


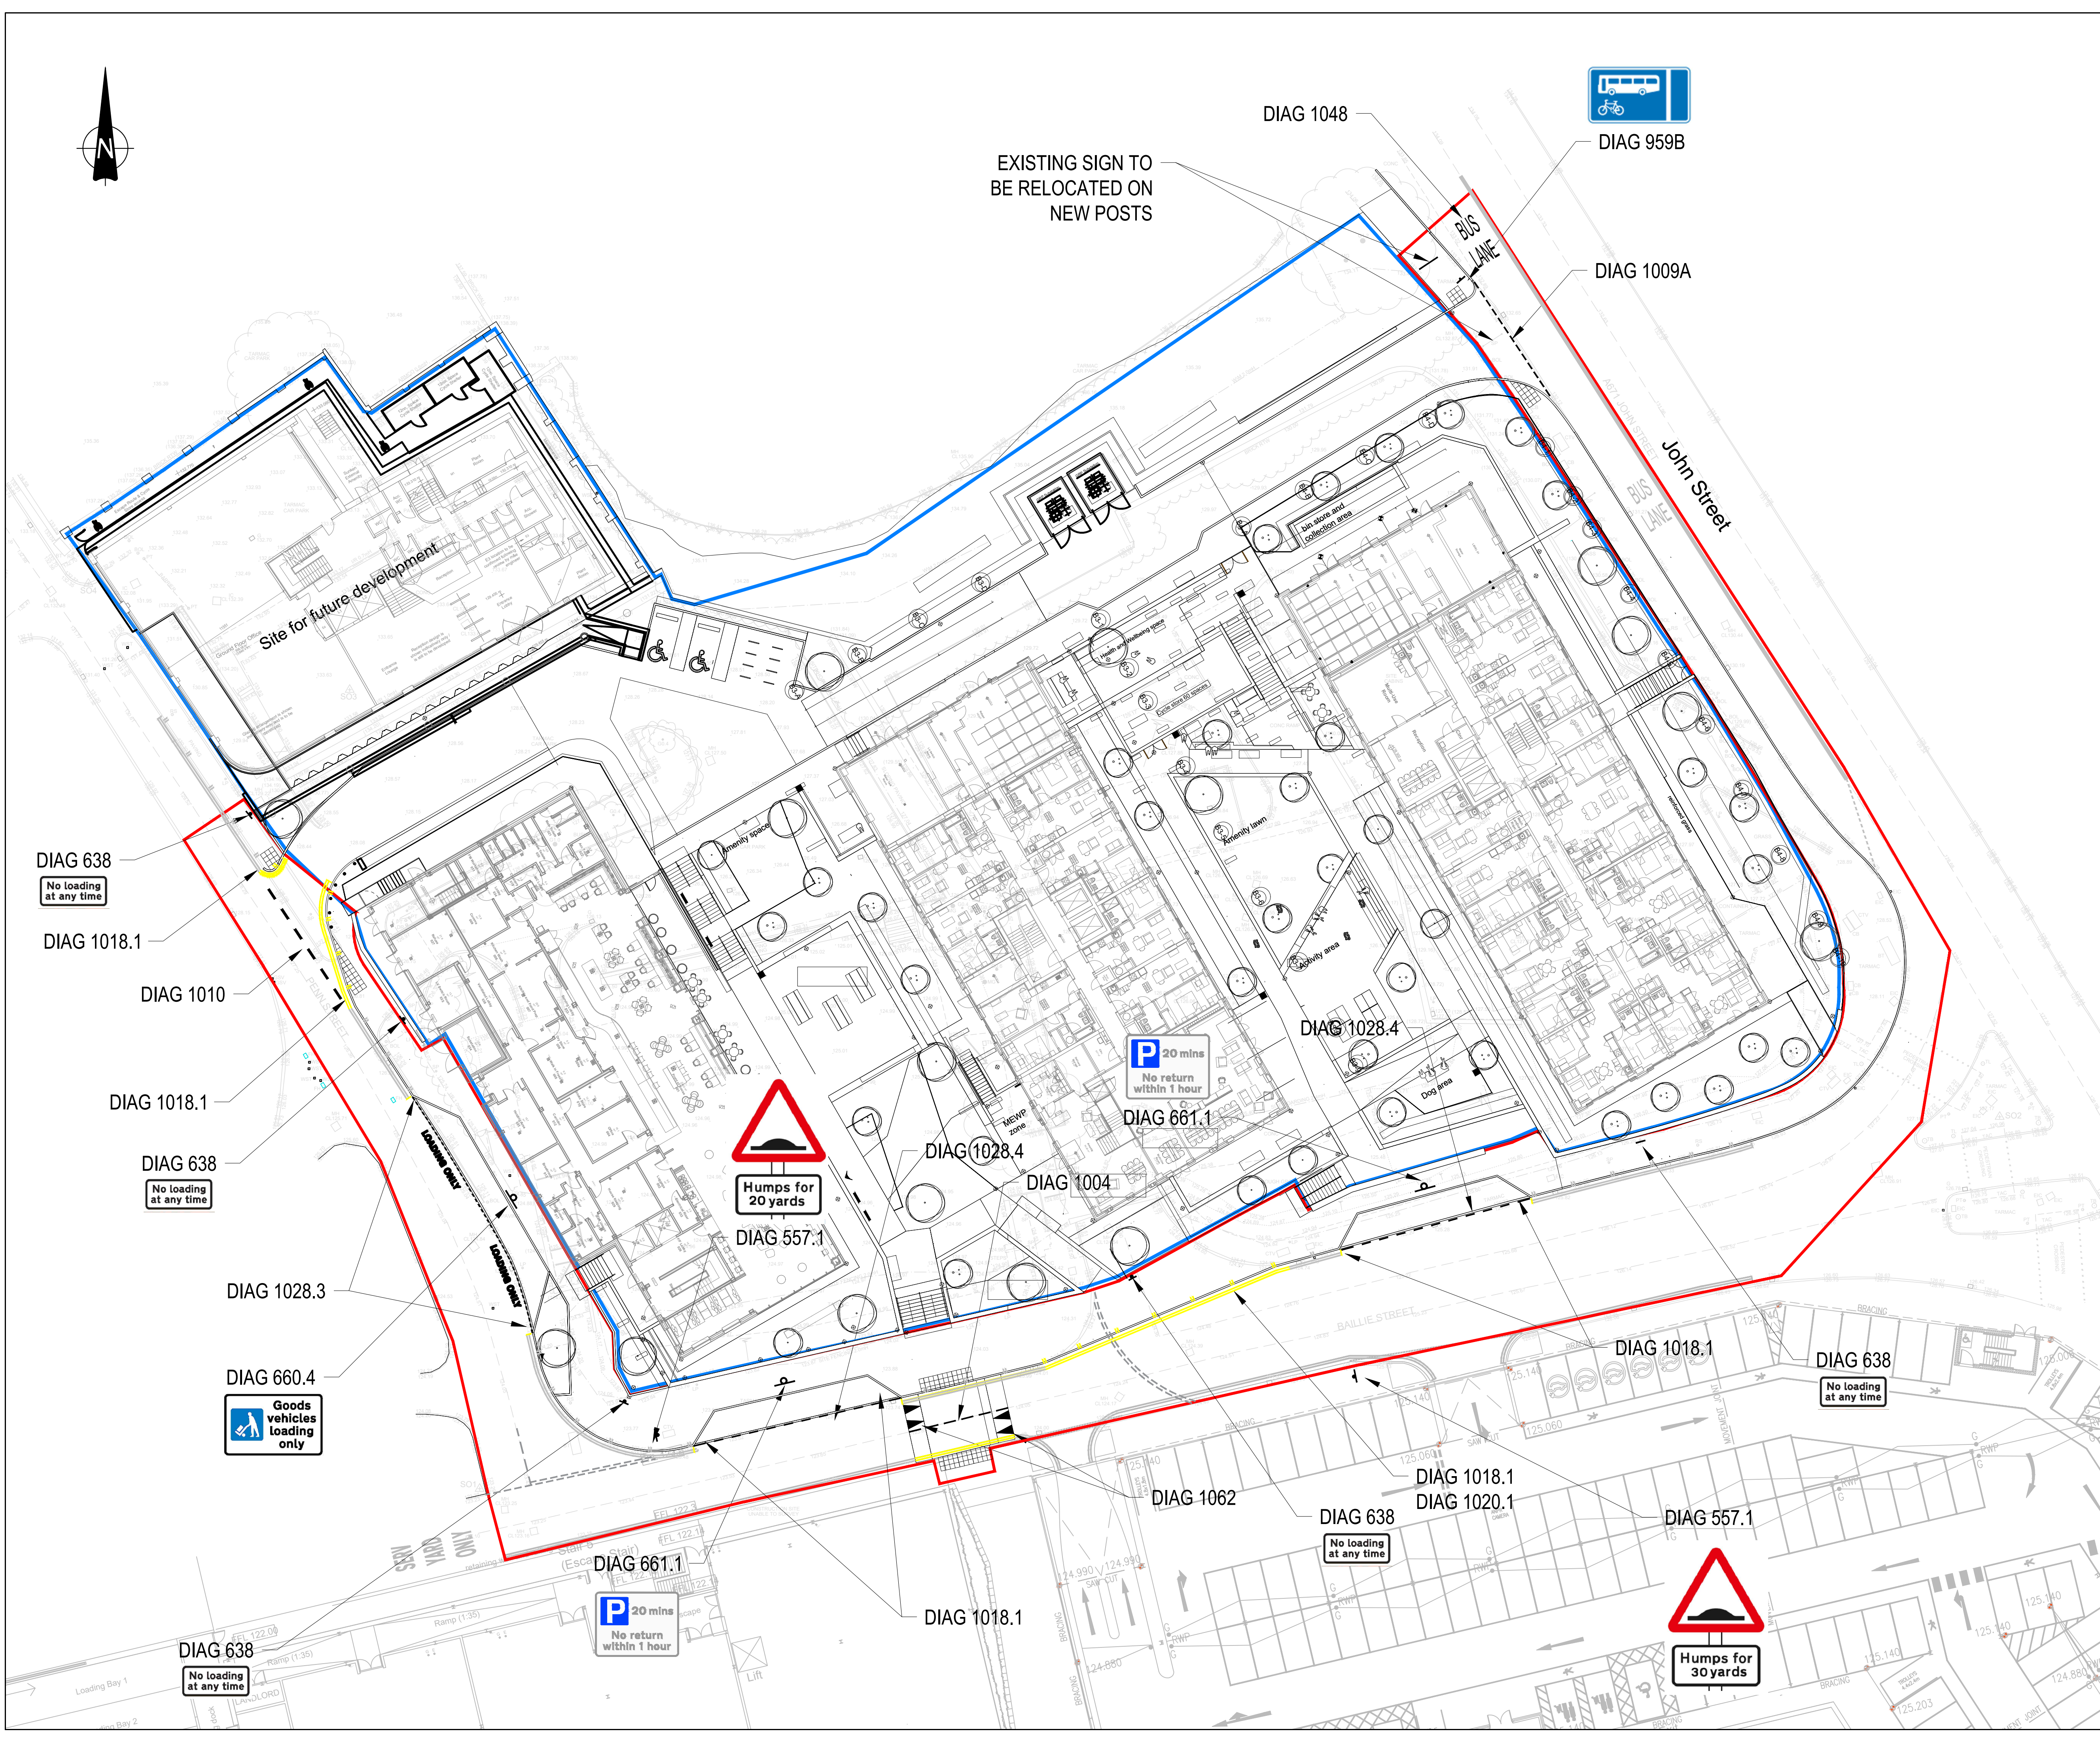

GENERAL NOTES:

1. THIS DRAWING IS TO BE READ IN CONJUNCTION WITH ALL RELEVANT ARCHITECTS AND ENGINEERS DRAWINGS AND SPECIFICATIONS.
2. DO NOT SCALE THIS DRAWING. ANY AMBIGUITIES, OMISSIONS AND ERRORS ON DRAWINGS SHALL BE BROUGHT TO THE ENGINEERS ATTENTION IMMEDIATELY. ALL DIMENSIONS MUST BE CHECKED / VERIFIED ON SITE.
3. ALL DIMENSIONS ARE IN METRES UNLESS SPECIFIED OTHERWISE.
4. FOR GENERAL NOTES REFER TO DRAWING.
5. FINAL SITE LAYOUT TO BE CONFIRMED BY THE ARCHITECT.
6. WORKS TO THE PUBLIC HIGHWAY WILL BE SUBJECT TO A S278 AGREEMENT.
7. ALL WORKS TO BE AGREED BY THE LOCAL AUTHORITY PRIOR TO COMMENCEMENT ON SITE.
8. THE CONTRACTOR IS TO ASSESS ALL TOPOGRAPHICAL LEVELS ON SITE PRIOR TO CONSTRUCTION AND NOTIFY THE ENGINEER OF ANY DISCREPANCIES IMMEDIATELY.
9. MODIFICATIONS TO THE EXISTING HIGHWAY WILL FORM PART OF THE SECTION S278 WORKS.
10. ALL ROAD MARKINGS TO BE IN ACCORDANCE WITH THE TRAFFIC SIGNS REGULATIONS AND GENERAL DIRECTIONS' MANUAL.
11. ANY EXISTING ROAD MARKINGS THAT ARE DAMAGED DURING CONSTRUCTION ARE TO BE MADE GOOD.
12. THE CONTRACTOR IS RESPONSIBLE FOR VERIFYING THE ACCURACY OF THE TOPOGRAPHICAL SURVEY AND UNDERTAKING ADDITIONAL SURVEYS FOR VALIDATION PURPOSES.
13. EXISTING UTILITIES INFORMATION TO BE SUPPLIED BY OTHERS.

KEY:

- SITE BOUNDARY
- S278 BOUNDARY

RESIDUAL HAZARD REGISTER (RELATES TO CIVIL/STRUCTURAL MATTERS ONLY)		
MUST BE READ IN CONJUNCTION WITH CURTINS RESIDUAL HAZARD REGISTER - 075050-CUR-0000-HA-K-1000L		
HAZARDS THAT SHOULD BE OBVIOUS TO A COMPETENT CONTRACTOR HAVE NOT BEEN INDICATED ON THIS DRAWING. SHOULD ANY ADDITIONAL HAZARDS BE IDENTIFIED, THE CONTRACTOR SHOULD NOTIFY ALL RELEVANT PROJECT TEAM MEMBERS.		
HAZARD REF No.	ITEM (FEATURE, ELEMENT OR ACTIVITY)	RESIDUAL HAZARD
1.1	Works close to live highway, traffic (20&30mph).	Collision by errant high speed vehicles.
3.1	excavation works	utilities, as a result of striking during excavations.
5.1	Excavation works for installation of proposed gullies	Collapse of excavations due to deep drainage and excavations

C04	SIGNS UPDATED TO HIGHWAY OFFICER COMMENTS	12/09/23	HS	HS
C03	UPDATED TO HIGHWAY OFFICER COMMENTS	06/09/23	JC	HS
C02	LAYBY TRO AND EXTENT UPDATED	17/08/23	HS	HS
C01	CONSTRUCTION ISSUE	14/06/22	HS	HS
P05	JOHN STREET BUS LANE ROAD MARKINGS UPDATED FOLLOWING DISCUSSION WITH TIGM	17/05/22	HS	HS
P04	UPDATED TO ROCHDALE HIGHWAYS COMMENTS	27/04/22	HS	HS
P03	PENN STREET ACCESS UPDATED	23/02/22	HS	HS
P02	DRAWING NUMBER CHANGED	18/06/21	MF	HS
P01	FIRST ISSUE	28/05/21	MF	HS
Rev:	Description:	Date:	By:	Chkd:



Merchant Exchange, 17-19 Whitworth Street, West Manchester M1 5WG
0161 236 2384
manchester@curtins.com
www.curtins.com

Civils & Structures • Transport Planning • Environmental • Infrastructure • Geotechnical • Conservation & Heritage • Principal Designer
Birmingham • Bristol • Cambridge • Cardiff • Douglas • Dublin • Edinburgh • Glasgow • Kentish • Leeds • Liverpool • London • Manchester • Nottingham

Status: ISSUED FOR CONSTRUCTION A

Project: ROCHDALE PHASE 2

Draw Title: TRAFFIC SIGNS AND ROAD MARKINGS

Size:	Date:	Drawn By:	Designed By:	Checked By:			
A1	28/05/21	MF	MF	HS			
Scale: 1:250							
Project No:	Originator:	Volume:	Level:	Type:	Role:	Category / Number:	Rev:
RR2 - CUR - 00 - XX - DR - D - 95004 - C04							