


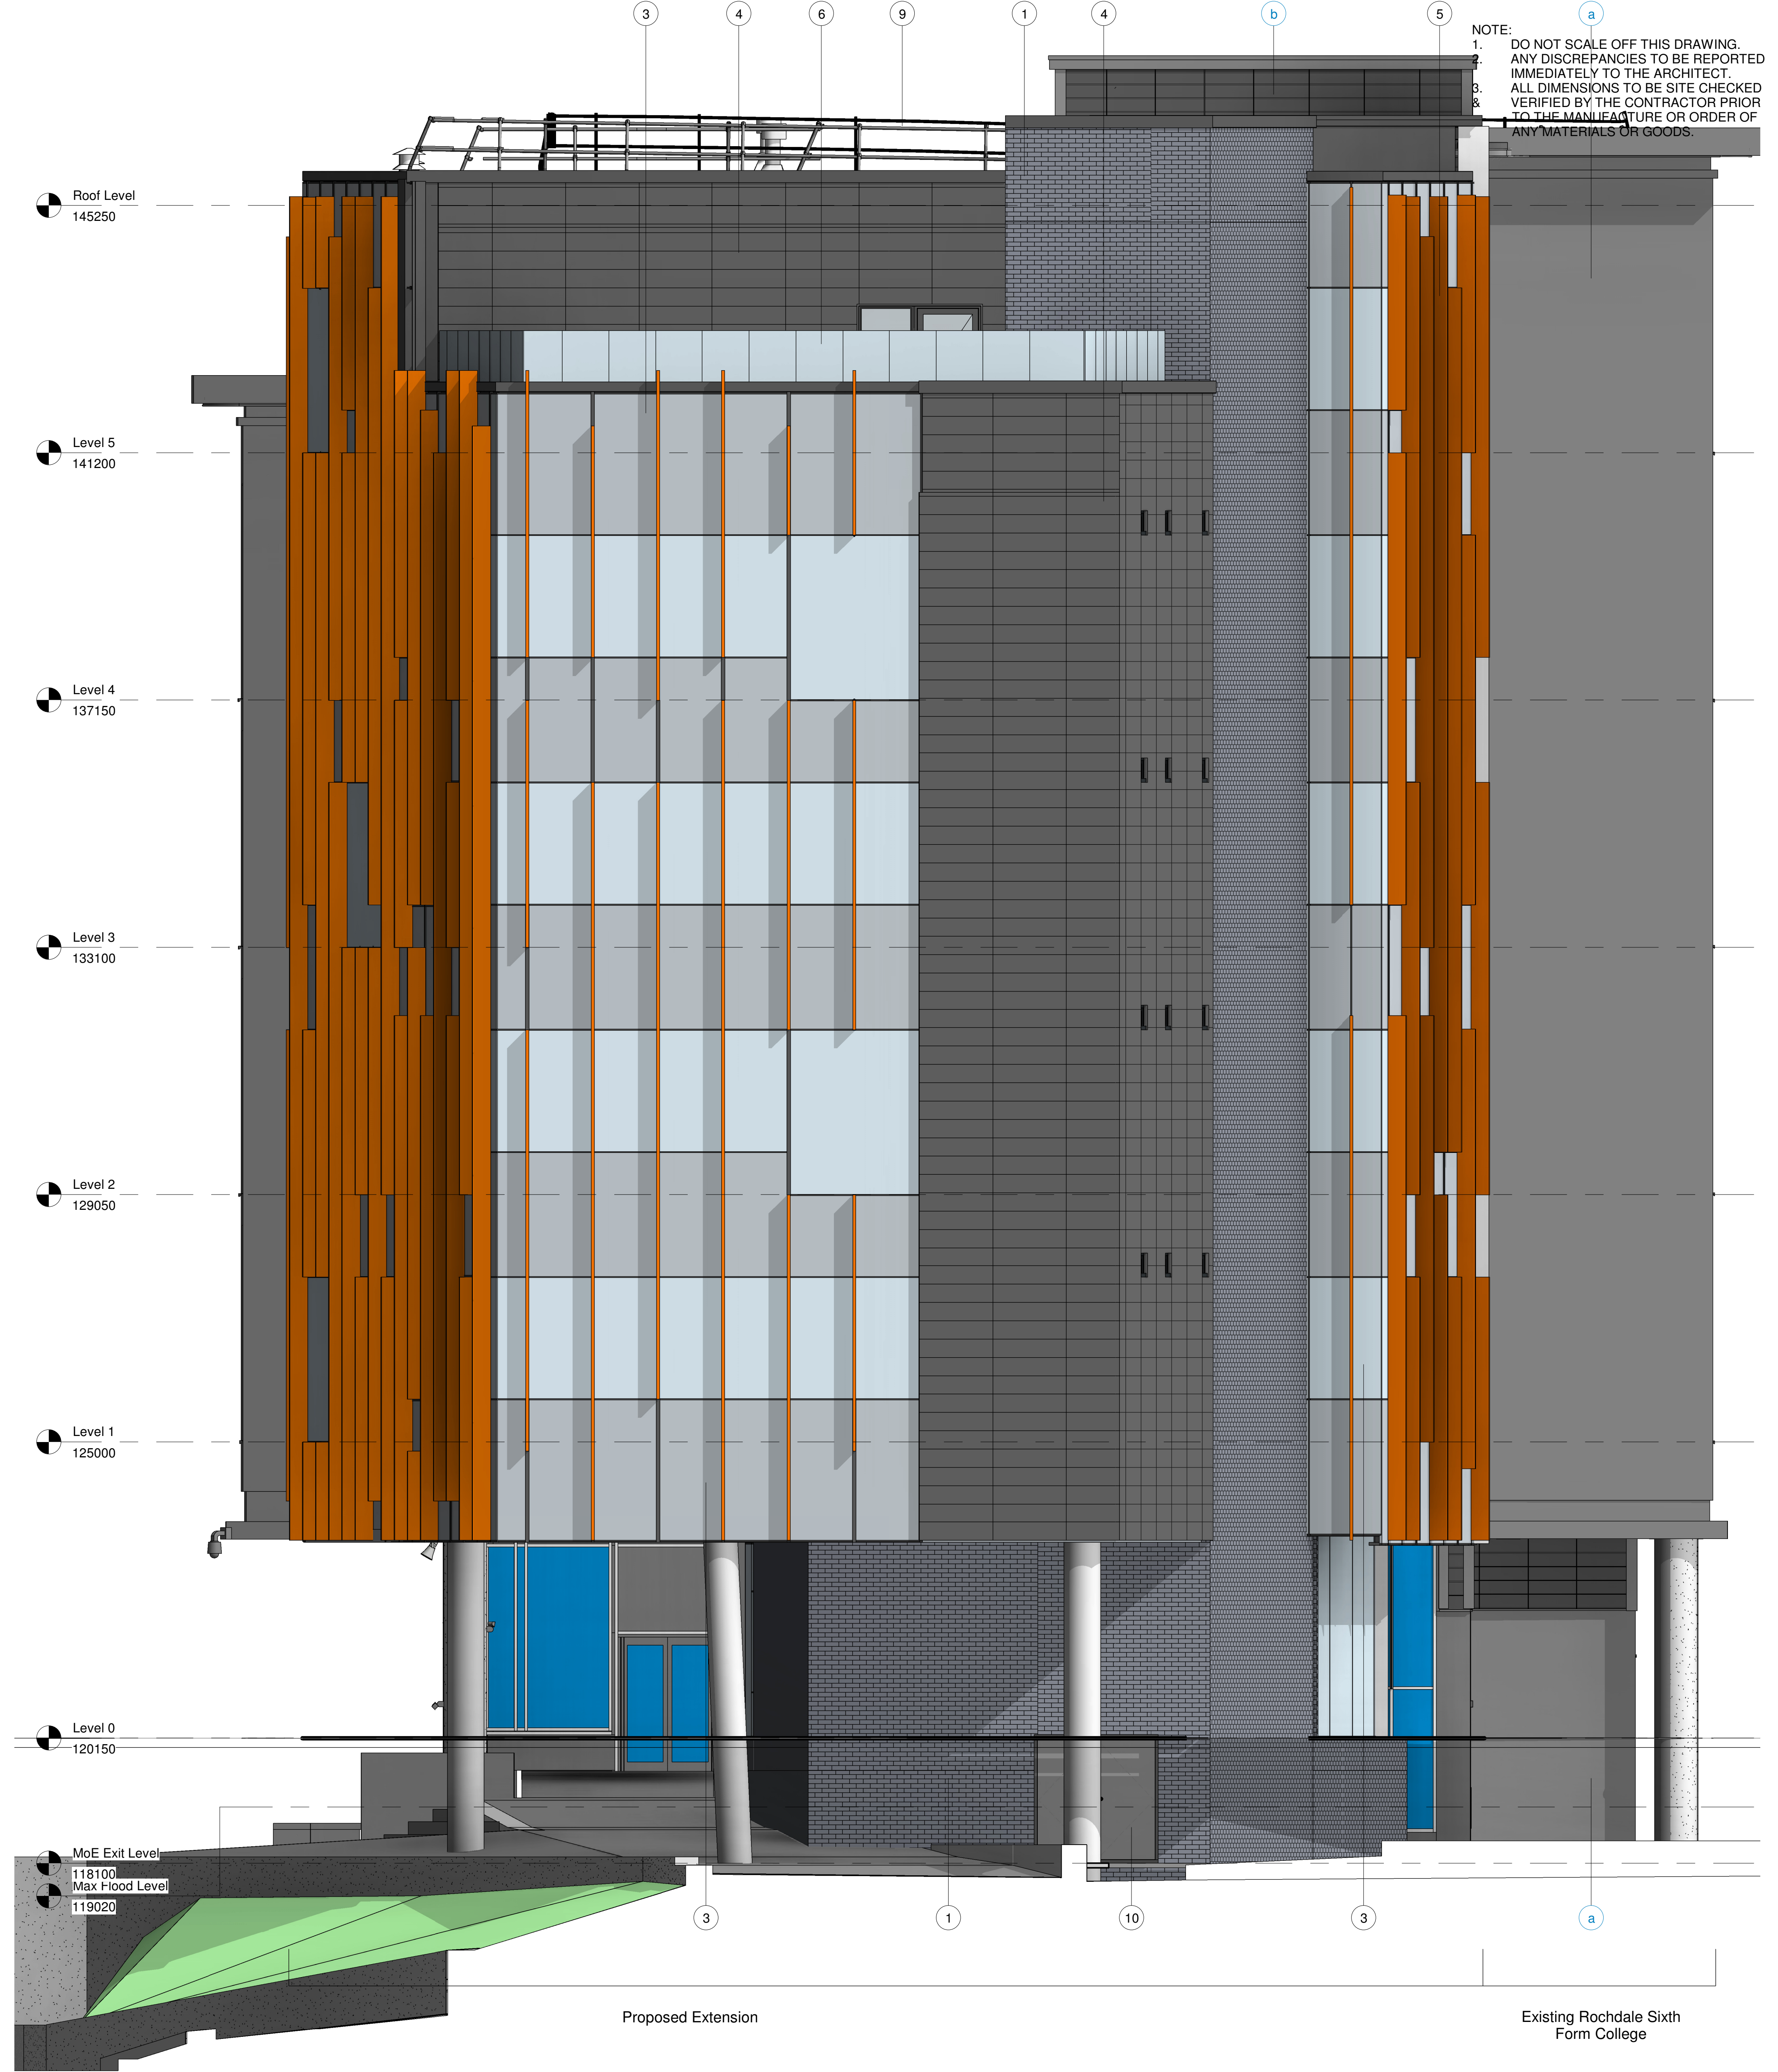

Detailed GA Elevation - North 1 to 50

1 : 50

MATERIALS KEY:

Proposed Materials

- 1 Staffordshire blue blue brick (to match ex) laid in stretcher bond
- 2 Curtain wall system with clear glazing
- 3 Tentel 60 with Flat Cap curtain walling with clear glazing, grey/black opaque glass spandrel panels and projecting orange ppc fins
- 4 300mm slate grey coloured Flat Terracotta Tile 22mm thick. 900mm x 200mm to match existing

- 5 Omitted
- 6 Framed Glazed Balustrade
- 7 Curtain walling system with clear glazing and blanking panels
- 8 GRC Concrete Columns to match existing
- 9 Freestanding aluminium Balustrade to roof
- 10 PPC Aluminium External Fire Escape Door
- 11 PPC Aluminium Louvred Vents Colour to match Terracotta Tile

Existing Materials

- a Blue/grey brick laid in stretcher bond
- b Slate grey terracotta rainscreen cladding, stack bonded
- c PPC aluminium framed window and curtain walling systems
- d Orange coloured transparent window film
- e SSG transoms
- f PPC aluminium coloured aerofoil fins - 300mm projection fixed to curtain walling mullions
- g Doubled glazed insulated spandrel panels
- h PPC aluminium louvre panels
- i High quality finish concrete encased steel columns
- k Roof lights

NOTE:  
1. DO NOT SCALE OFF THIS DRAWING.  
2. ANY DISCREPANCIES TO BE REPORTED IMMEDIATELY TO THE ARCHITECT.  
3. ALL DIMENSIONS TO BE SITE CHECKED VERIFIED BY THE CONTRACTOR PRIOR TO THE MANUFACTURE OR ORDER OF ANY MATERIALS OR GOODS.

| Rev                                                             | Description      | Date                           |
|-----------------------------------------------------------------|------------------|--------------------------------|
| PLANNING                                                        |                  |                                |
| Rochdale Sixth Form College<br>College Road, Rochdale, OL12 6HY |                  |                                |
| Detailed Elevations - North                                     |                  |                                |
| DRAWING NUMBER<br>3940-ABW-ZZ-ZZ-DR-A-2827                      |                  |                                |
| DATE<br>07/03/23                                                | REVISION         | STATUS                         |
| SCALE<br>As indicated                                           | PURPOSE OF ISSUE |                                |
| ABW architects Ltd.<br>architecture building workshop           |                  | A1<br>©<br>24/10/2023 14:22:37 |