


Note: This is a colour drawing, in order to ensure any subsequent reproduction is viewed correctly it is to be re-printed in full colour

INFORMATION CONTAINED IN THIS DRAWING IS THE SOLE COPYRIGHT OF DLA ARCHITECTURE LTD AND IS NOT TO BE REPRODUCED WITHOUT PERMISSION

DO NOT SCALE, REFER TO FIGURED DIMENSIONS ONLY

REVISIONS		
P01	FIRST ISSUE	15/04/24 PSL
P02	Application boundary revised to accommodate off site earthworks. Updated in line with Client comments	03/05/24 PSL
P03	Existing ENWL electric cable on adjacent Plot R1 indicated	16/05/24 PSL
P04	Updated with latest building arrangement	20/06/24 PSL CH
P05	Planning NMA - Compressed air plantroom enclosure shown to service yard	07/03/25 VMS DTP

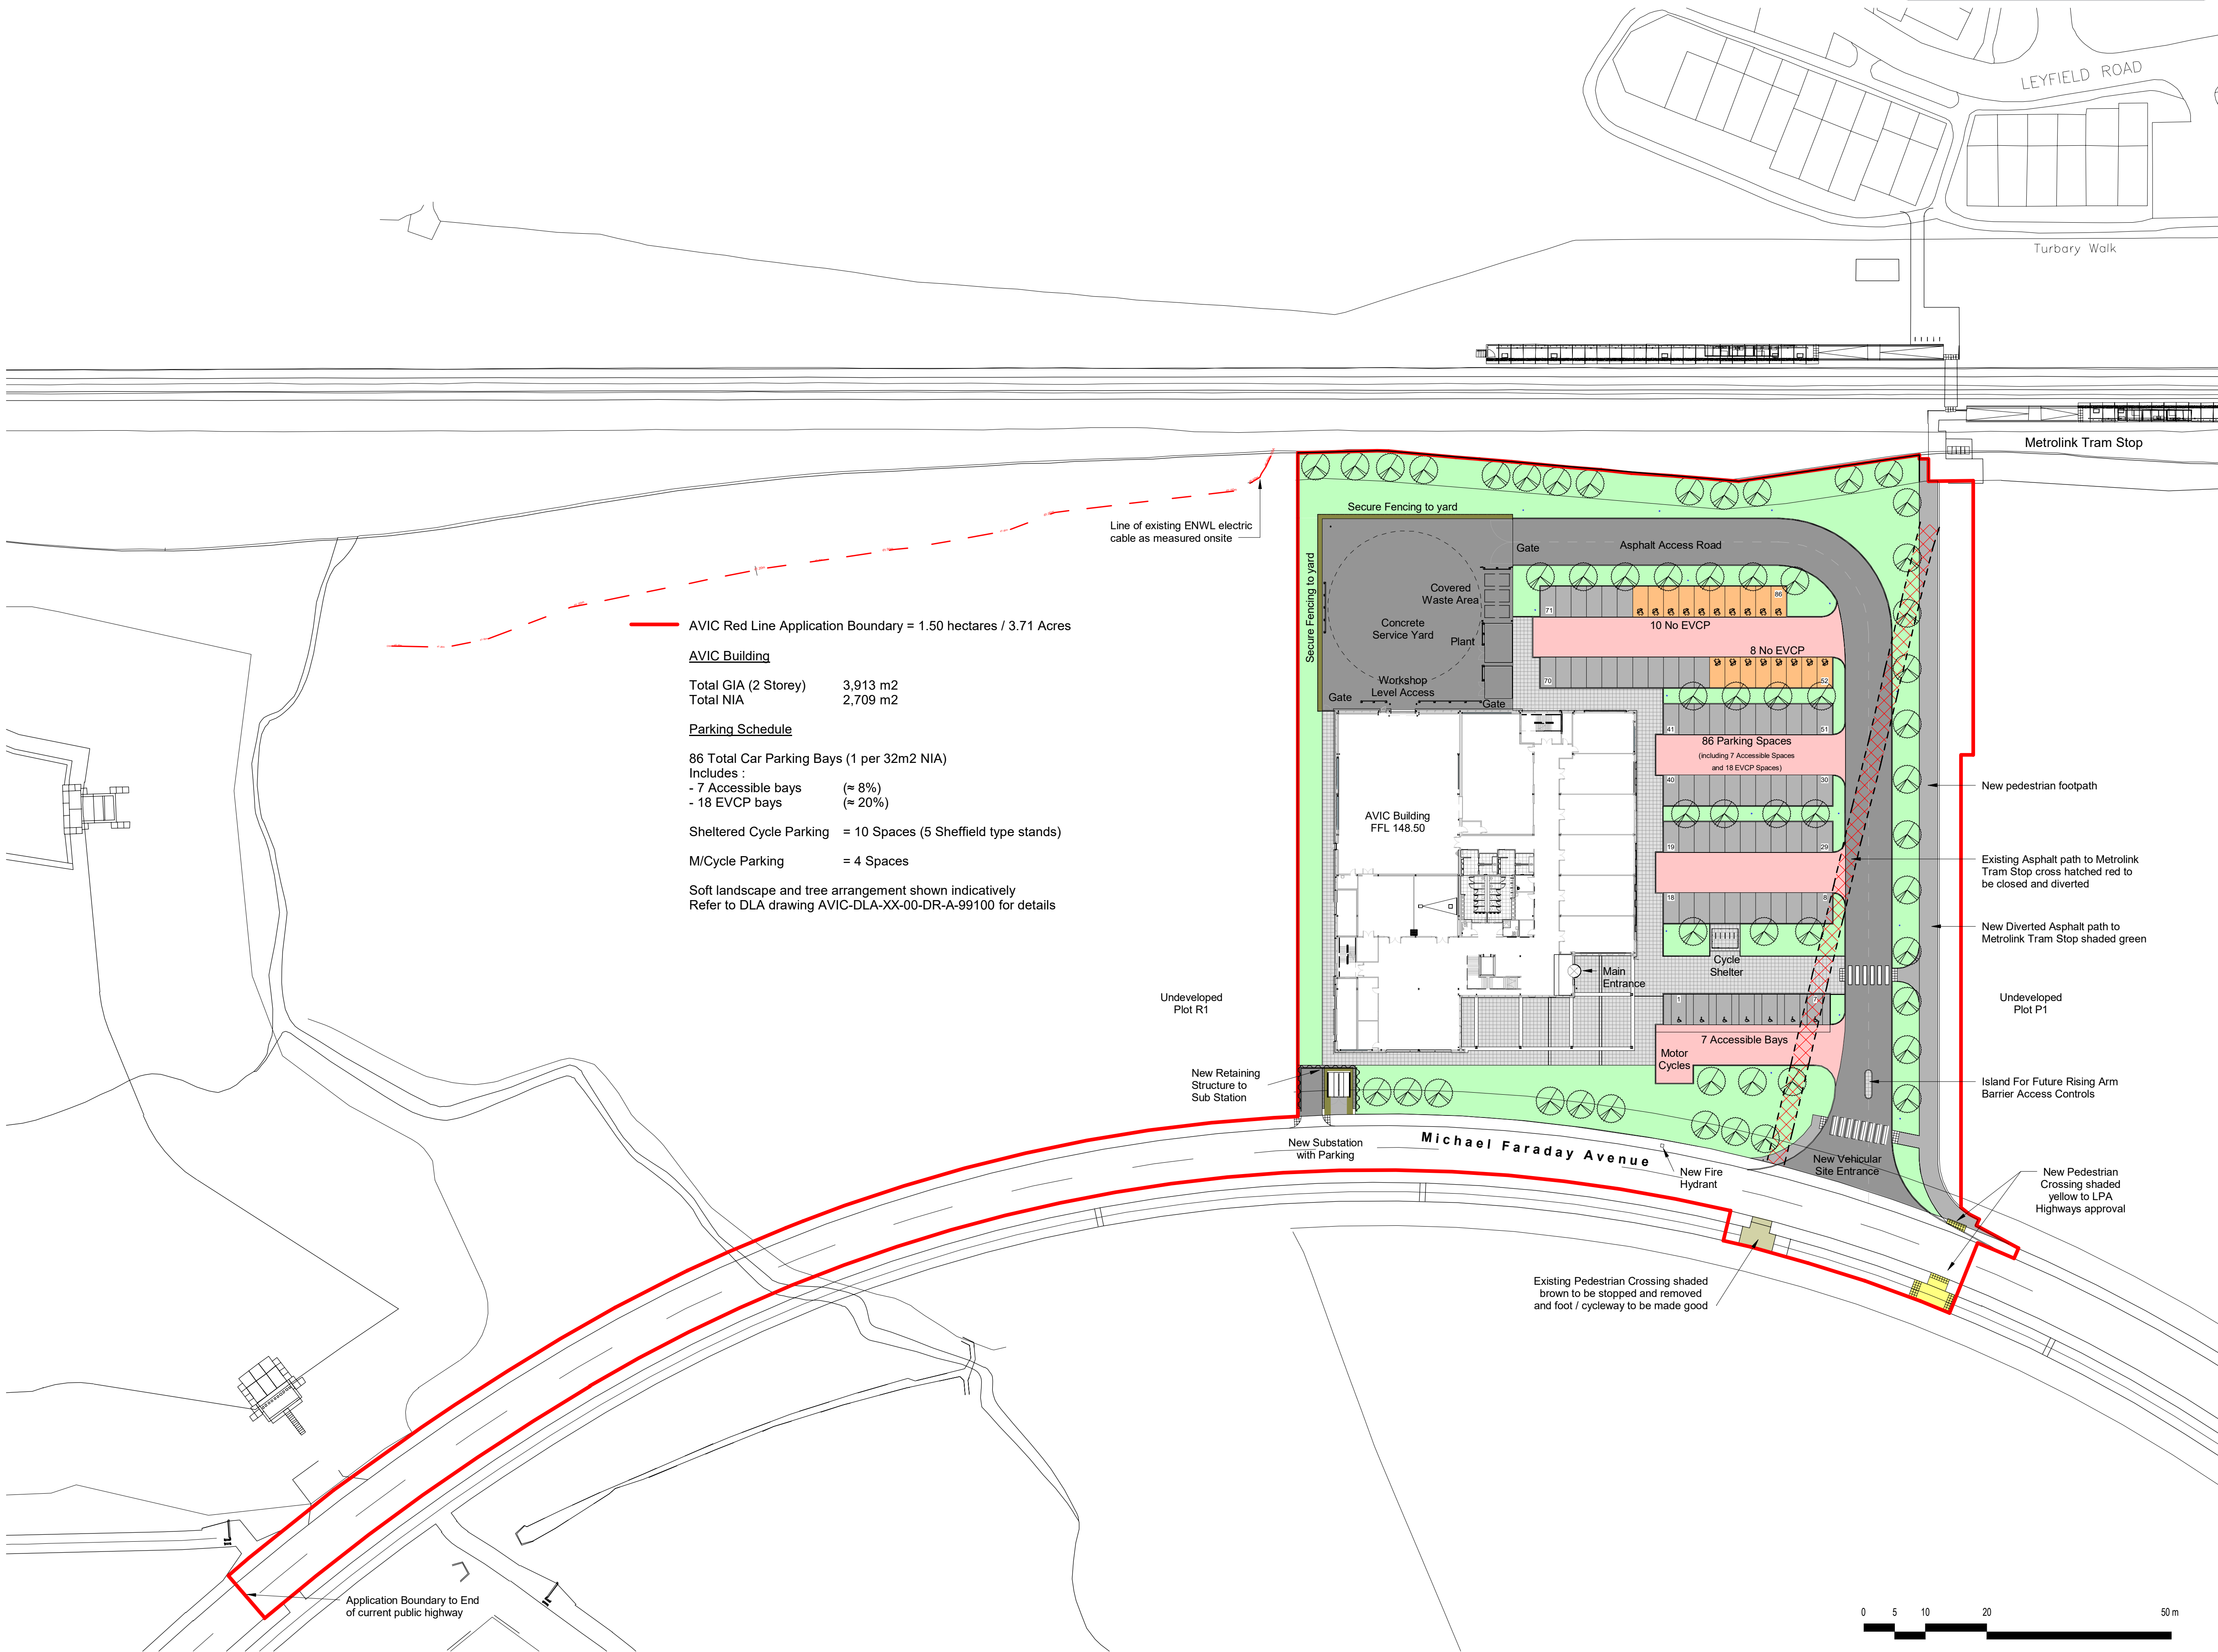

AVIC Building

Total GIA (2 Storey) 3,913 m2
Total NIA 2,709 m2

Parking Schedule

86 Total Car Parking Bays (1 per 32m2 NIA)

Includes :
- 7 Accessible bays (≈ 8%)
- 18 EVCP bays (≈ 20%)

Sheltered Cycle Parking = 10 Spaces (5 Sheffield type stands)

M/Cycle Parking = 4 Spaces

Soft landscape and tree arrangement shown indicatively
Refer to DLA drawing AVIC-DLA-XX-00-DR-A-99100 for details



NORTH



6 East Parade | Leeds | LS1 2AD
0113 887 3100
www.dla-architecture.co.uk

PROJECT
KINGSWAY BUSINESS PARK
PLOT R2 - SMMC

TITLE
GA SITE PLAN

SCALE
1 : 500 @ A1

DATE
12/04/24

DLA REF
2022-040

DRAWN
PSL

REVIEWED
BLG

DOCUMENT NUMBER
SMMC-DLA-XX-00-DR-A- 99003

DOCUMENT PURPOSE
PLANNING

REVISION
P05