


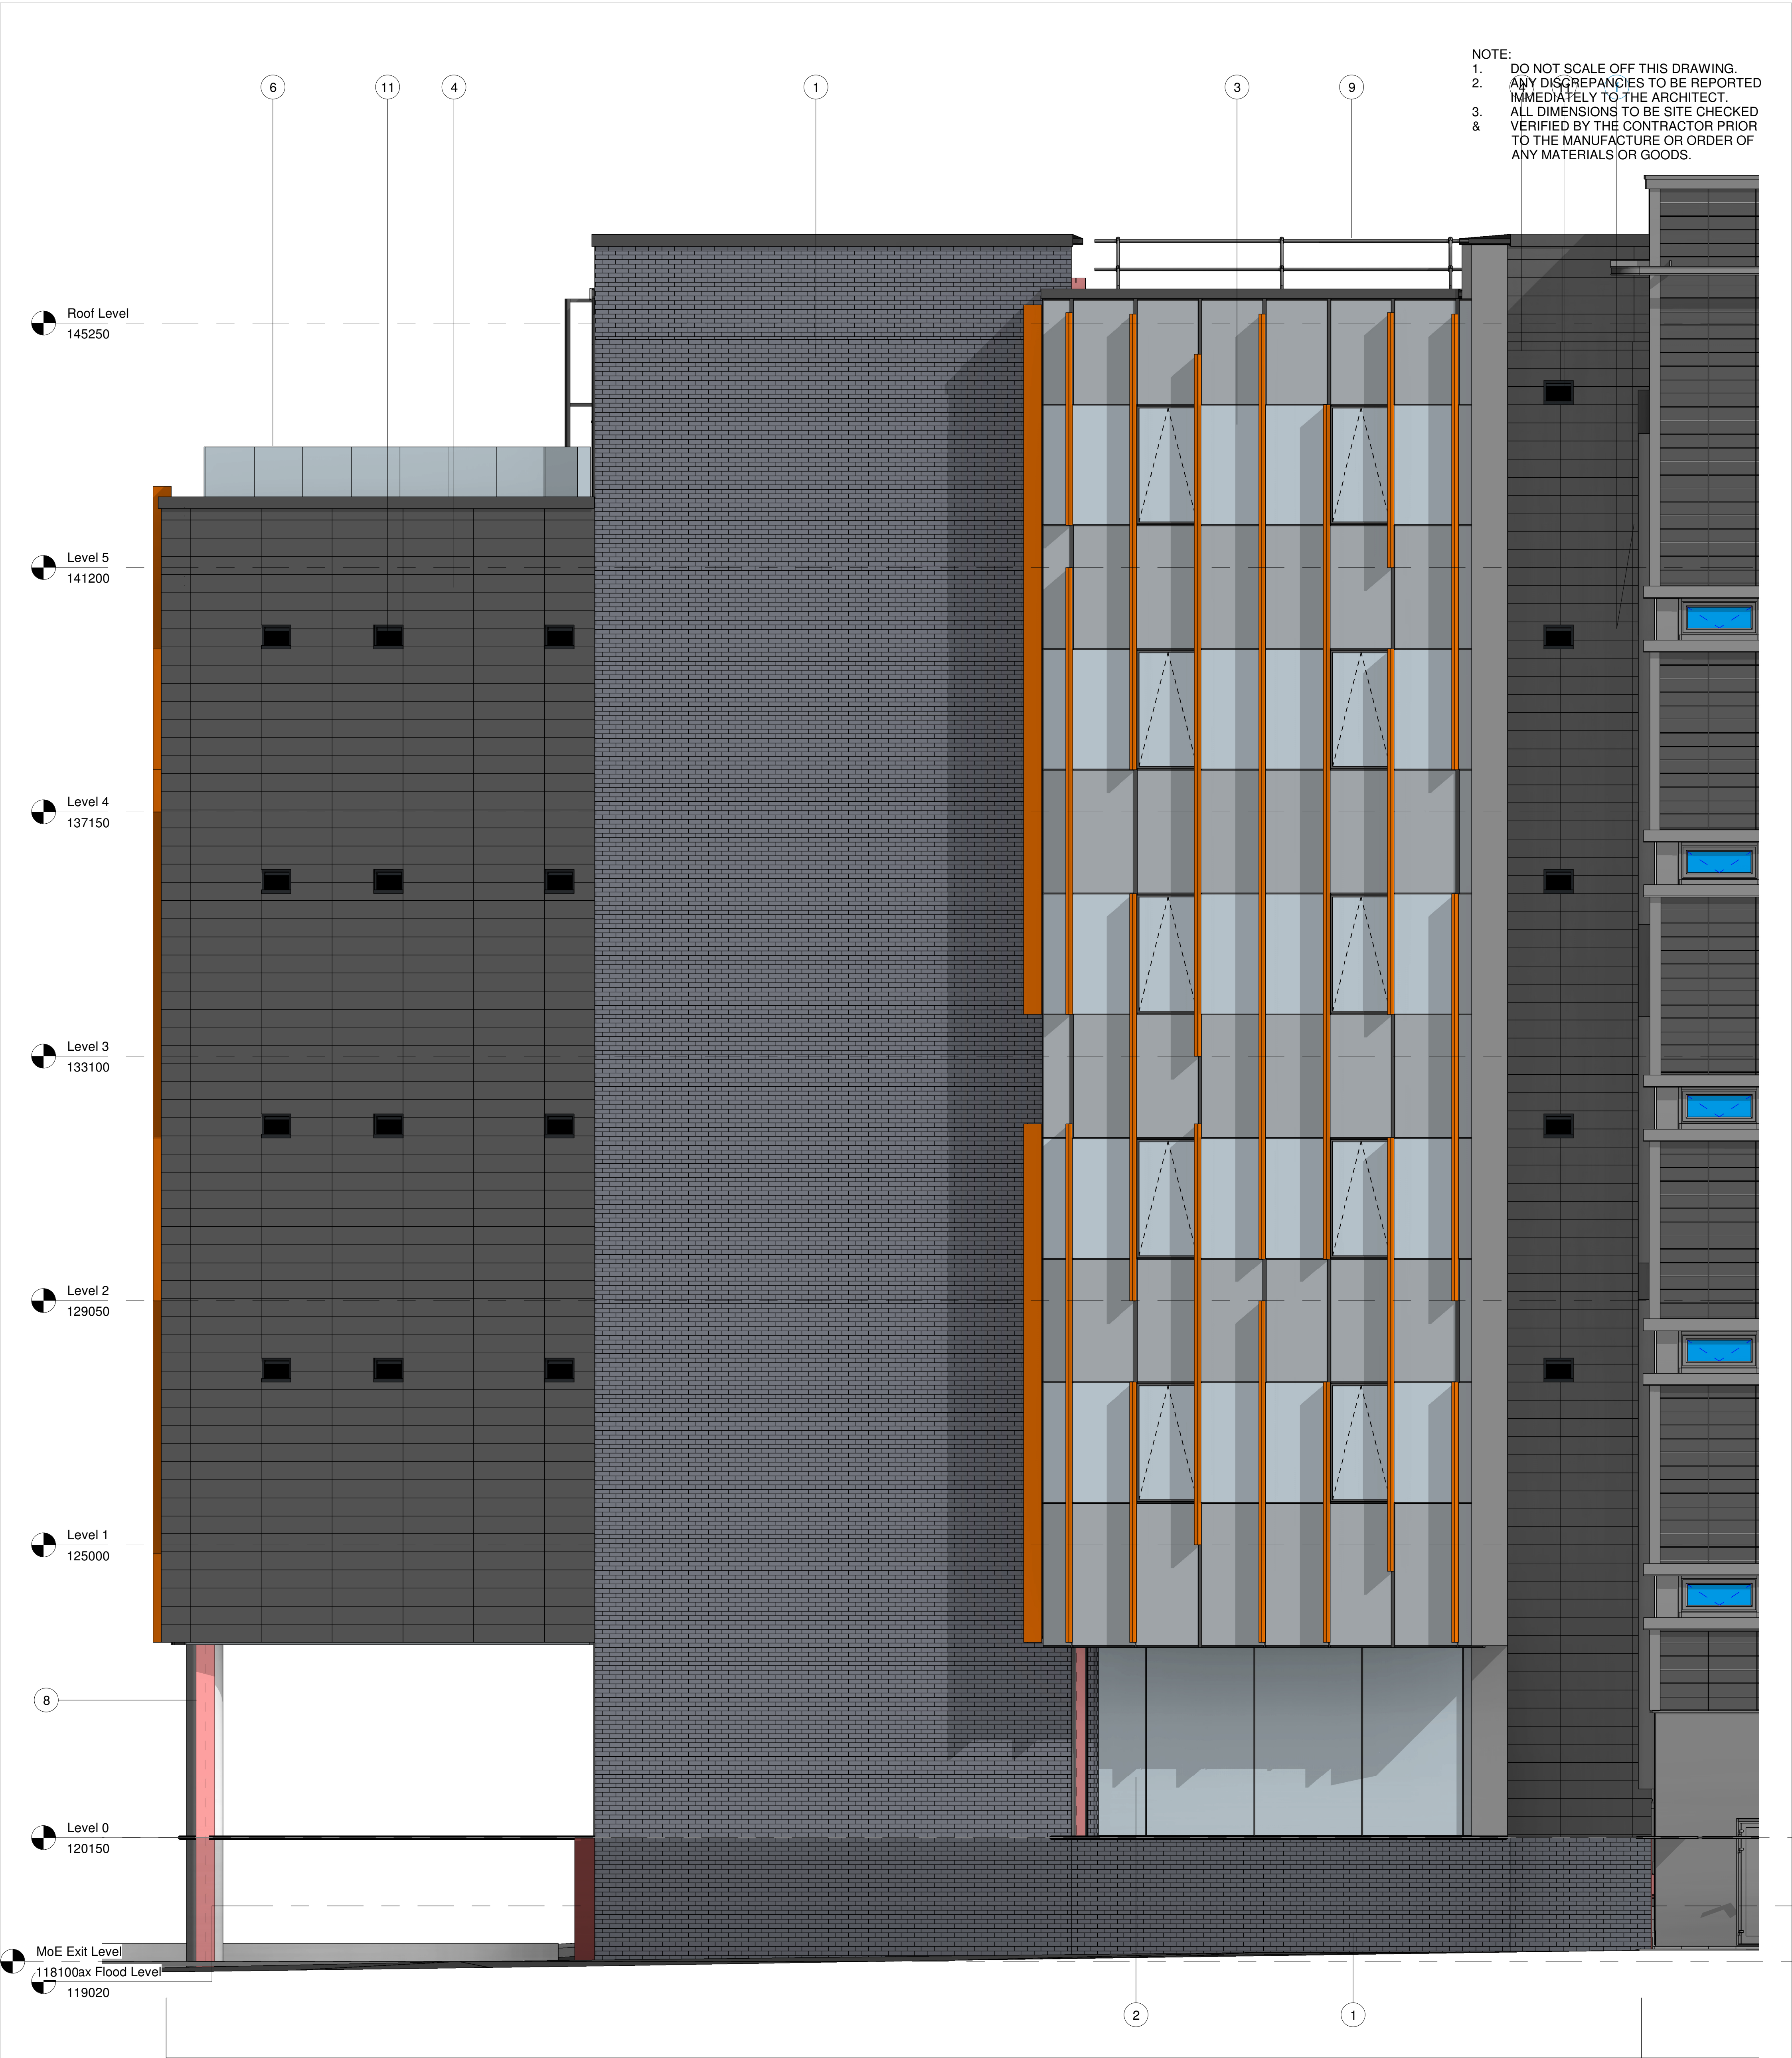

Detailed GA Elevation - South West 1 to 50
1 : 50

Rev	Description	Date
PLANNING		
Rochdale Sixth Form College College Road, Rochdale, OL12 6HY		
Detailed Elevations - South West		
DRAWING NUMBER 3940-ABW-ZZ-ZZ-DR-A-2828		
DATE 07/03/23	REVISION	STATUS
SCALE As indicated	PURPOSE OF ISSUE	
ABW architects Ltd. architecture building workshop		A1 © 24/10/2023 14:28:41