



proposed floor plans:

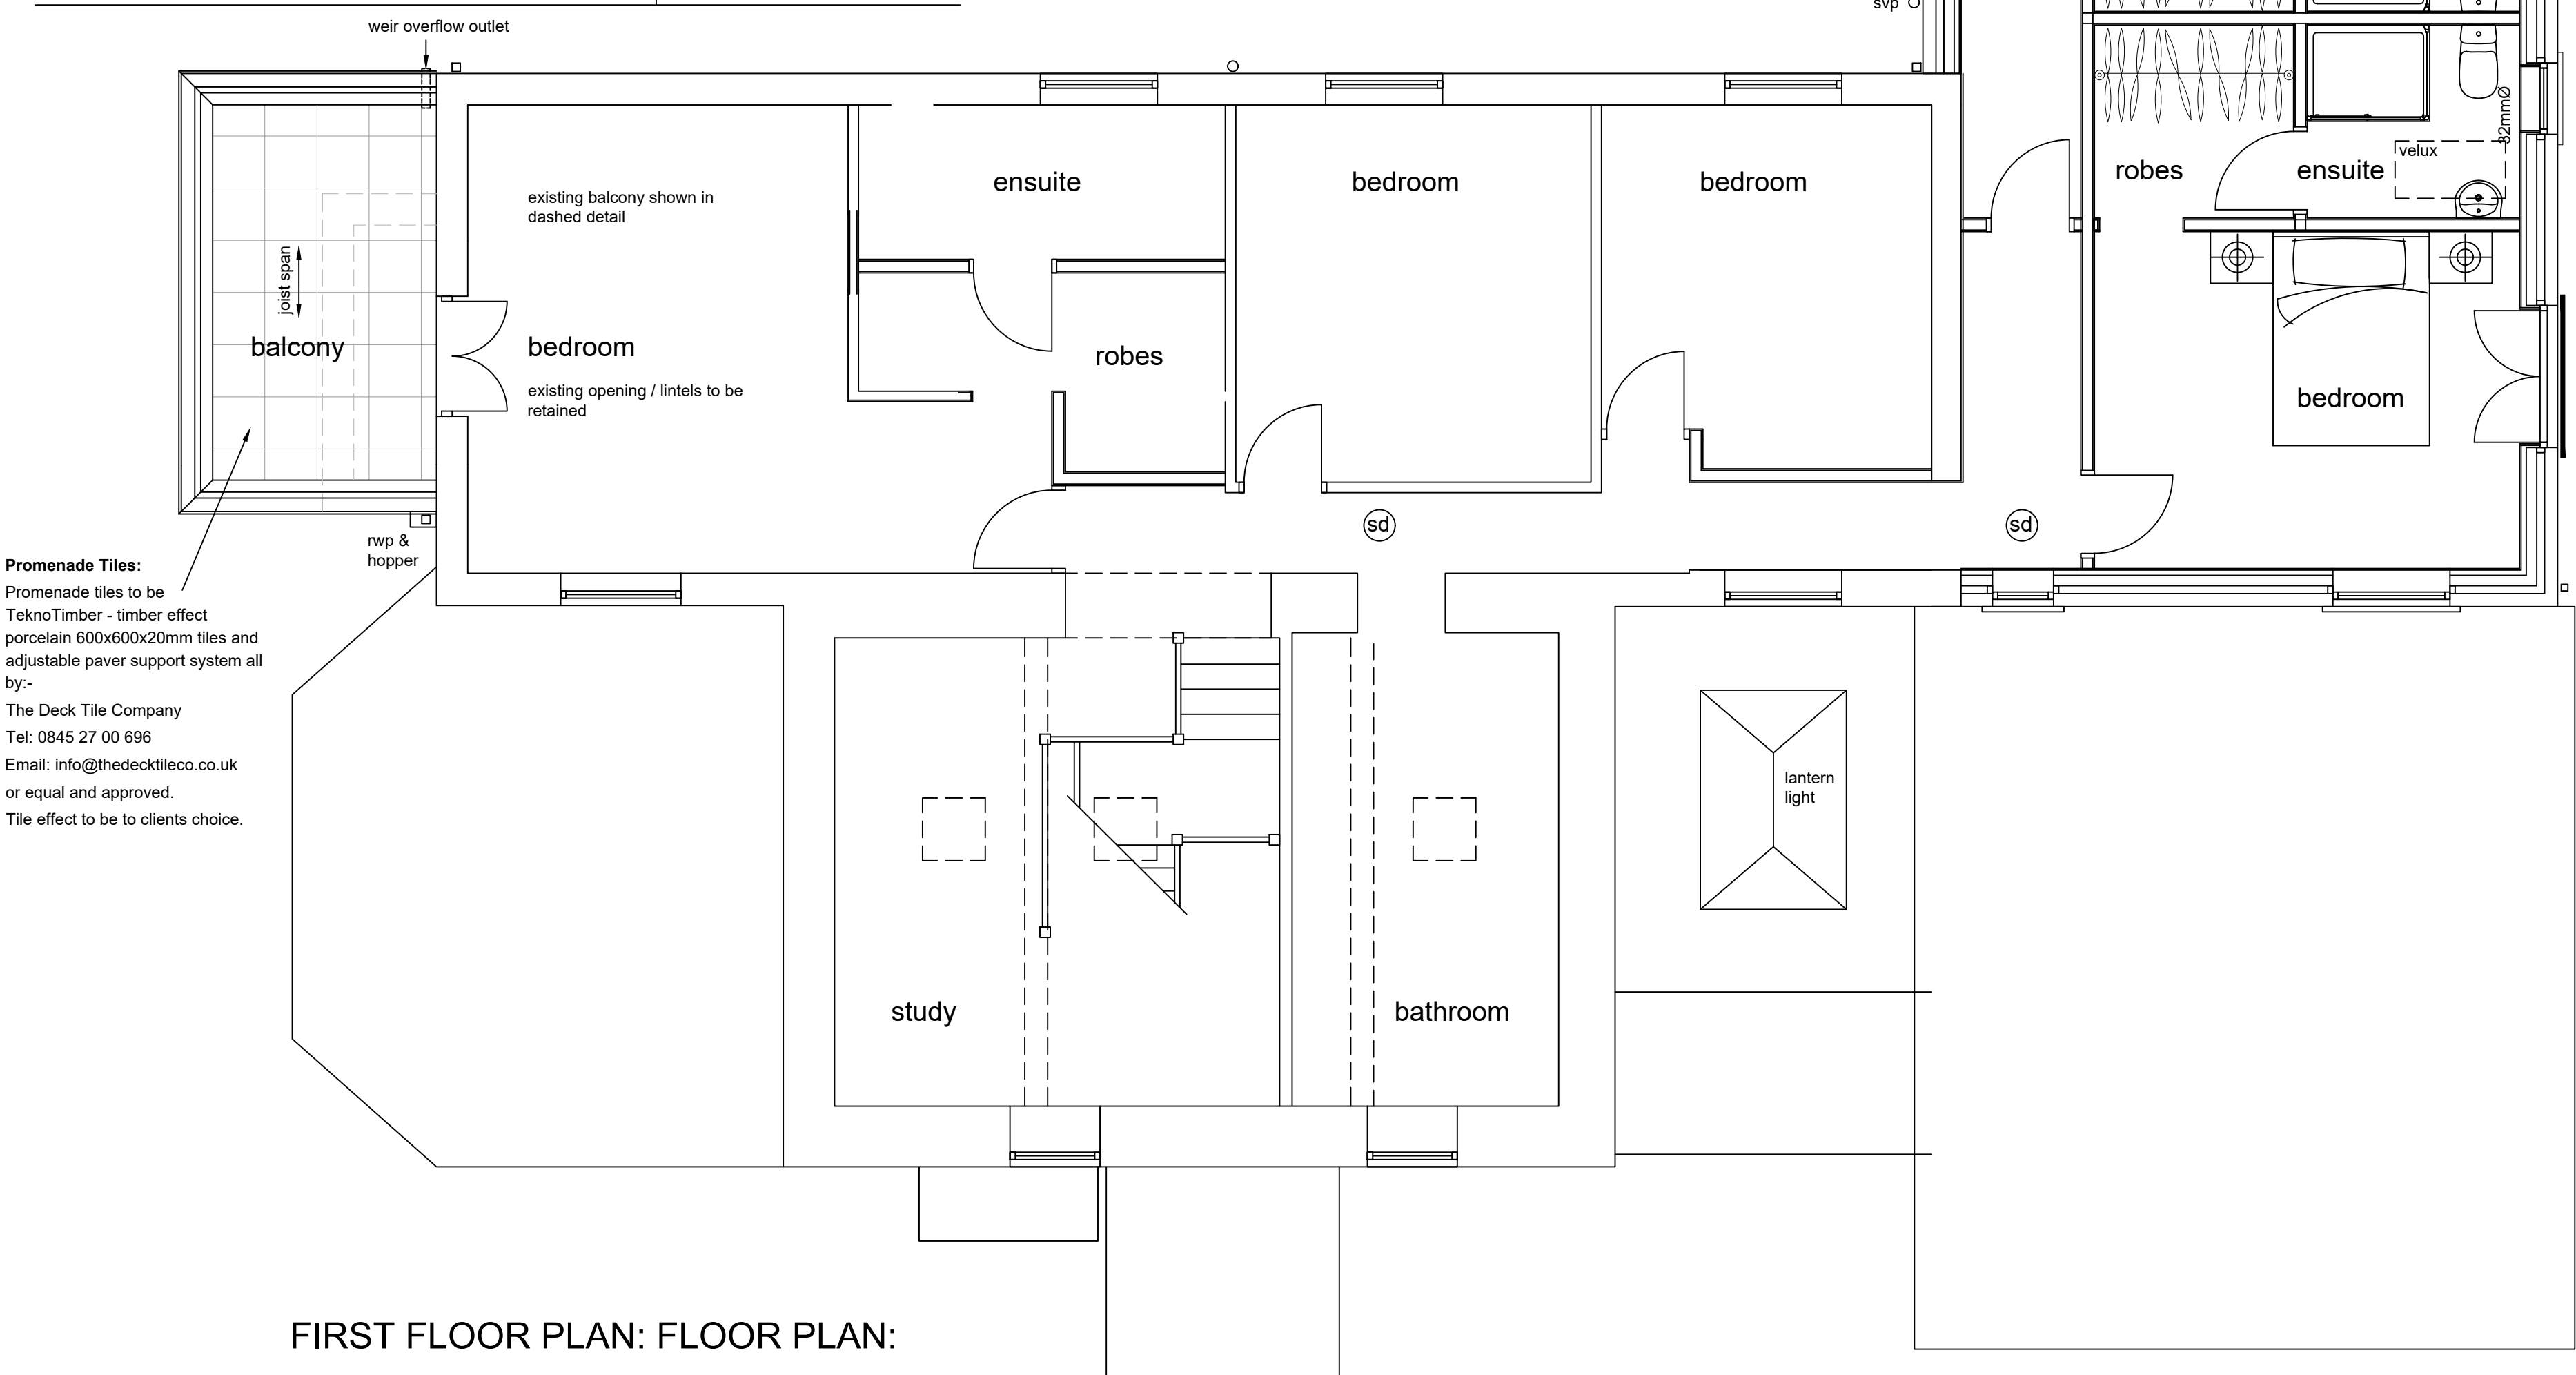

FIRST FLOOR PLAN: FLOOR PLAN:

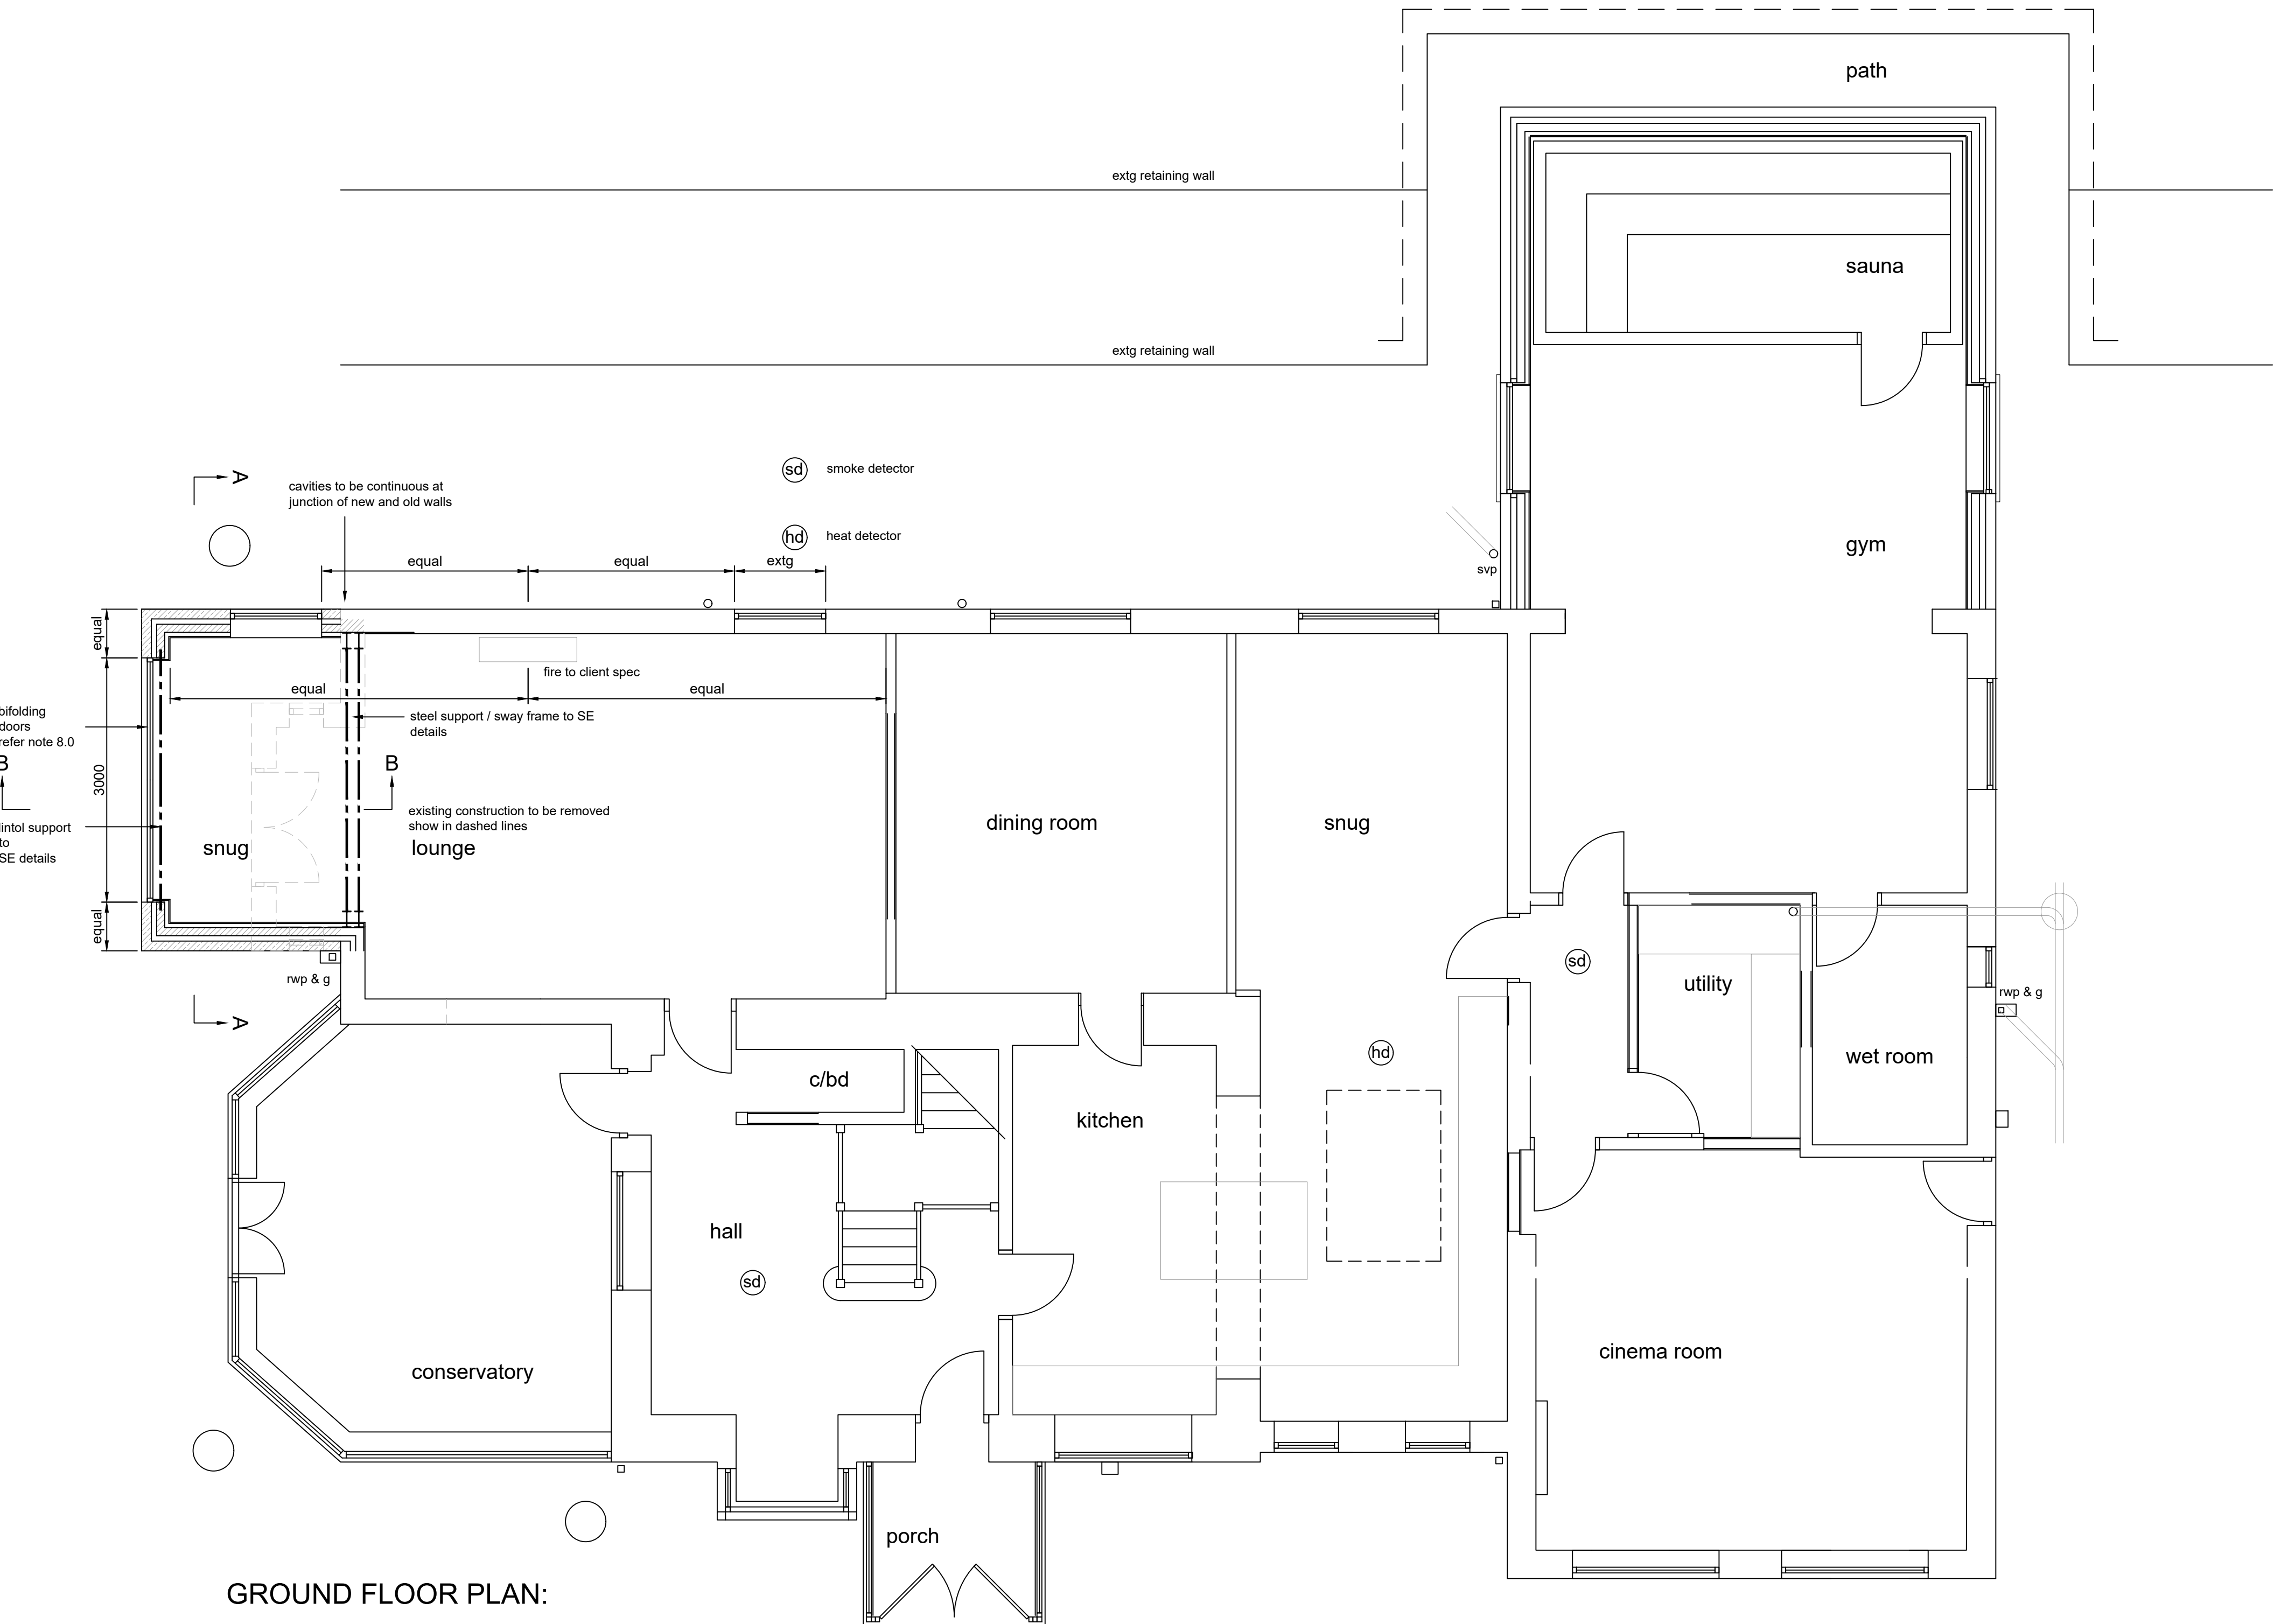

GROUND FLOOR PLAN:

CDM®
Non domestic clients and contractors working on non domestic projects lasting more than 30 days or involving more than 500 person days must fulfil their duties under the CDM regulations 2007