



Warning to House Purchasers
Buyers are warned that this is a working drawing and the contents of this drawing may be subject to change during the build process. The layout, form, content, and dimensions specified are included for general guidance only. Features or fixtures shown may differ or be subject to individual interpretation. Whilst we make every effort to ensure no drawings are up to date there may still be the risk of an inadvertent error or omission. It is recommended that all purchasers of properties within the development should check with the Sales Advisor whether any alterations have been made to this drawing. The contents of this drawing do not constitute a contract, part of any contract or warranty unless specifically incorporated into the contract. They should not be relied upon for the purposes of entering into a contract to purchase any property.

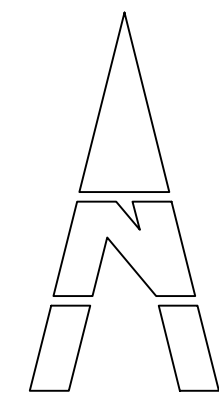

Legend

Bin Storage Area
1.8mx 2.5mm flagged area for storage of wheeled bins.
1 x general waste | 1 x paper & cardboard |
1 x glass & plastic | 1 x garden waste

Refuse Route
Proposed route of bins from dwelling
to collection point

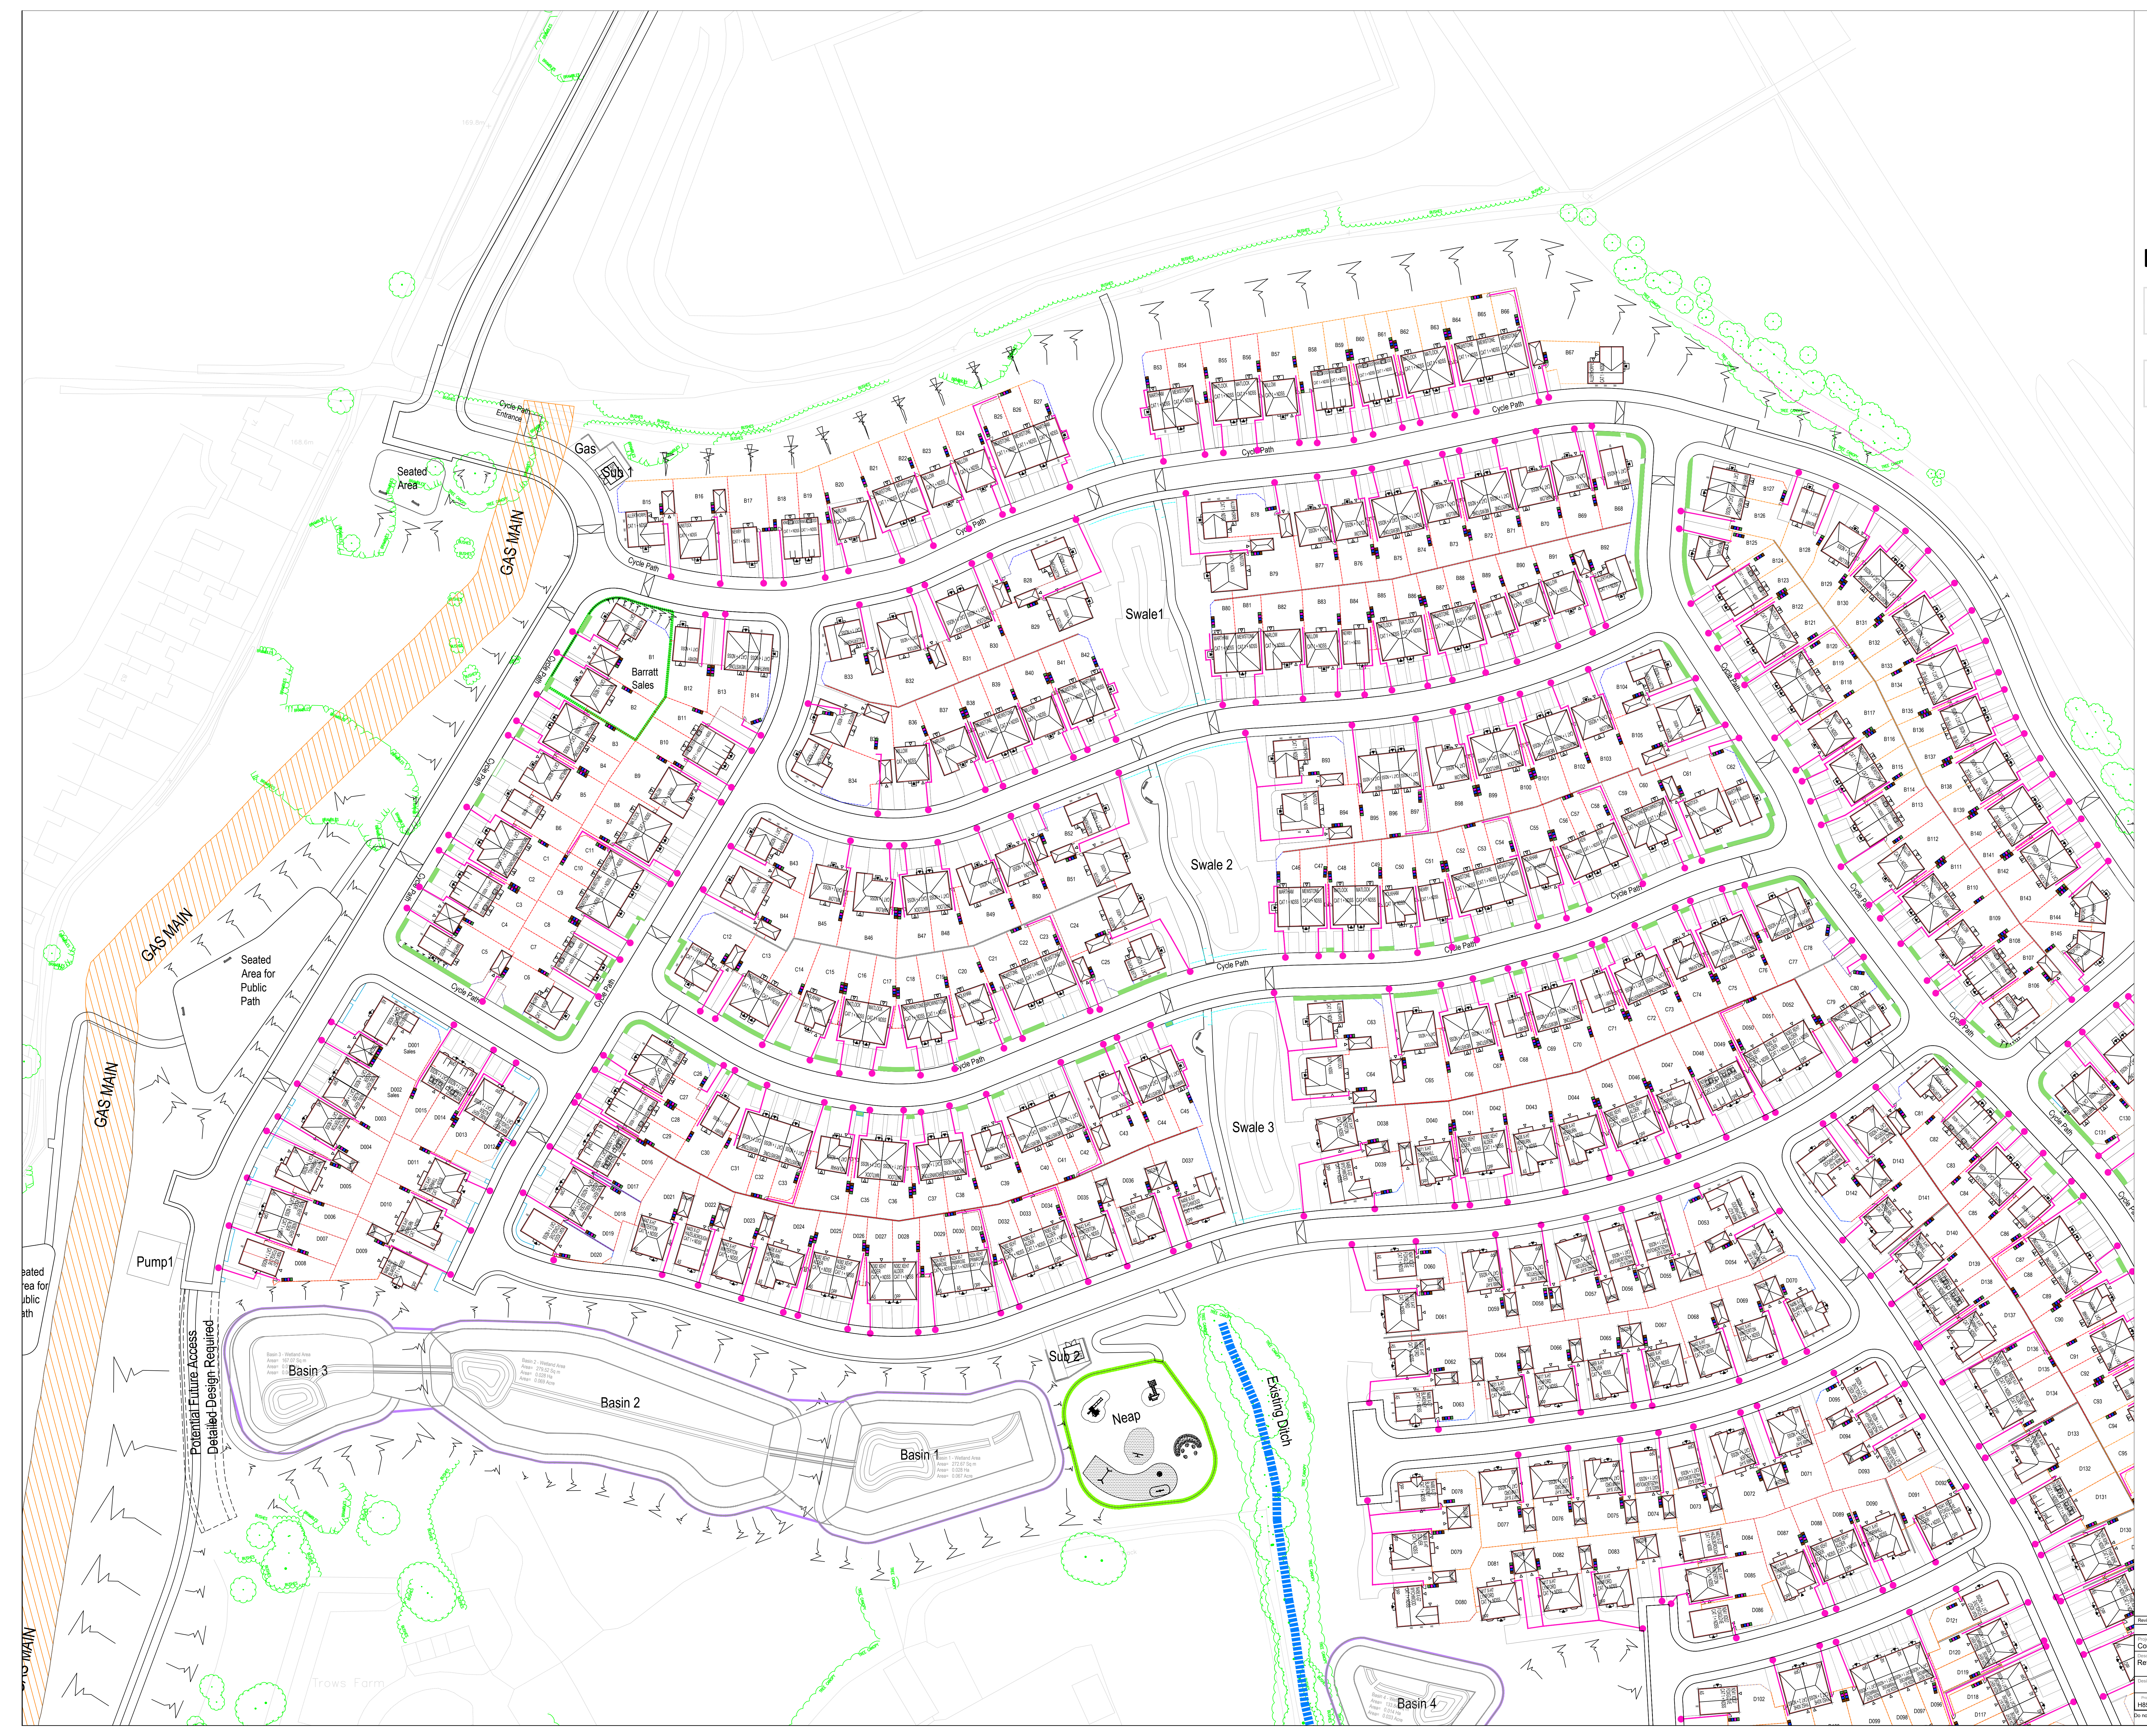

Revision	Description	Date	Design By
001	CL	14.03.24	1:500
001	XX	XX-DR-UD	203500

Project: Cowm Top
Refuse Strategy Plan (Page 1 of 2)
Design By: CL Date: 14.03.24 Scale: 1:500 Revision: 001
H8544 - BAH - XX - XX-DR-UD - 203500
Do not scale from this drawing. Work to given dimensions only. Any discrepancies are to be reported to Originator.
© Barratt Homes Ltd