




EXISTING GROUND FLOOR PLAN
1:50 @ A1

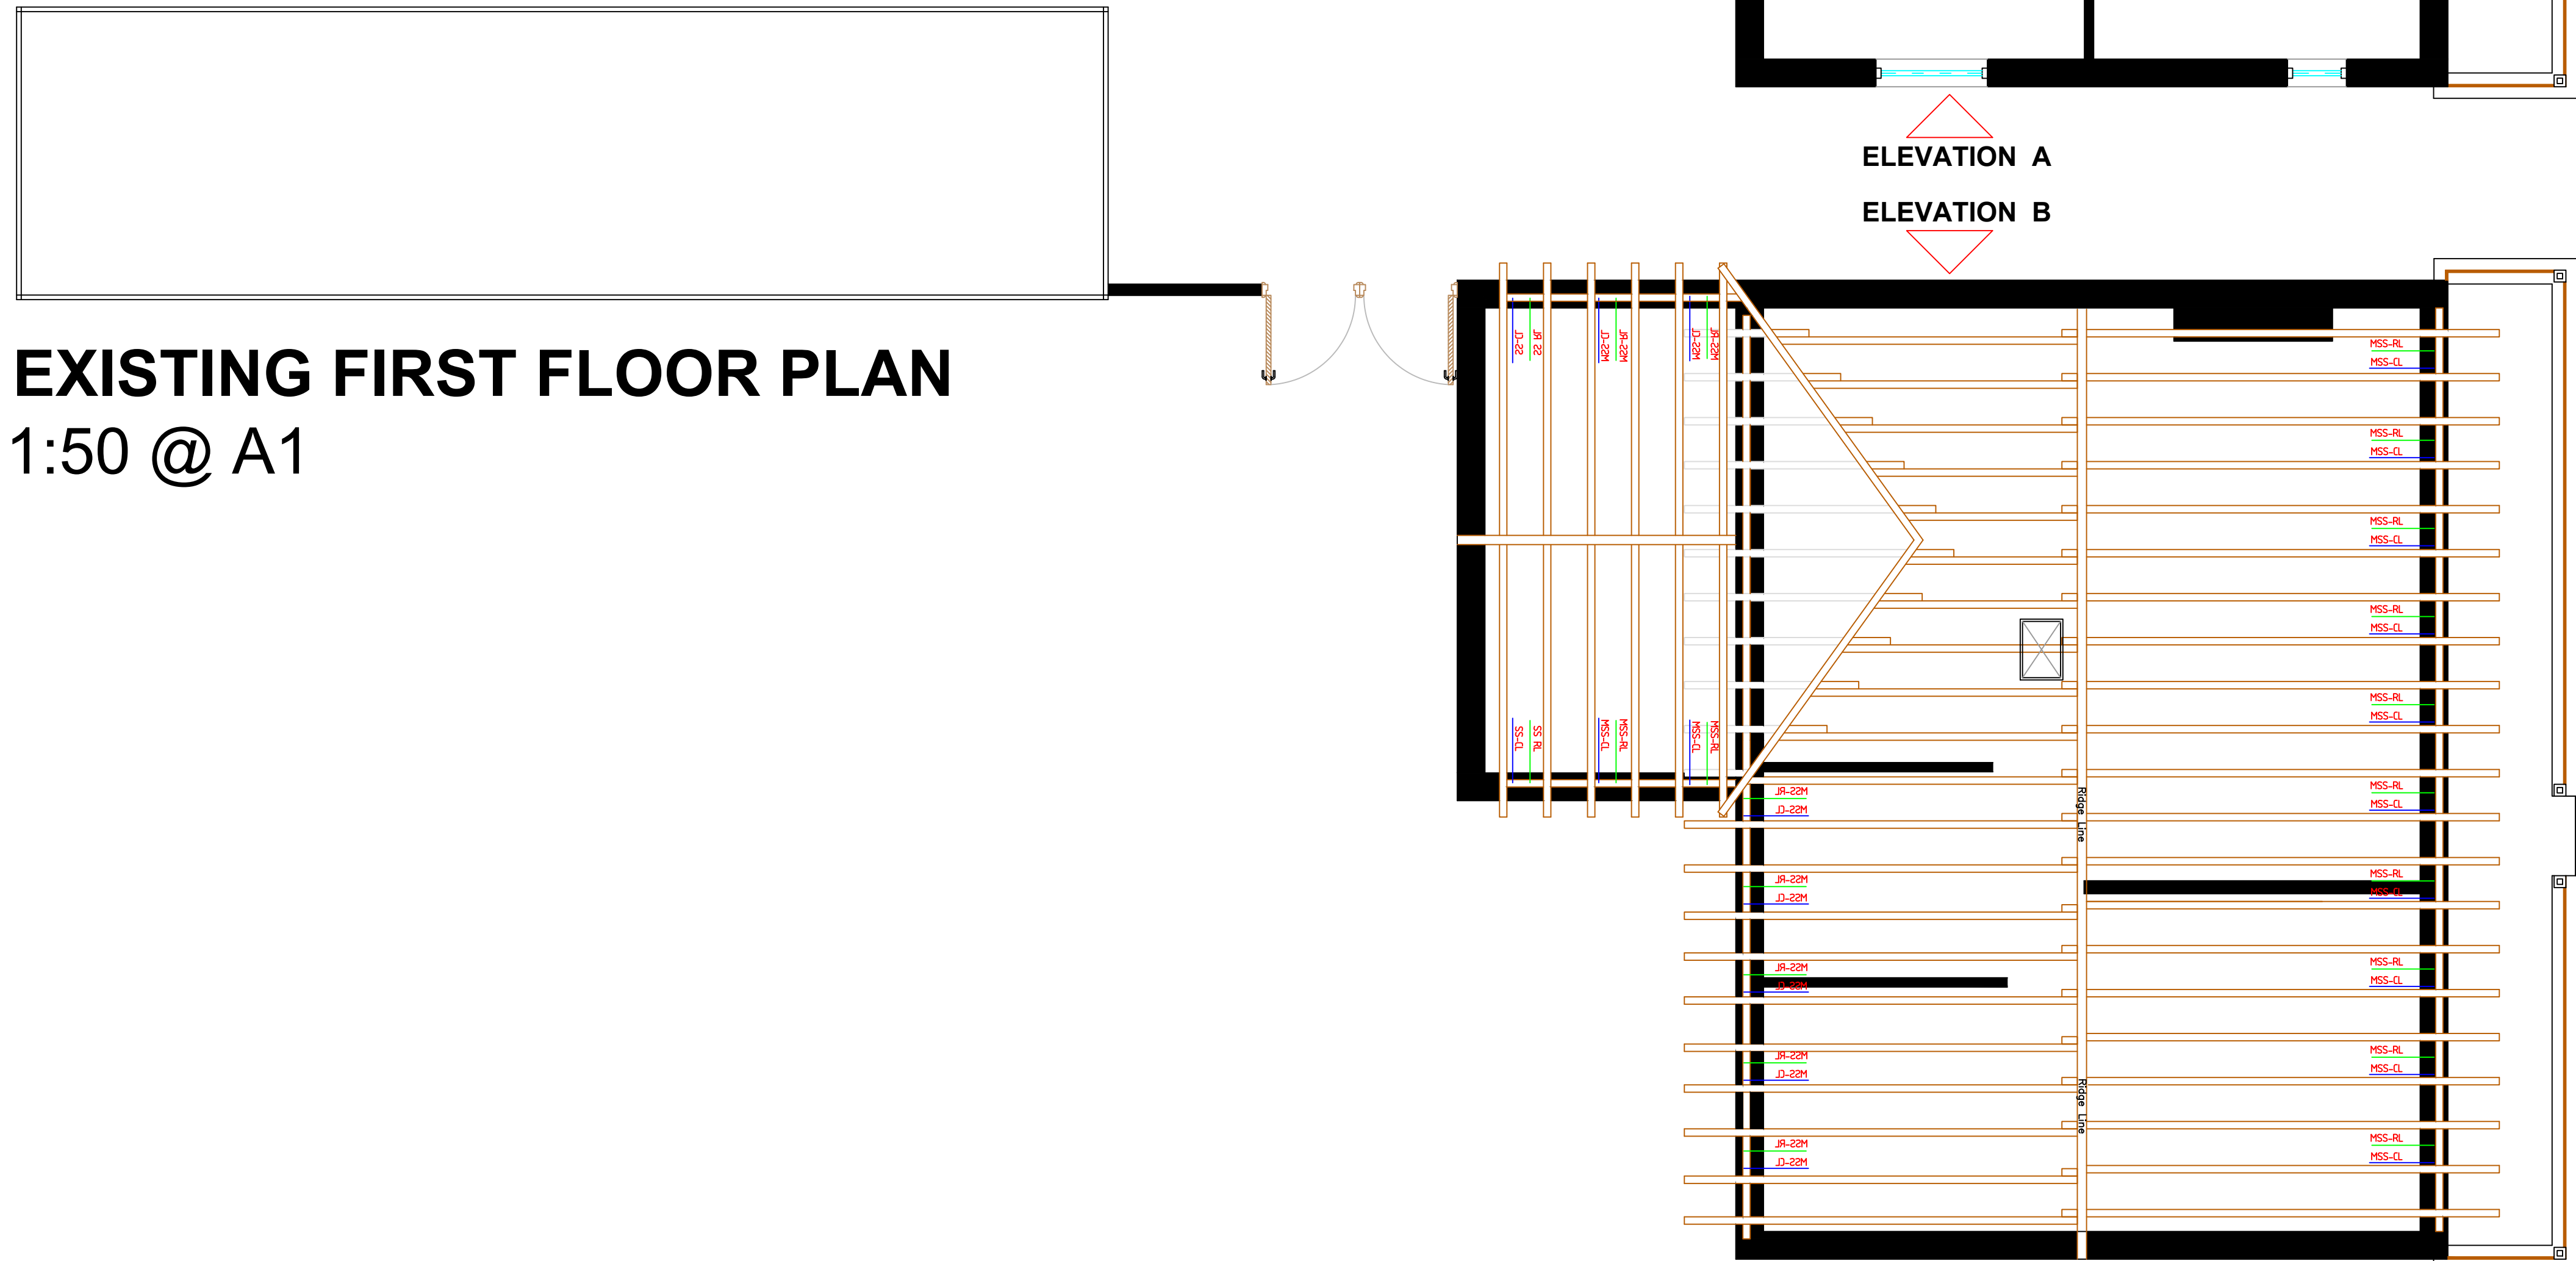

EXISTING FIRST FLOOR PLAN
1:50 @ A1