

NOTE:
1. ANY DISCREPANCIES TO BE REPORTED IMMEDIATELY TO THE ARCHITECT.
2. ALL DIMENSIONS TO BE SITE CHECKED & VERIFIED BY THE CONTRACTOR PRIOR TO THE MANUFACTURE OR ORDER OF ANY MATERIALS OR GOODS.


MATERIALS KEY:

Proposed Materials

- ① Blue/grey brick laid in stretcher bond
- ② Curtain wall system with clear glazing
- ③ Toggle fix curtain walling with clear glazing, grey opaque glass spandrel panels and projecting ppc fins
- ④ Grey coloured metal rainscreen cladding with clear glazing
- ⑤ Grey coloured metal rainscreen cladding in horizontal plank orientation
- ⑥ Glazed Balustrade
- ⑦ Curtain walling system with clear glazing and blanking panels


Existing Materials

- Ⓐ Blue/grey brick laid in stretcher bond
- Ⓑ Grey terracotta rainscreen cladding, stack bonded
- Ⓒ PPC aluminium framed window and curtain walling systems
- Ⓓ Orange coloured transparent window film
- Ⓔ SSG transoms
- Ⓕ PPC aluminium coloured aerofoil fins - 300mm projection fixed to curtain walling mullions
- Ⓖ Doubled glazed insulated spandrel panels
- Ⓗ PPC aluminium louvre panels
- Ⓙ High quality finish concrete encased steel columns
- Ⓚ Roof lights

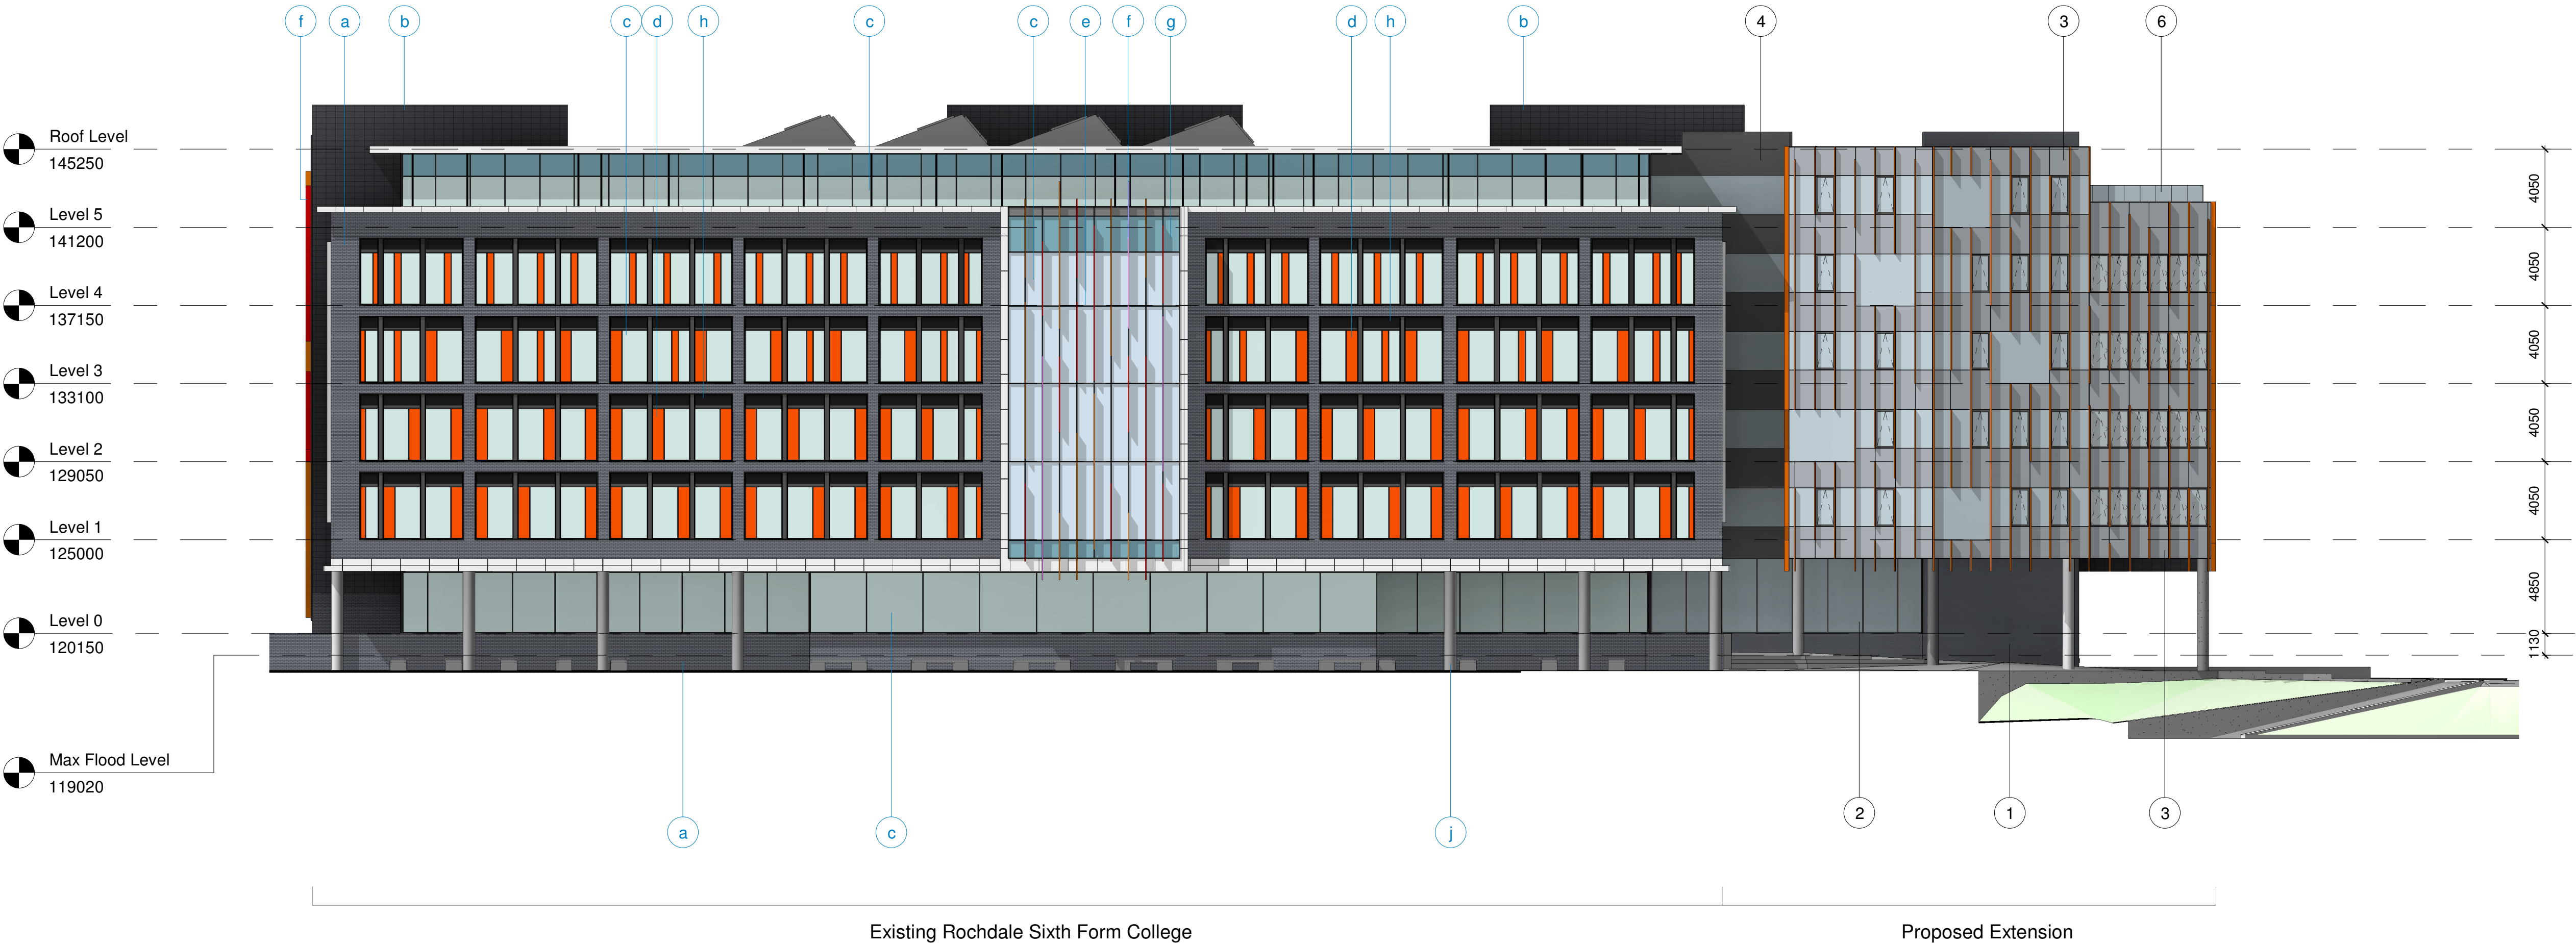

GA Elevation - North East
1 : 200

Proposed Elevation Key
1 : 2000

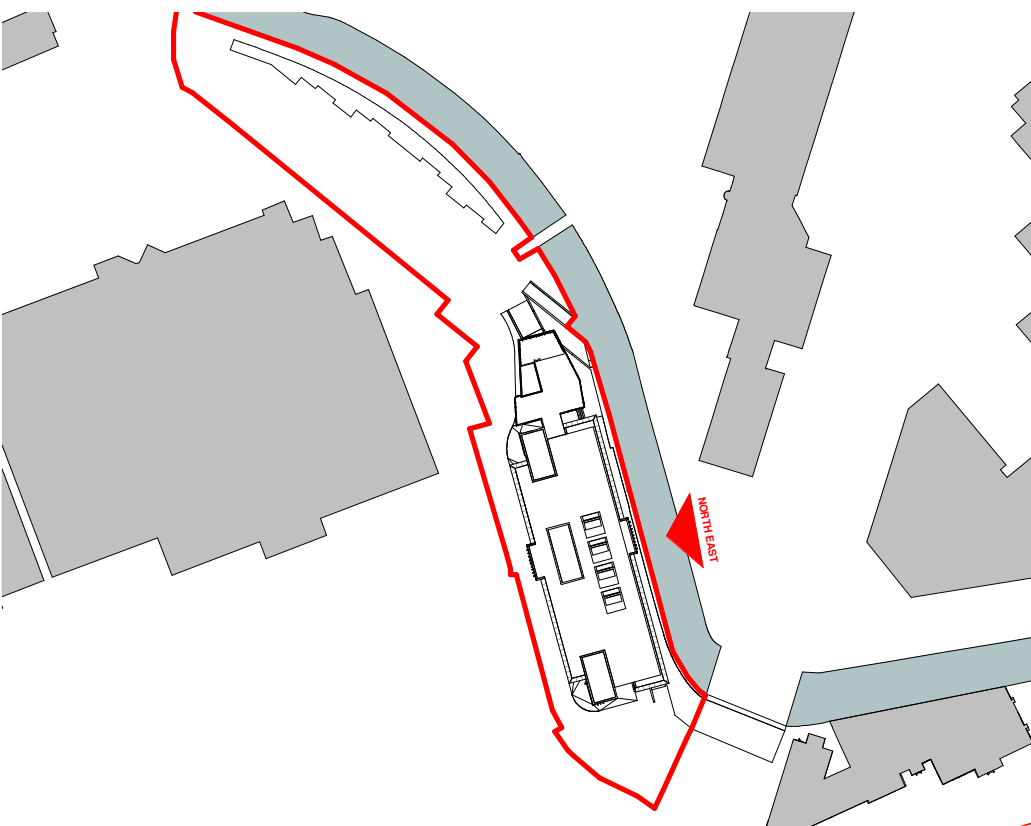

P5	Revised Elevation Treatment	23.02.23
P4	Revised Elevation Treatment	10.02.23
P3	Revised Elevation Treatment	23.01.23
P2	Planning Permission Submission	02.11.22
P1	Issued for comment	28.10.22
Rev	Description	Date

PLANNING		
Rochdale Sixth Form College College Road, Rochdale, OL12 6HY		
Proposed GA Elevations 1 of 2		
DRAWING NUMBER 3940-A-2800P		
DATE 08/02/22	REVISION P5	STATUS PURPOSE OF ISSUE
SCALE As indicated		
ABW architects Ltd. architecture.building.workshop		A1 ©

23/02/2023 15:52:33