


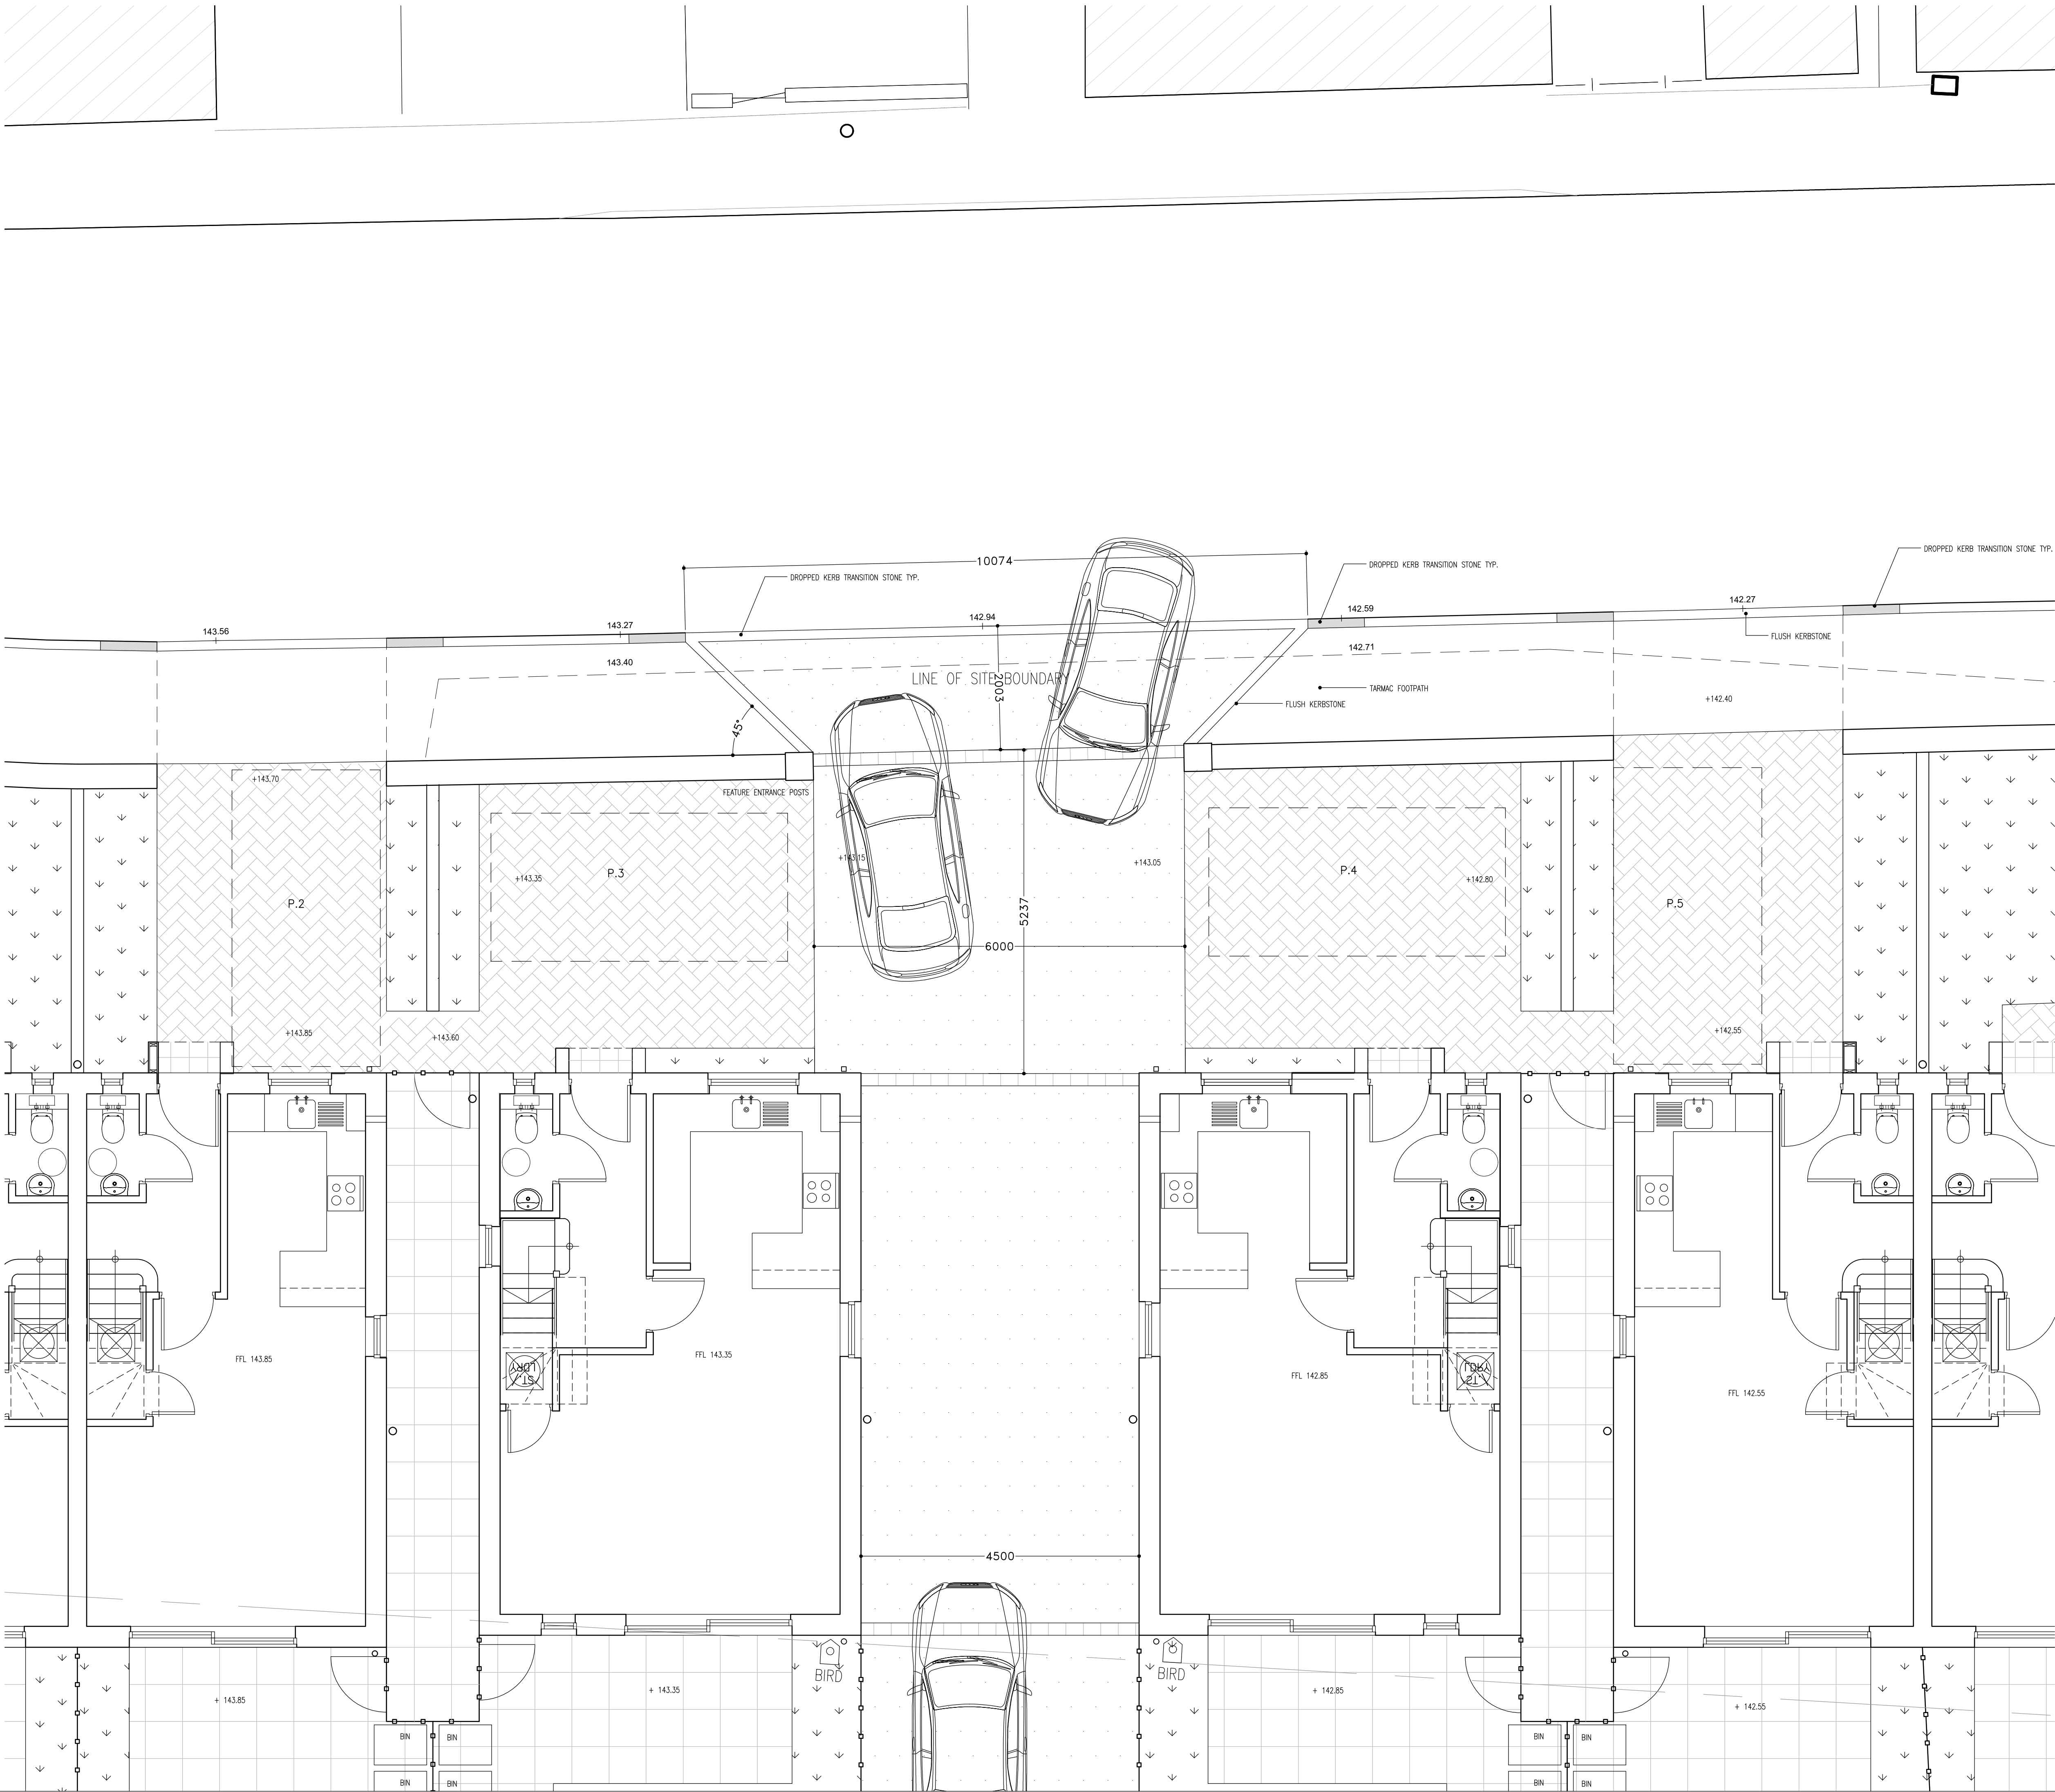

- NOTES
- 1 ALL WORK TO BE CARRIED OUT IN ACCORDANCE WITH THE BUILDING REGULATIONS AND THE REQUIREMENTS OF THE LOCAL AUTHORITY.
 - 2 NO DIMENSIONS TO BE SCALED FROM THIS DRAWING.
 - 3 THE CONTRACTOR SHALL VERIFY ALL LEVELS AND DIMENSIONS ON SITE BEFORE COMMENCEMENT OF WORK.
 - 4 ON SITE ALTERATIONS TO THE CONSTRUCTION OR FINISHES SHOWN OR IMPLIED ON THIS DRAWING MUST BE DRAWN TO THE ATTENTION OF THE ARCHITECT BEFORE SUCH WORK IS IMPLEMENTED.
 - 5 ALL TIMBERS REQUIRE PRESERVATIVE TREATMENT
- © COPYRIGHT RESERVED

- FINISHES KEY
- 600x600 PERMEABLE PAWING
 - PERMEABLE DECORATIVE PAWING / TILING TO ENTRANCE DOORS
 - PERMEABLE HERRINGBONE INTERLOCK TO DRIVEWAYS
 - TARMAC - 232m2
 - PRIVATE GARDEN - SEEDED GRASS
 - PUBLIC GREEN SPACE - LOW MAINTENANCE SHRUBS
 - 1.8m HIGH TIMBER GARDEN FENCE WITH MATCHING TIMBER GATES
 - 2m HIGH SOLID TIMBER FENCE
 - 0.45m HIGH BRICK WALL
 - 0.9m HIGH BRICK WALL
 - 142.39 EXISTING LEVEL
 - +142.40 PROPOSED LEVEL / FINISHED FLOOR LEVEL

Rev. Date Details
Drawing Status:

BUILDING REGS

PROGRESSIVE

Progressive Architecture
4 Lonsdale Road, Baltham, West Yorkshire, HD7 5AL. Tel: 01484 846786

Client:
Dimora Construction

Site:
William Street
Littleborough OL15 8JP

Drawing Title:
Driveway Details

Project Number: P1018	Drawing Number: 103	Revision: -
Date: 16.05.2022	Scale: 1:50 @ A1	Drawn: JCM