



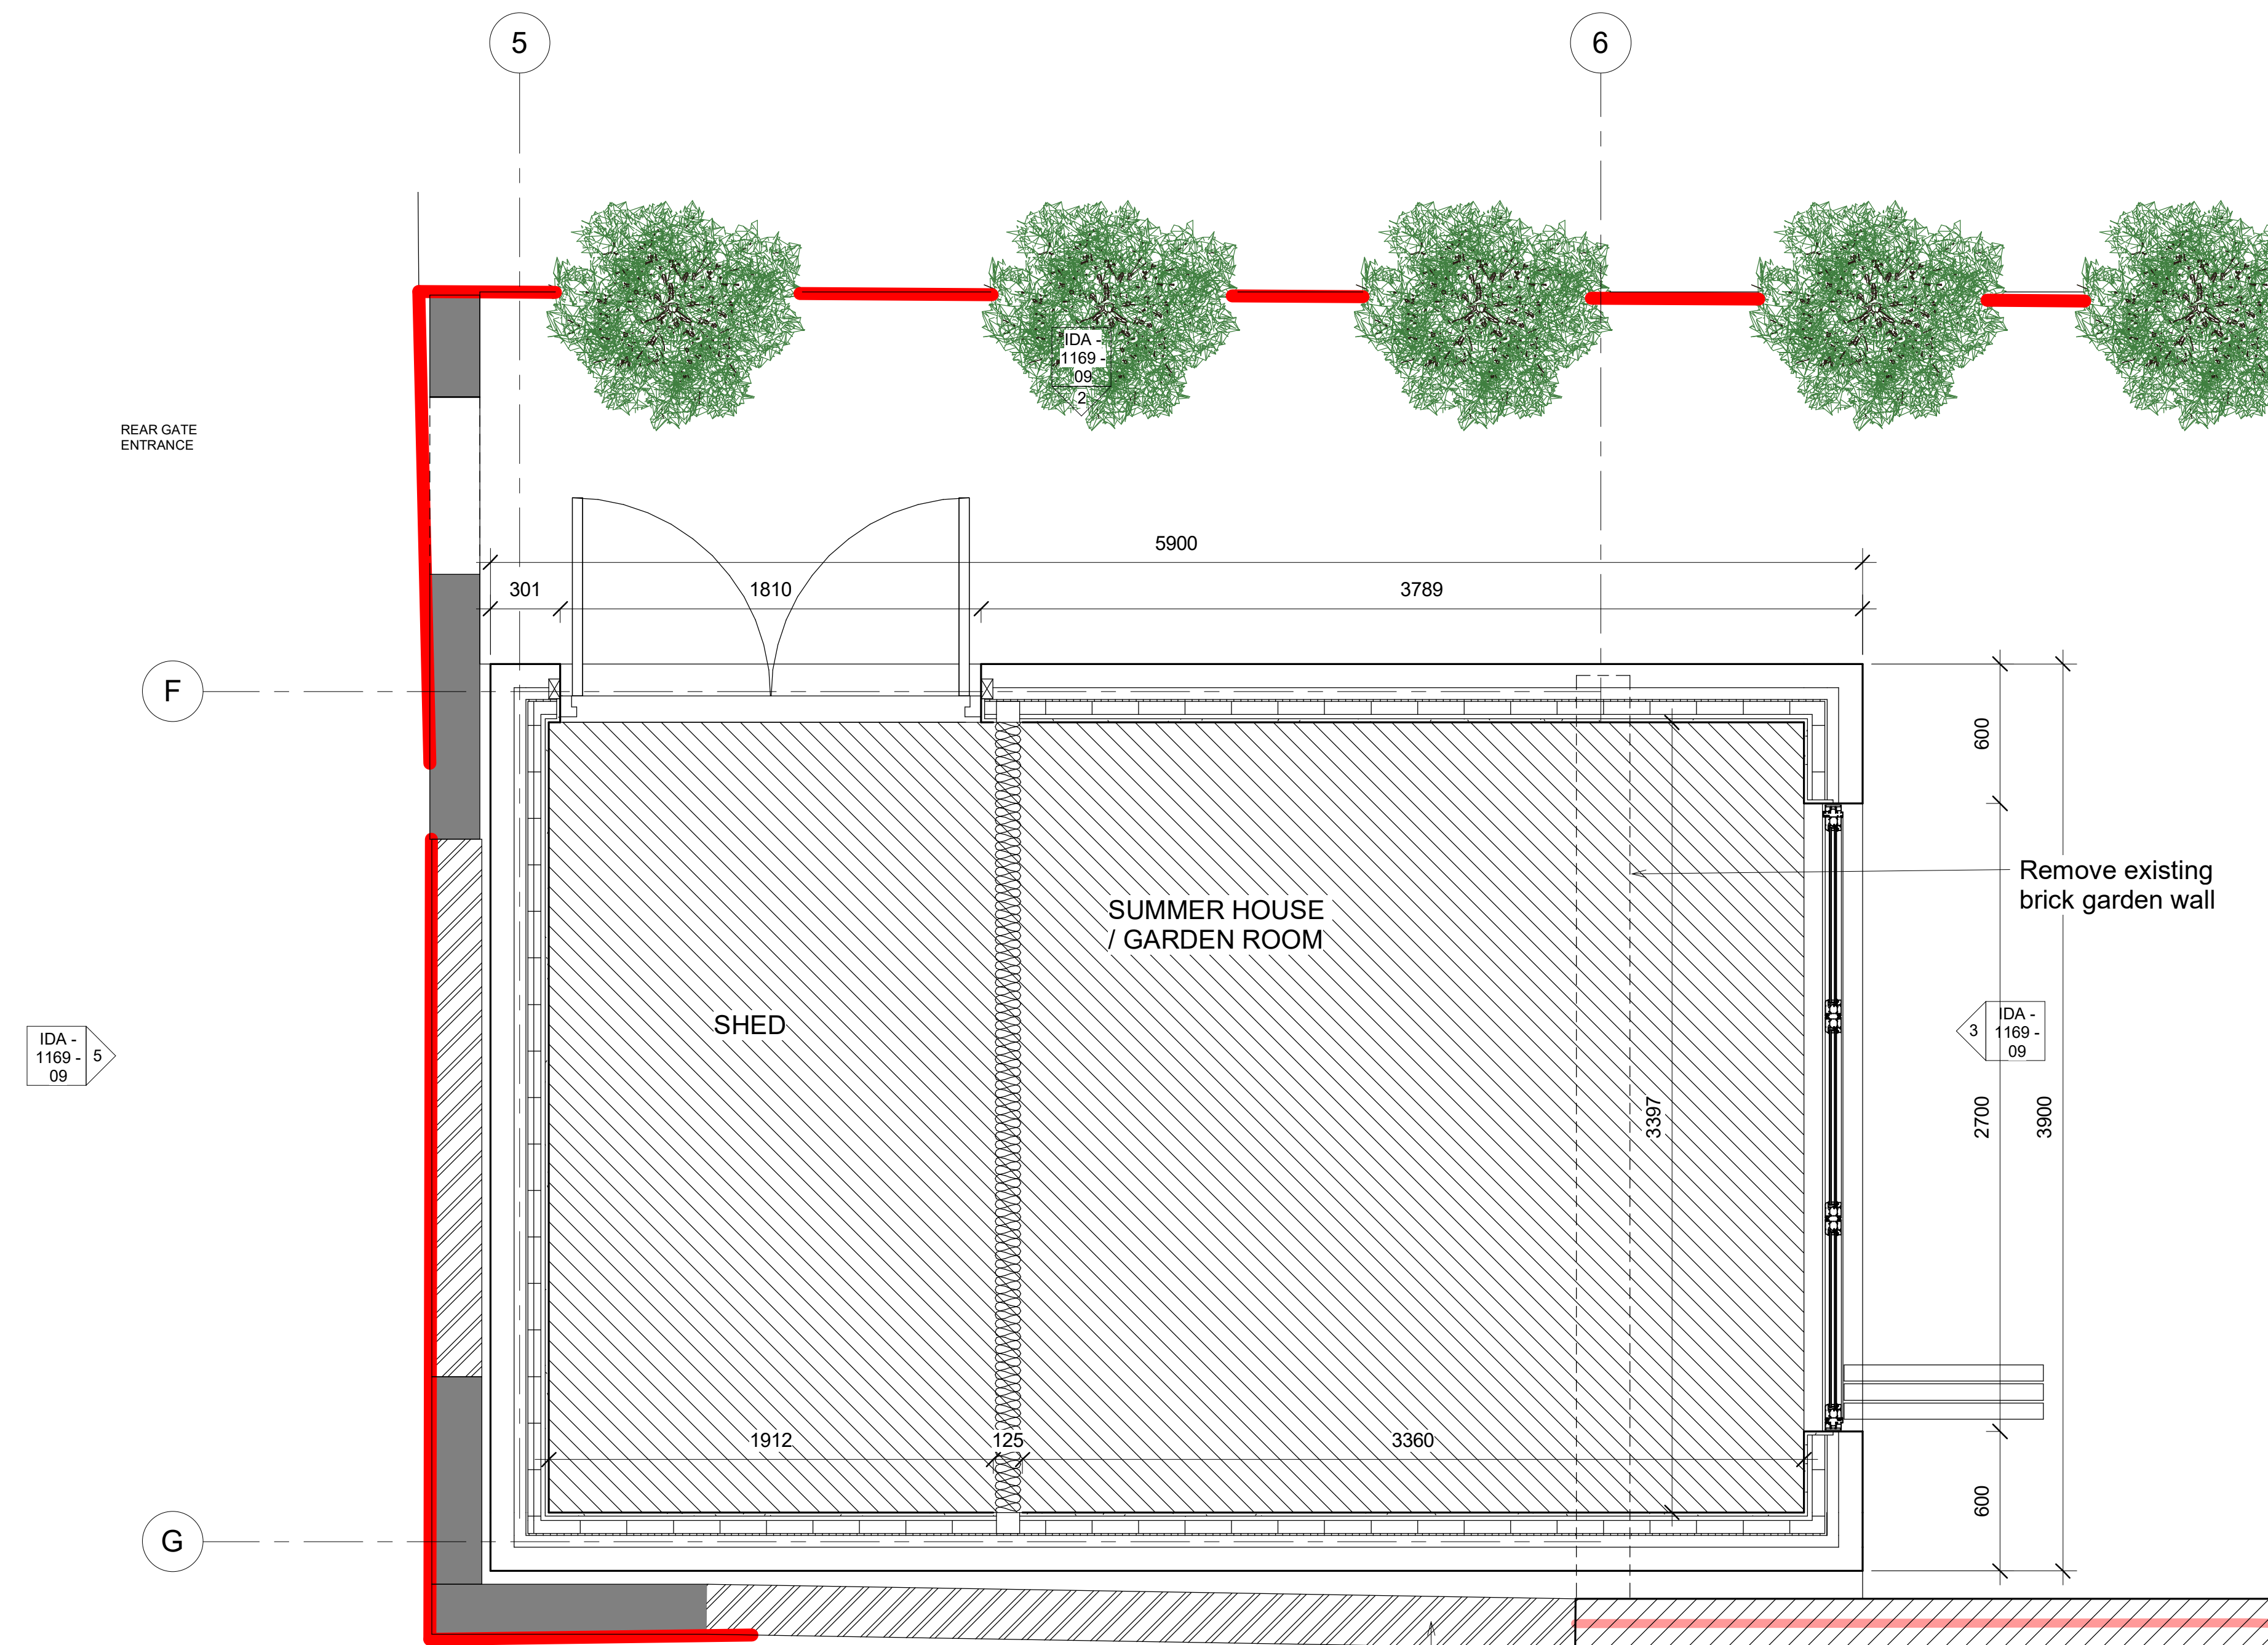


1 Garden room plan
1 : 20




2 Elevation 1 - a
1 : 50

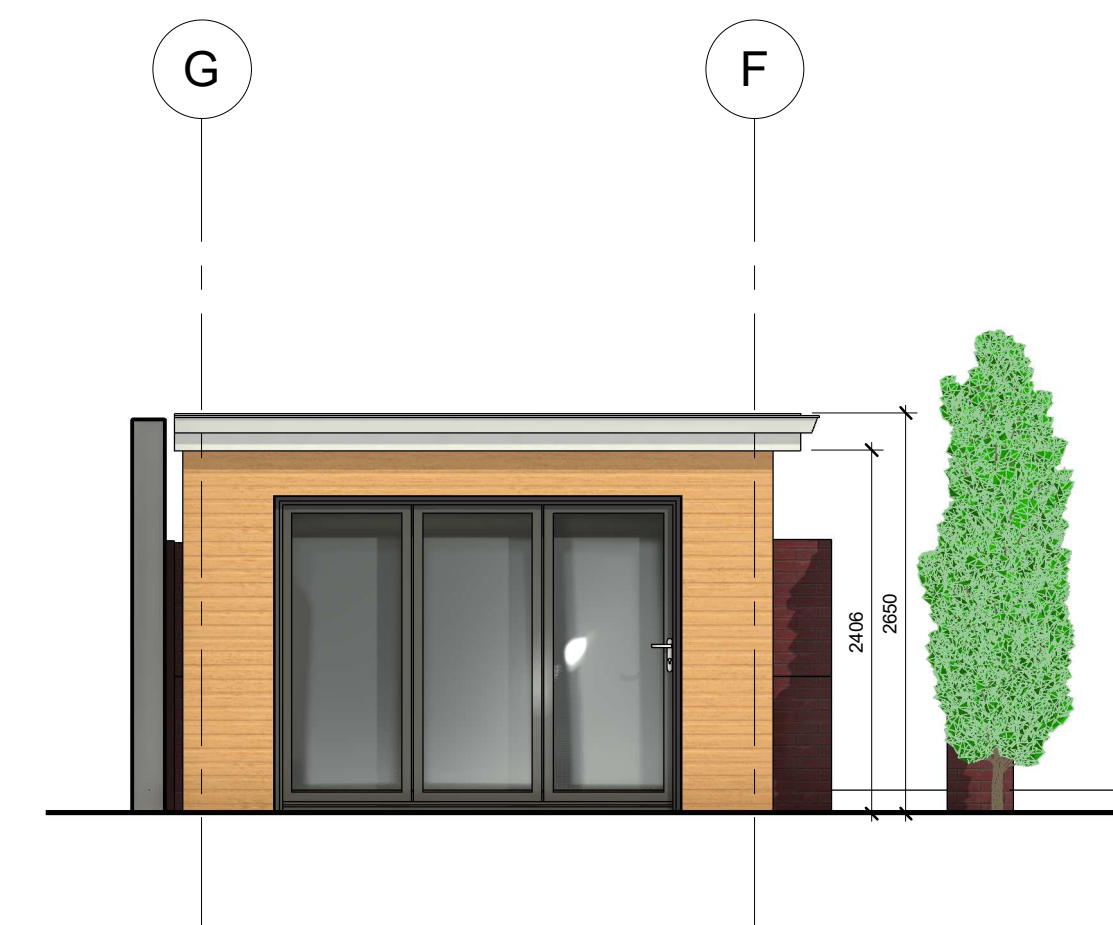

3 Elevation 2 - a
1 : 50

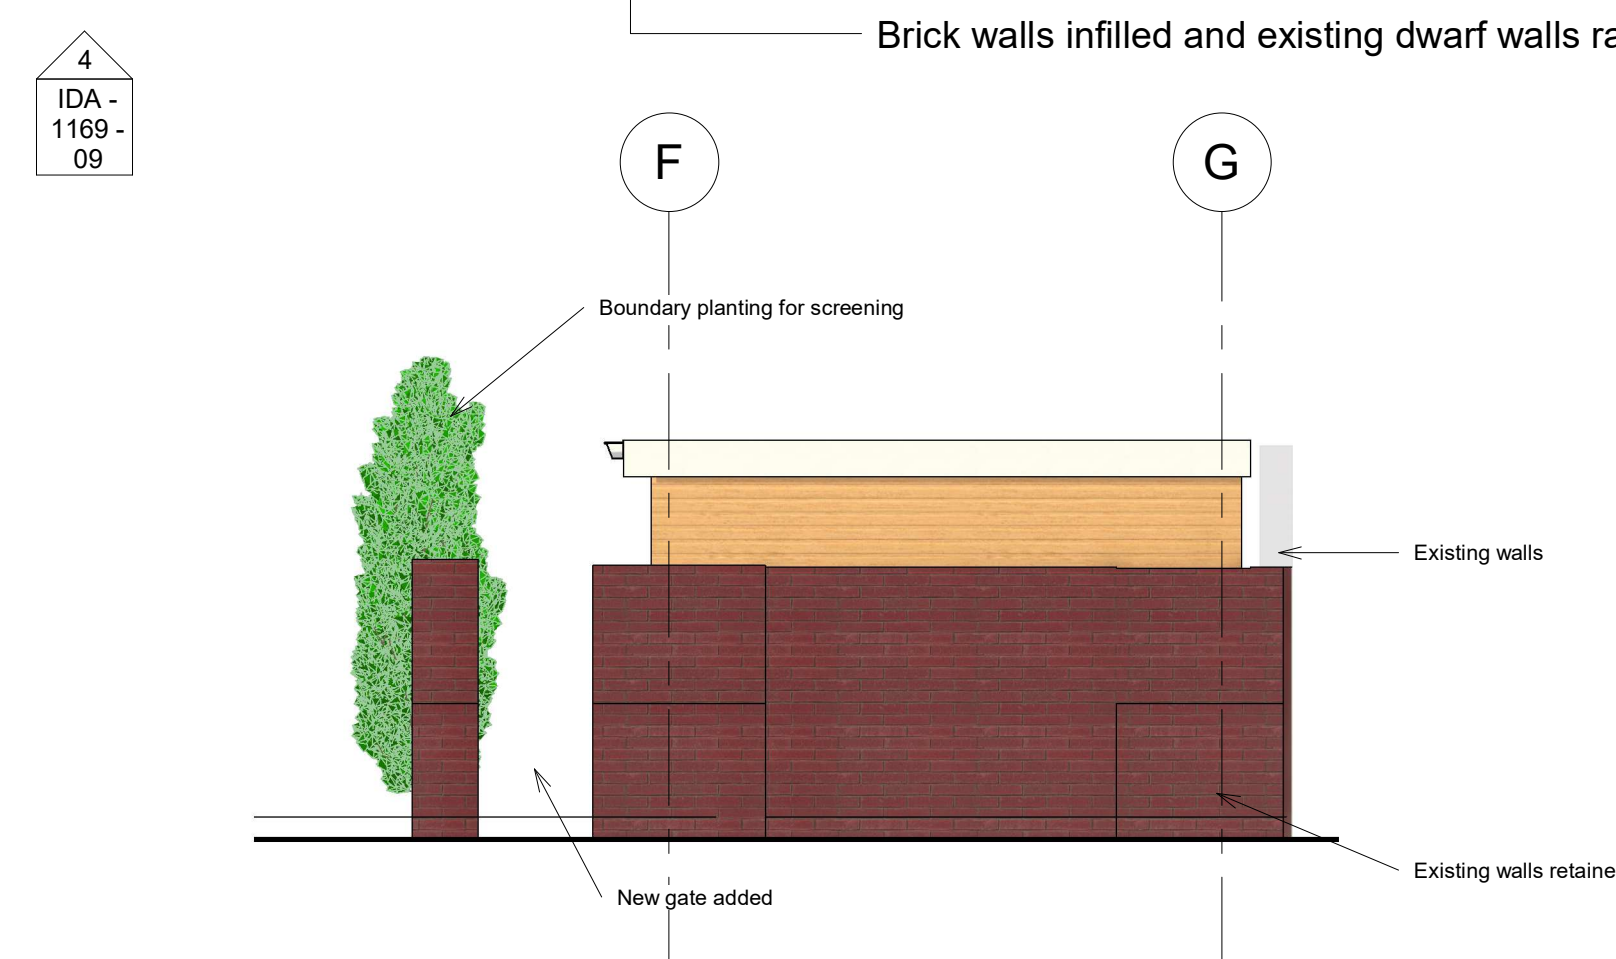

5 Elevation 4 - a
1 : 50

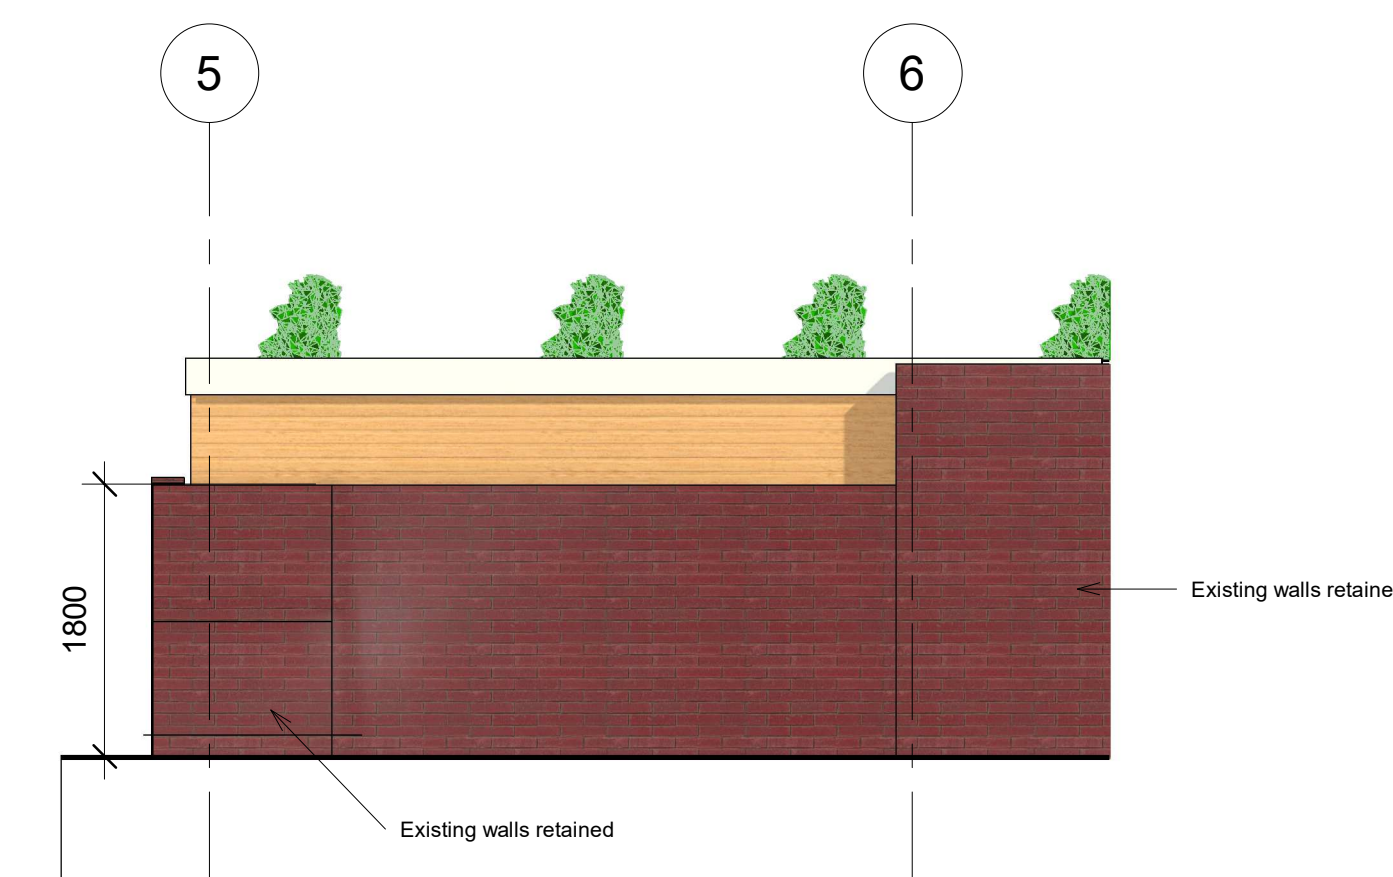

4 Elevation 3 - a
1 : 50



Ideal Architecture SAMANTHA DALE BA (Hons) MArch, PGDip ARB ARCHITECT		RIBA
www.idealarchitecture.co.uk mobile 07772868500		e-mail: samantha.dale@idealarchitecture.co.uk
PROJECT 1169 - SINGLE STOREY REAR EXTENSION		
ADDRESS 445 EDENFIELD ROAD, NORDEN		
CLIENT		
TITLE Plan & Elevations - Outbuilding		
SCALE (@ A1) As indicated	DATE 23/05/2023 11:50:07	REV
DRAWING NUMBER IDA - 1169 - 09		