
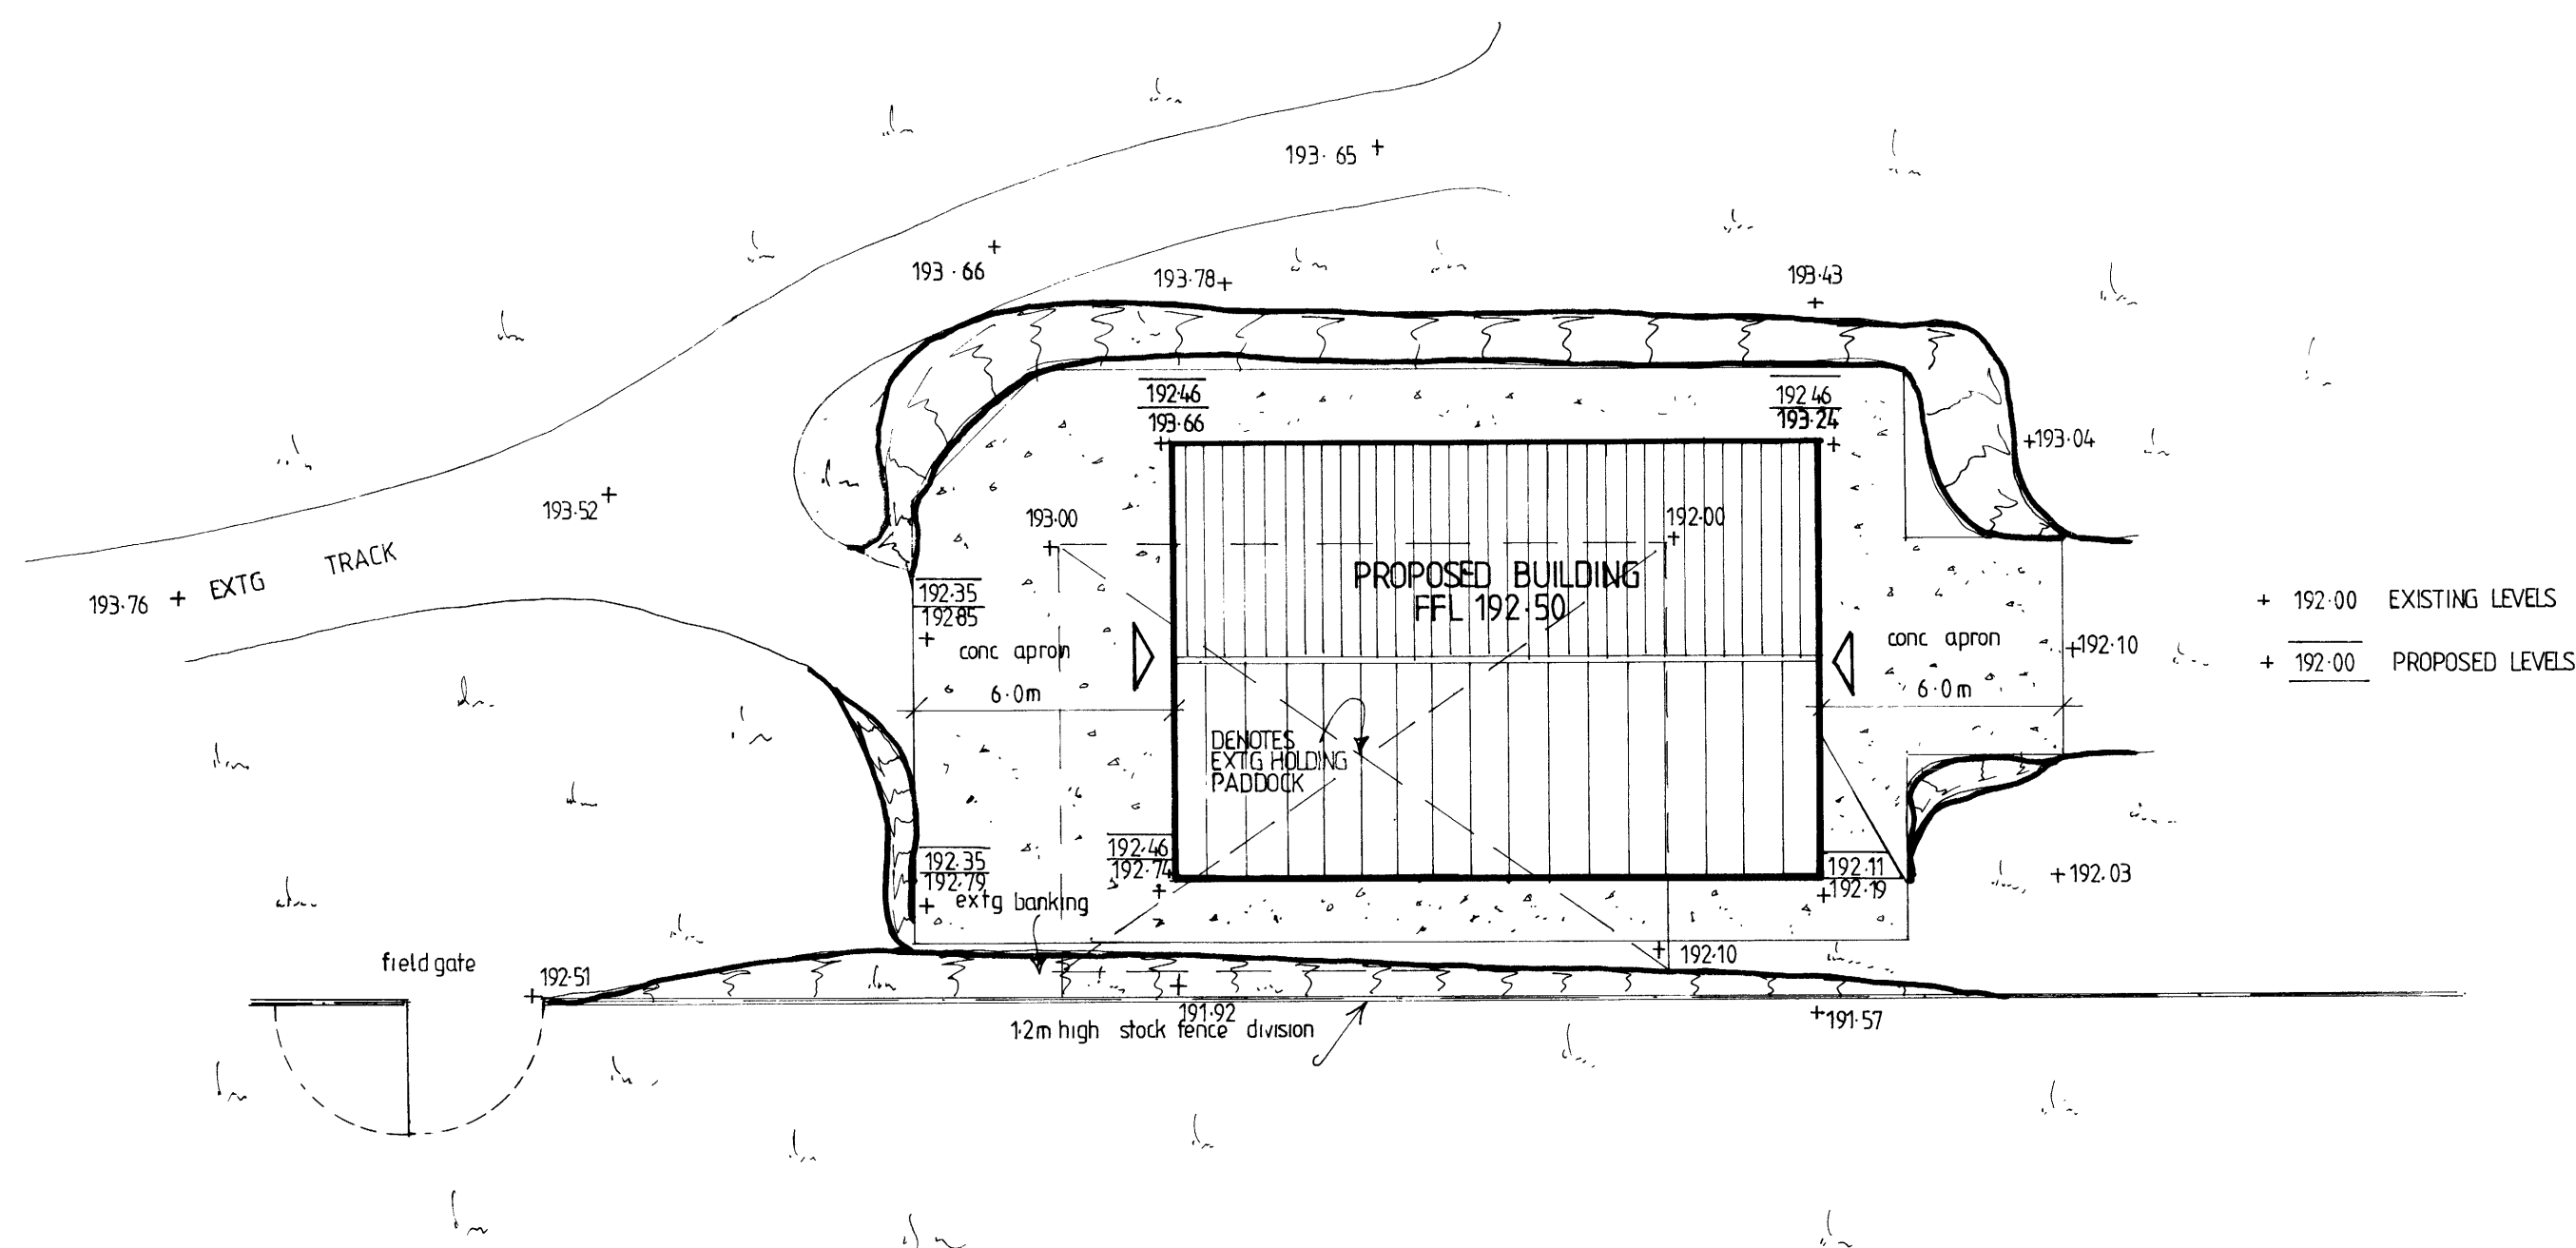


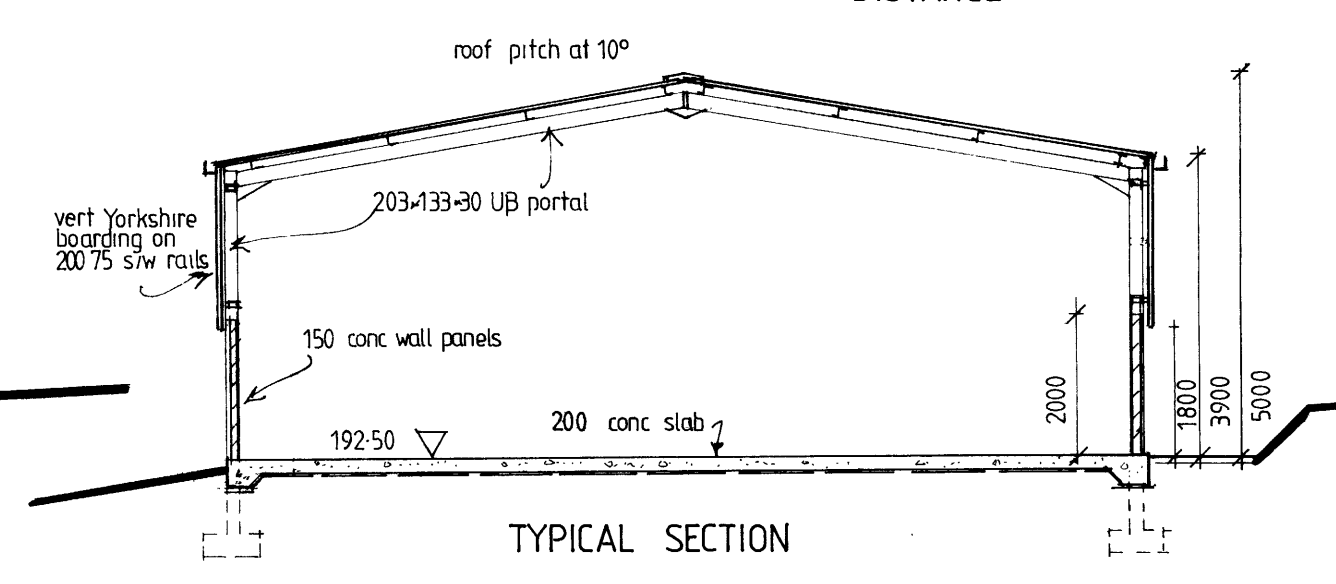

150mm square section matt 'Olive Brown' polyester powder coated aluminium guttering discharging into 100mm dia upvc downspouts on trapped gully.
100mm dia gully drain to discharge into new soakaway.

Tel : 07899 942869
email: warren.greenway@sky.com