



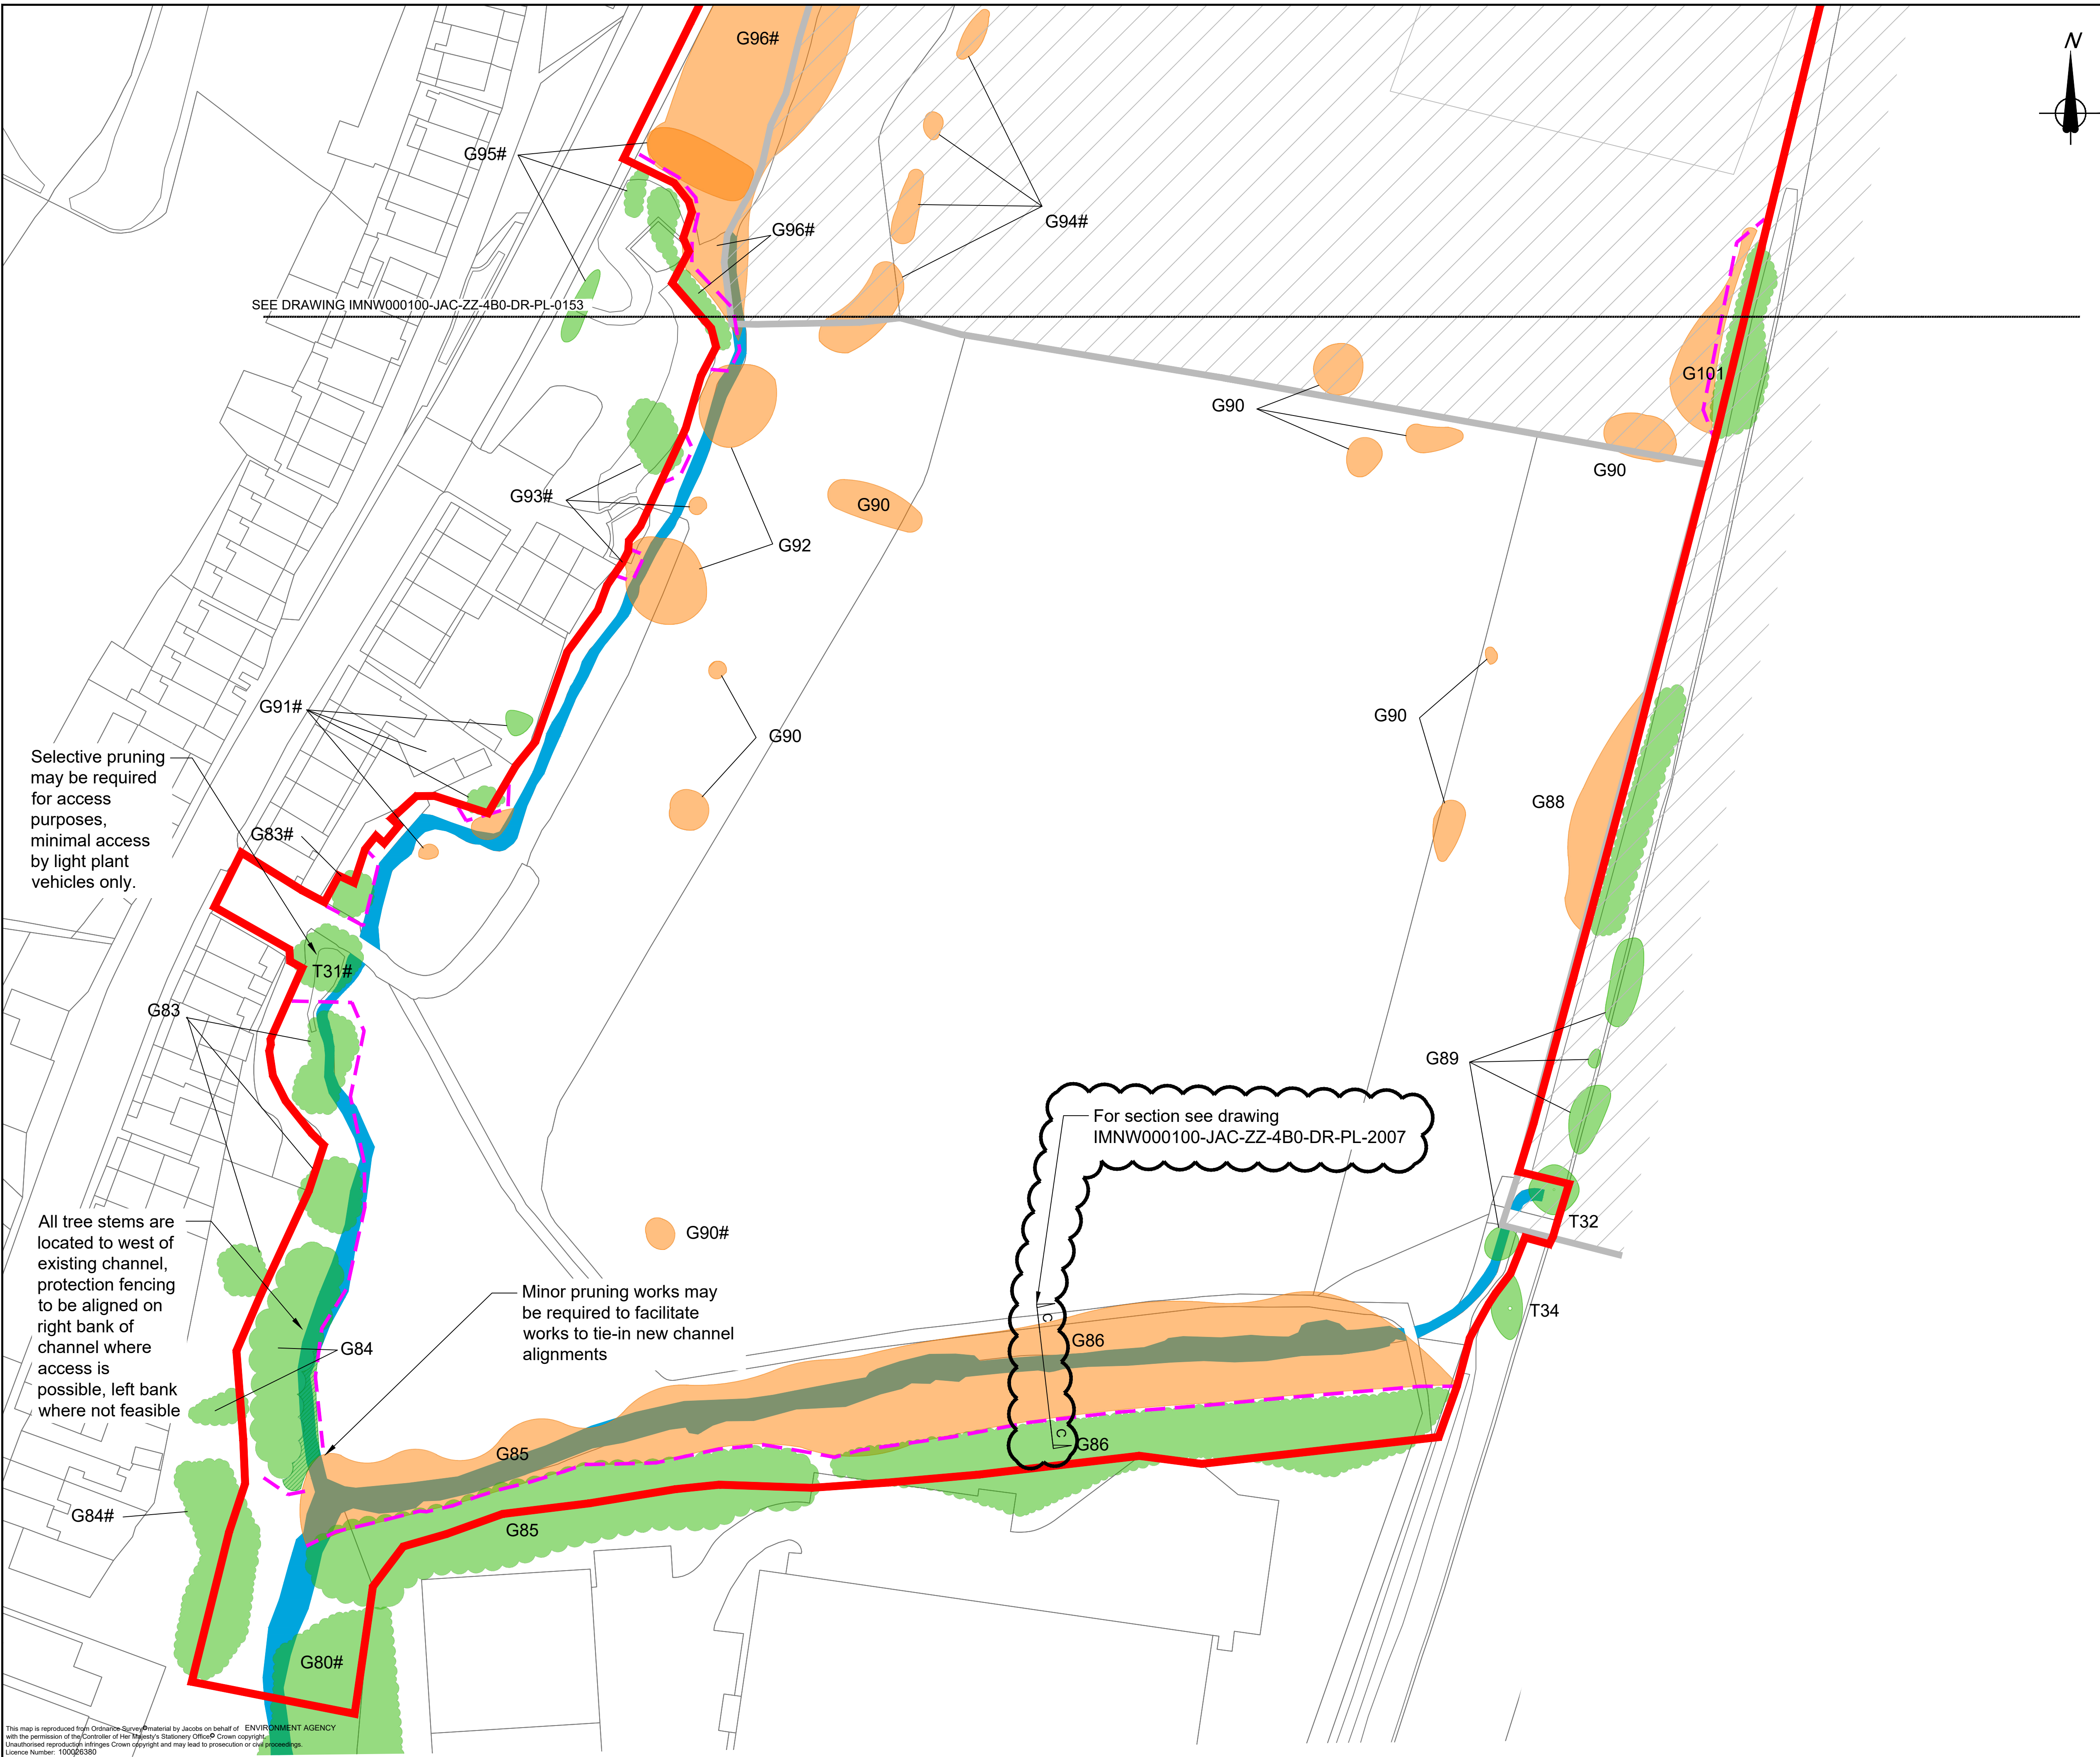


SEE DRAWING IMNW000100-JAC-ZZ-4B0-DR-PL-0153

Key Plan:

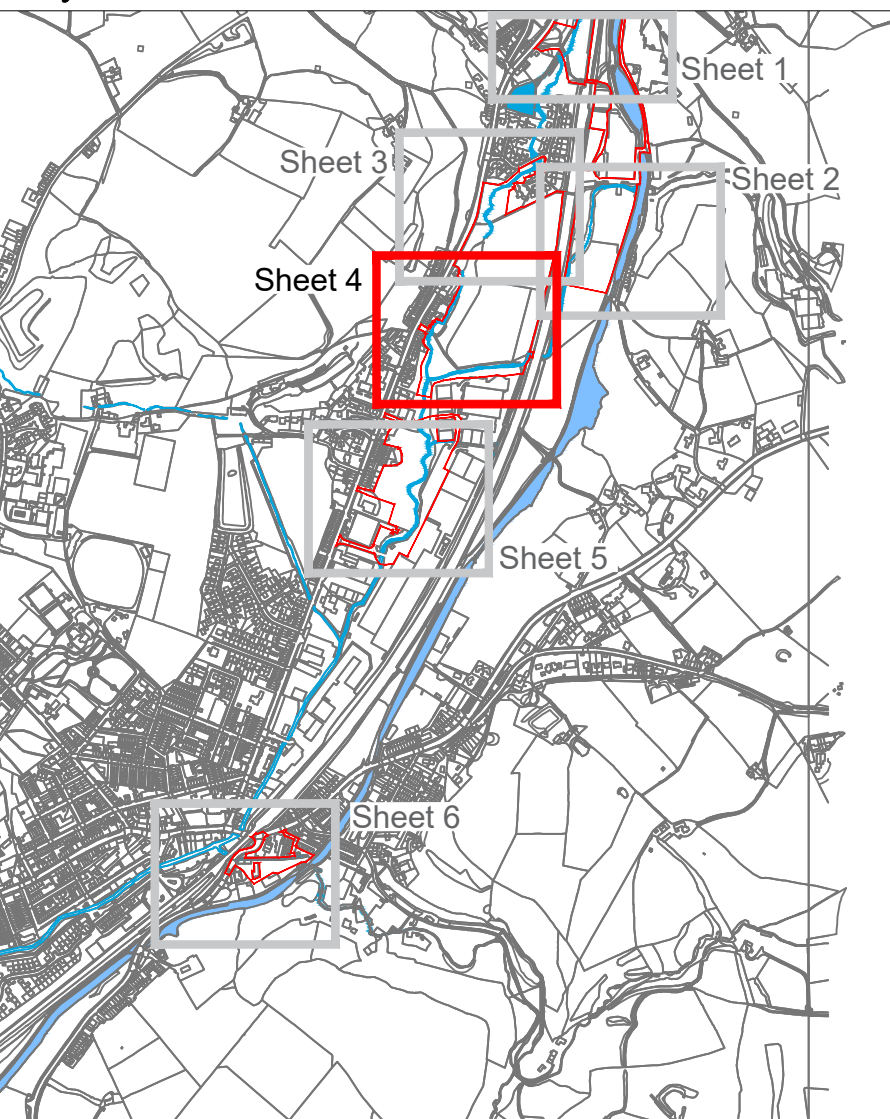

- KEY
- Application boundary
 - Rock Nook Conservation Area
 - Trees - retained
 - Trees - removed
 - Trees - selective pruning for works access. To be directed by the Arboriculturist
 - T31 Tree reference number; for details of reference numbers, see AIA report IMNW000100-JAC-ZZ-4B0-RP-EN-0021
 - G97 Group reference number
 - H1 Hedge reference number
 - # Tree or group whose location is estimated
 - Tree protection fencing. To be maintained in situ for the duration of the works as an Environmental Exclusion Zone. Fencing to be to BS 5837:2012
 - Trees in relation to design, demolition & construction unless otherwise agreed with the Local Planning Authority

All existing trees around the periphery of the site but external to it are to remain. If overhanging branches will need to be pruned back, secure permission of the tree owner before commencing work.

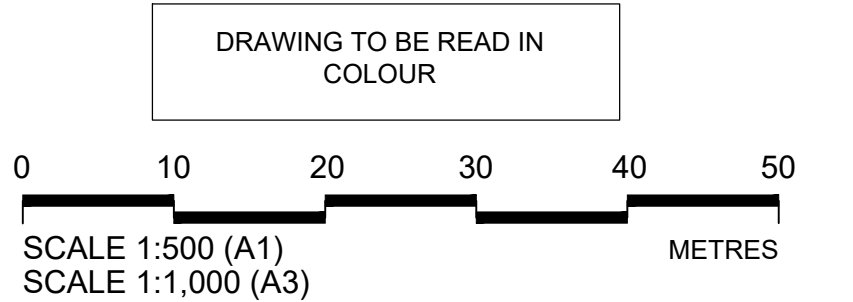

Rev	Rev. Date	Purpose of revision	Drawn	Checked	Rev'd	Appr'd
C03	25/05/23	For DoC 18		NG	PS	LM PT
C02	29/03/22	For planning issue		NG	AR	MB PT
P01	01/03/22	For review and comment		NG	AR	MB PT

JACOBS
5 First Street, Manchester, M15 4GU
Tel: +44 (0) 161 235 6000 Fax: +44(0)161 235 6001
www.jacobs.com



Client
Project
ROCHDALE & LITTLEBOROUGH FRMS
PHASE 1B - LITTLEBOROUGH

Drawing title
Tree Removals, Retentions
and Protection Plan
Sheet 4 of 6
Gale West, South Section

Drawing status		A4	
Scale	1: 500 @ A1, 1:1000 @ A3	DO NOT SCALE	
Jacobs No.	B228P008	Rev	C03
Client no.	IMNW000100		
Drawing number			
IMNW000100-JAC-ZZ-4B0-DR-PL-0154			

© Copyright 2023 Jacobs U.K. Limited. The concepts and information contained in this document are the property of Jacobs. Use or copying of this document in whole or in part without the written permission of Jacobs constitutes an infringement of copyright. Limitation: This drawing has been prepared on behalf of, and for the exclusive use of, Jacobs Client, and is subject to, and issued in accordance with, the provisions of the contract between Jacobs and the Client. Jacobs accepts no liability or responsibility whatsoever for, or in respect of, any use of, or reliance upon, this drawing by any third party.

This map is reproduced from Ordnance Survey material by Jacobs on behalf of ENVIRONMENT AGENCY with the permission of the Controller of Her Majesty's Stationery Office. Crown copyright. Unauthorised reproduction infringes Crown copyright and may lead to prosecution or civil proceedings. Licence Number: 10006380