



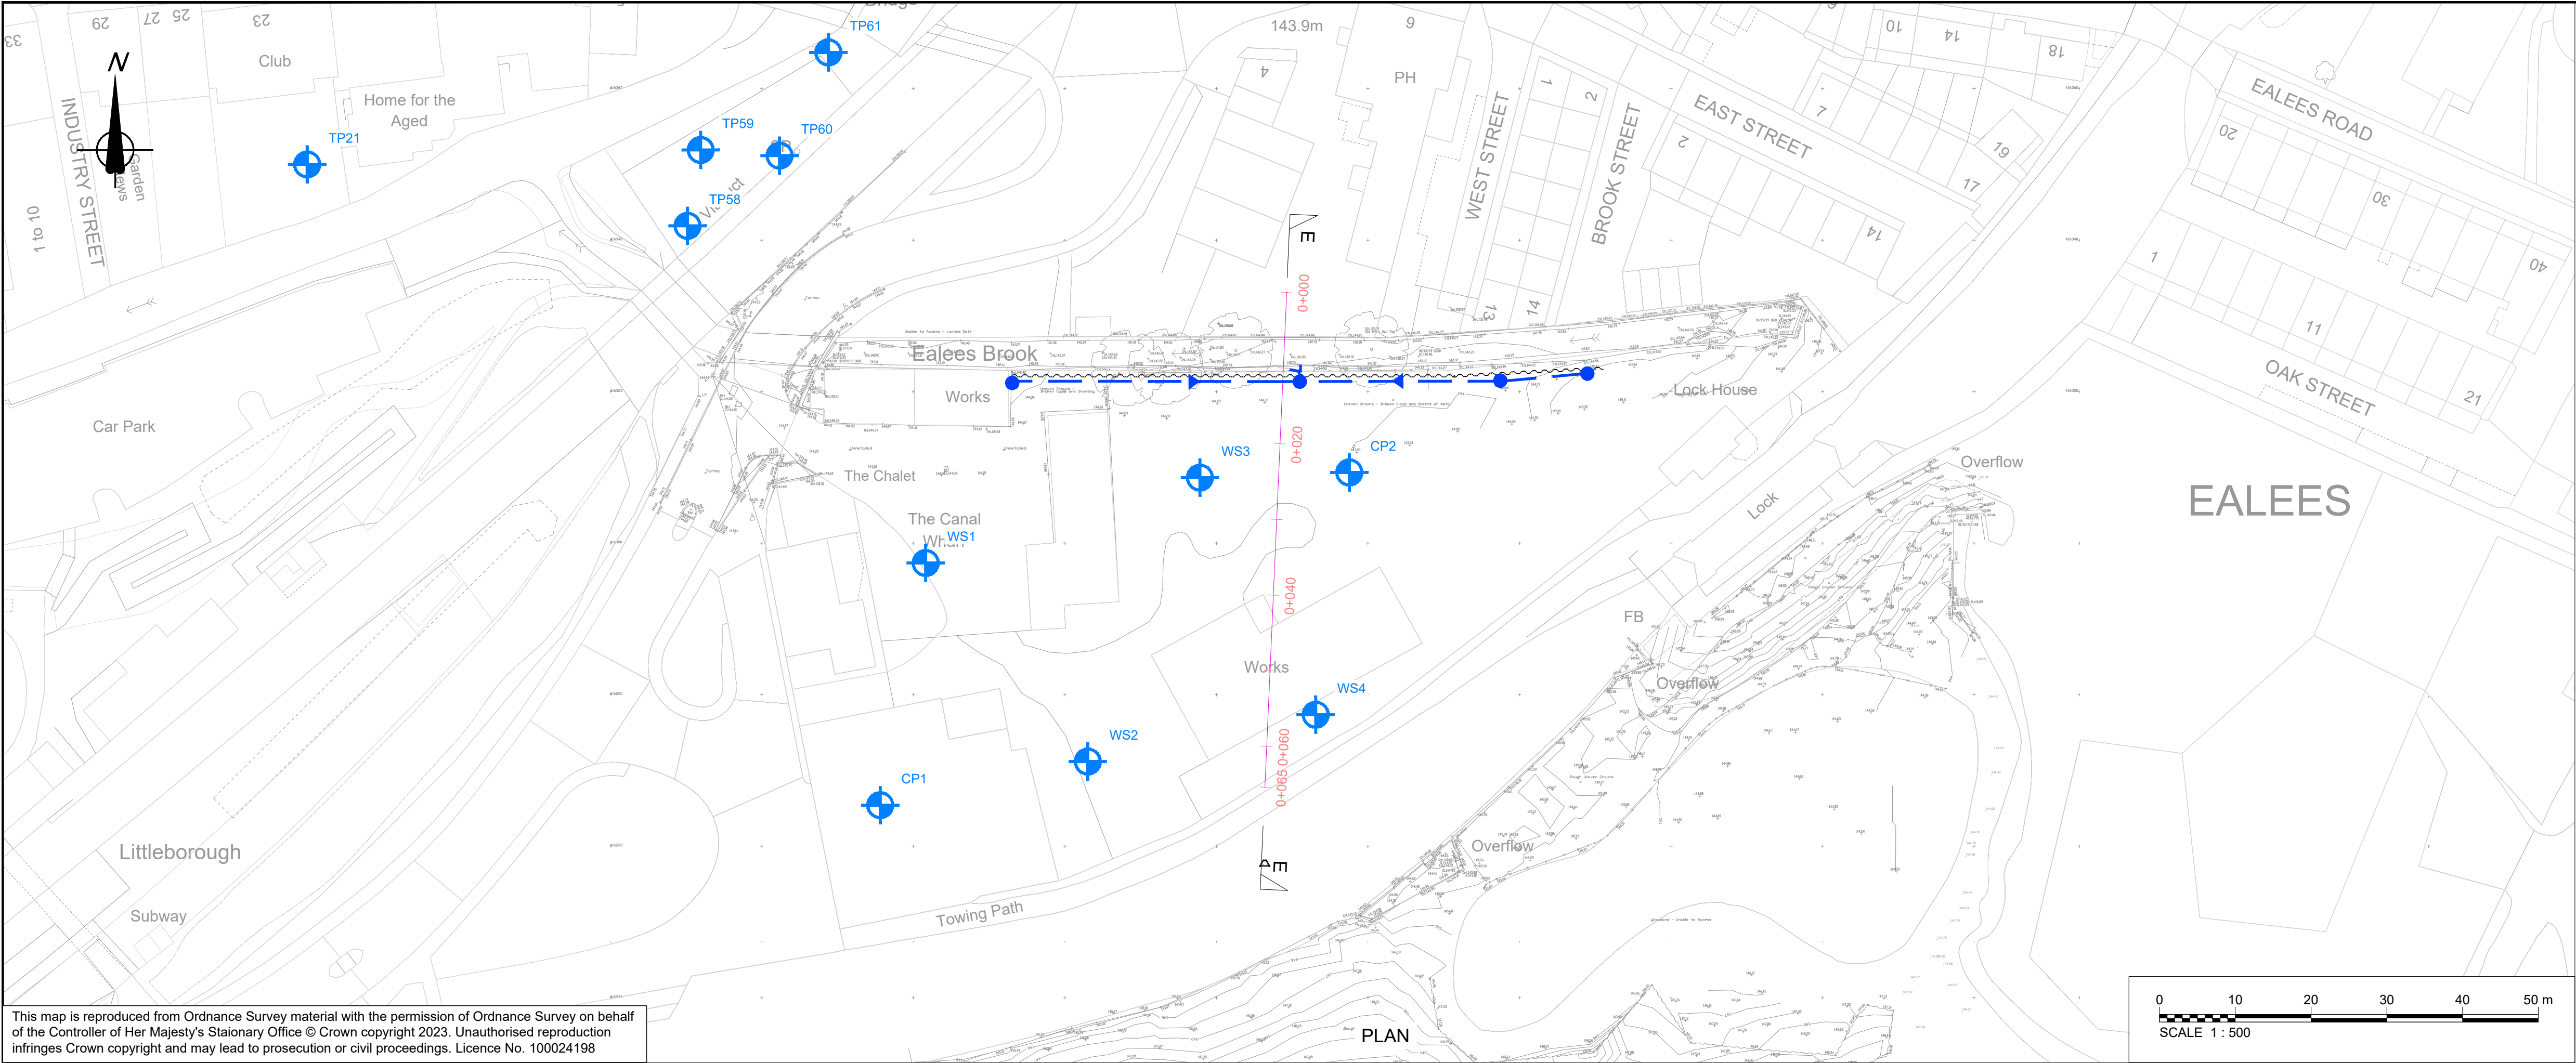


This map is reproduced from Ordnance Survey material with the permission of Ordnance Survey on behalf of the Controller of Her Majesty's Stationary Office © Crown copyright 2023. Unauthorised reproduction infringes Crown copyright and may lead to prosecution or civil proceedings. Licence No. 100024198

- Notes**
- All levels are displayed in metres above Ordnance Datum (mOD) unless stated otherwise.
- Key**
- Geotechnical Site Information
 - Topsoil
 - Made Ground
 - Made Ground - Granular
 - Made Ground - Cohesive
 - Alluvium - Clay
 - Alluvium - Peat
 - Alluvium - Granular
 - Alluvium - Silt
 - Glacial Deposits - Clay
 - Glacial Deposits - Sand & Gravel
 - Sandstone
 - Mudstone
 - Coal Measures
 - No Recovery
 - Water level
 - Water strike
 - Indicative Water Level
 - Monitoring Response Zone
 - Existing Ground
 - Inferred Rockhead

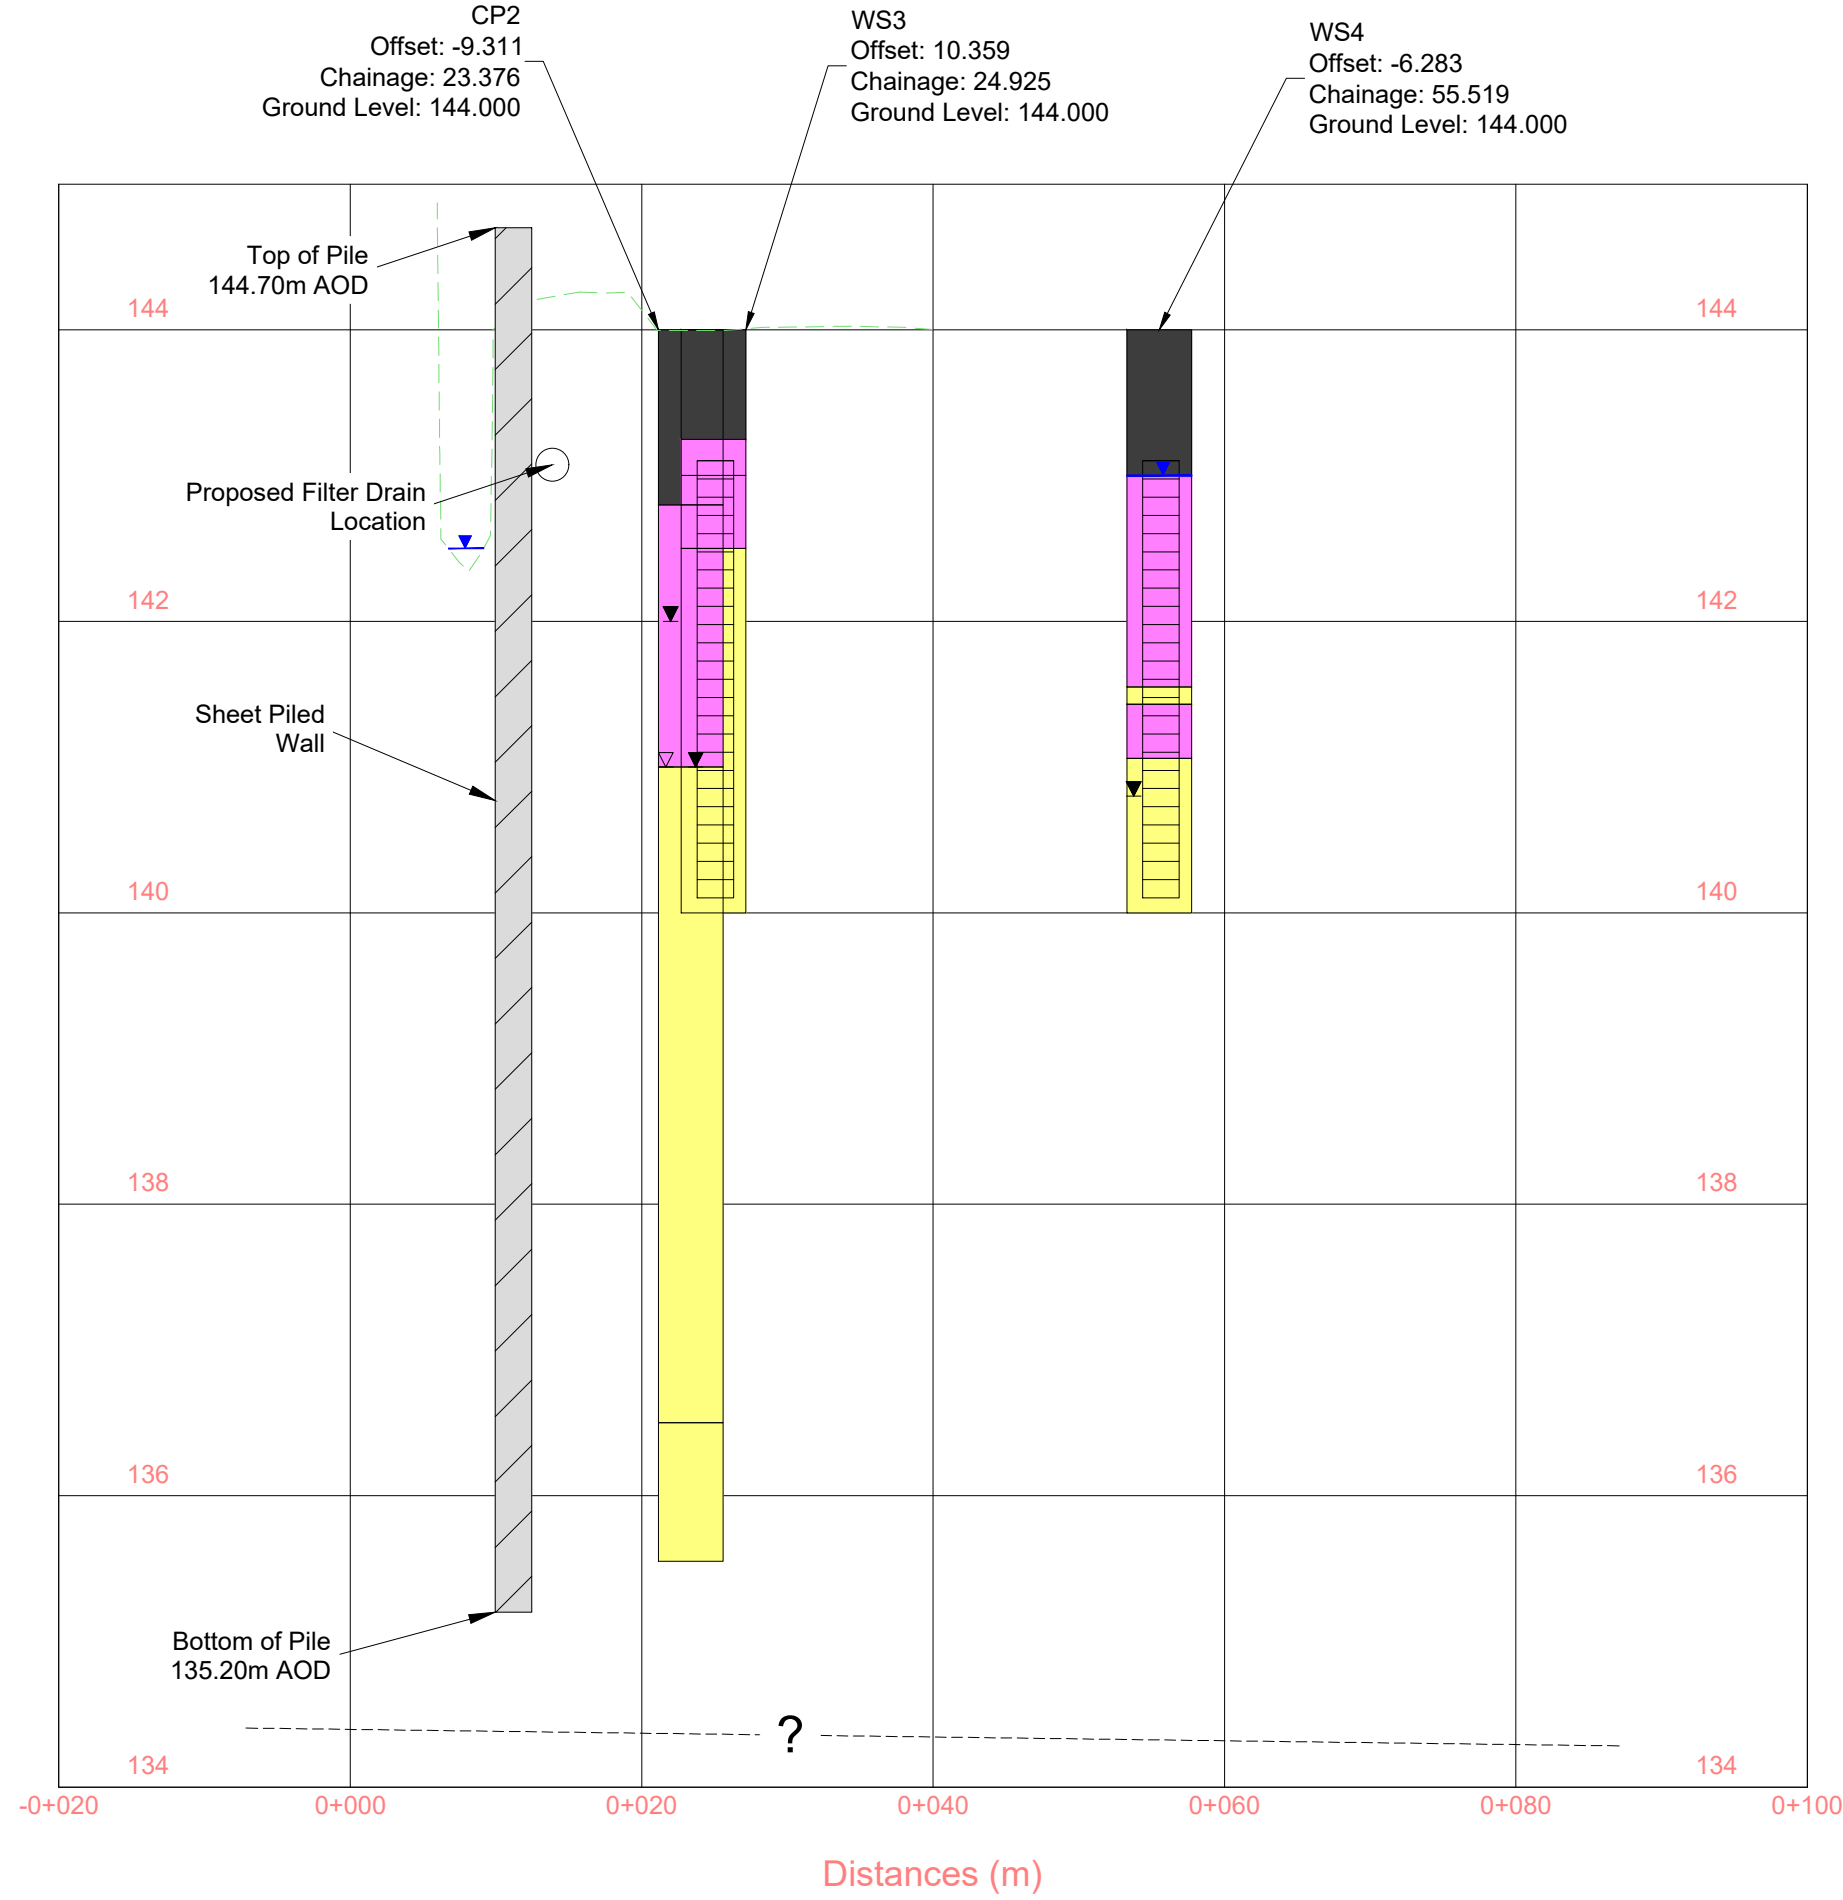

Ealees Brook Section E-E

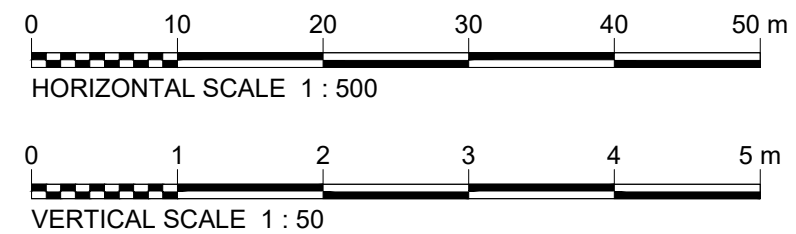

DRAWING TO BE READ IN COLOUR

Rev	Rev. Date	Purpose of revision	SH	BW	CH	PT
C01	16/05/23	First Issue				

JACOBS
5 First Street, Manchester M15 4GU
Tel +44 (0)161 235 6000 Fax +44(0)161 235 6001
www.jacobs.com



Client
Project
ROCHDALE & LITTLEBOROUGH FRMS
PHASE 1 - LITTLEBOROUGH

Drawing title
Ealees Brook
Borehole Locations & Section E-E

Drawing status
A4
Published Design Stage

Scale	AS SHOWN AT A1	DO NOT SCALE
Jacobs No.	B228P008	Rev
Client no.	IMNW000100	C01

Drawing number
IMNW000100-JAC-ZZ-4H0-DR-GT-0001

© Copyright 2023 Jacobs U.K. Limited. The concepts and information contained in this document are the property of Jacobs. Use or copying of this document in whole or in part without the written permission of Jacobs constitutes an infringement of copyright. Limitation: This drawing has been prepared on behalf of, and for the exclusive use of Jacobs' Client, and is subject to, and issued in accordance with, the provisions of the contract between Jacobs and the Client. Jacobs accepts no liability or responsibility whatsoever for, or in respect of, any use of, or reliance upon, this drawing by any third party.