
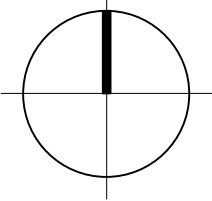


Mossylea Close, Rochdale.

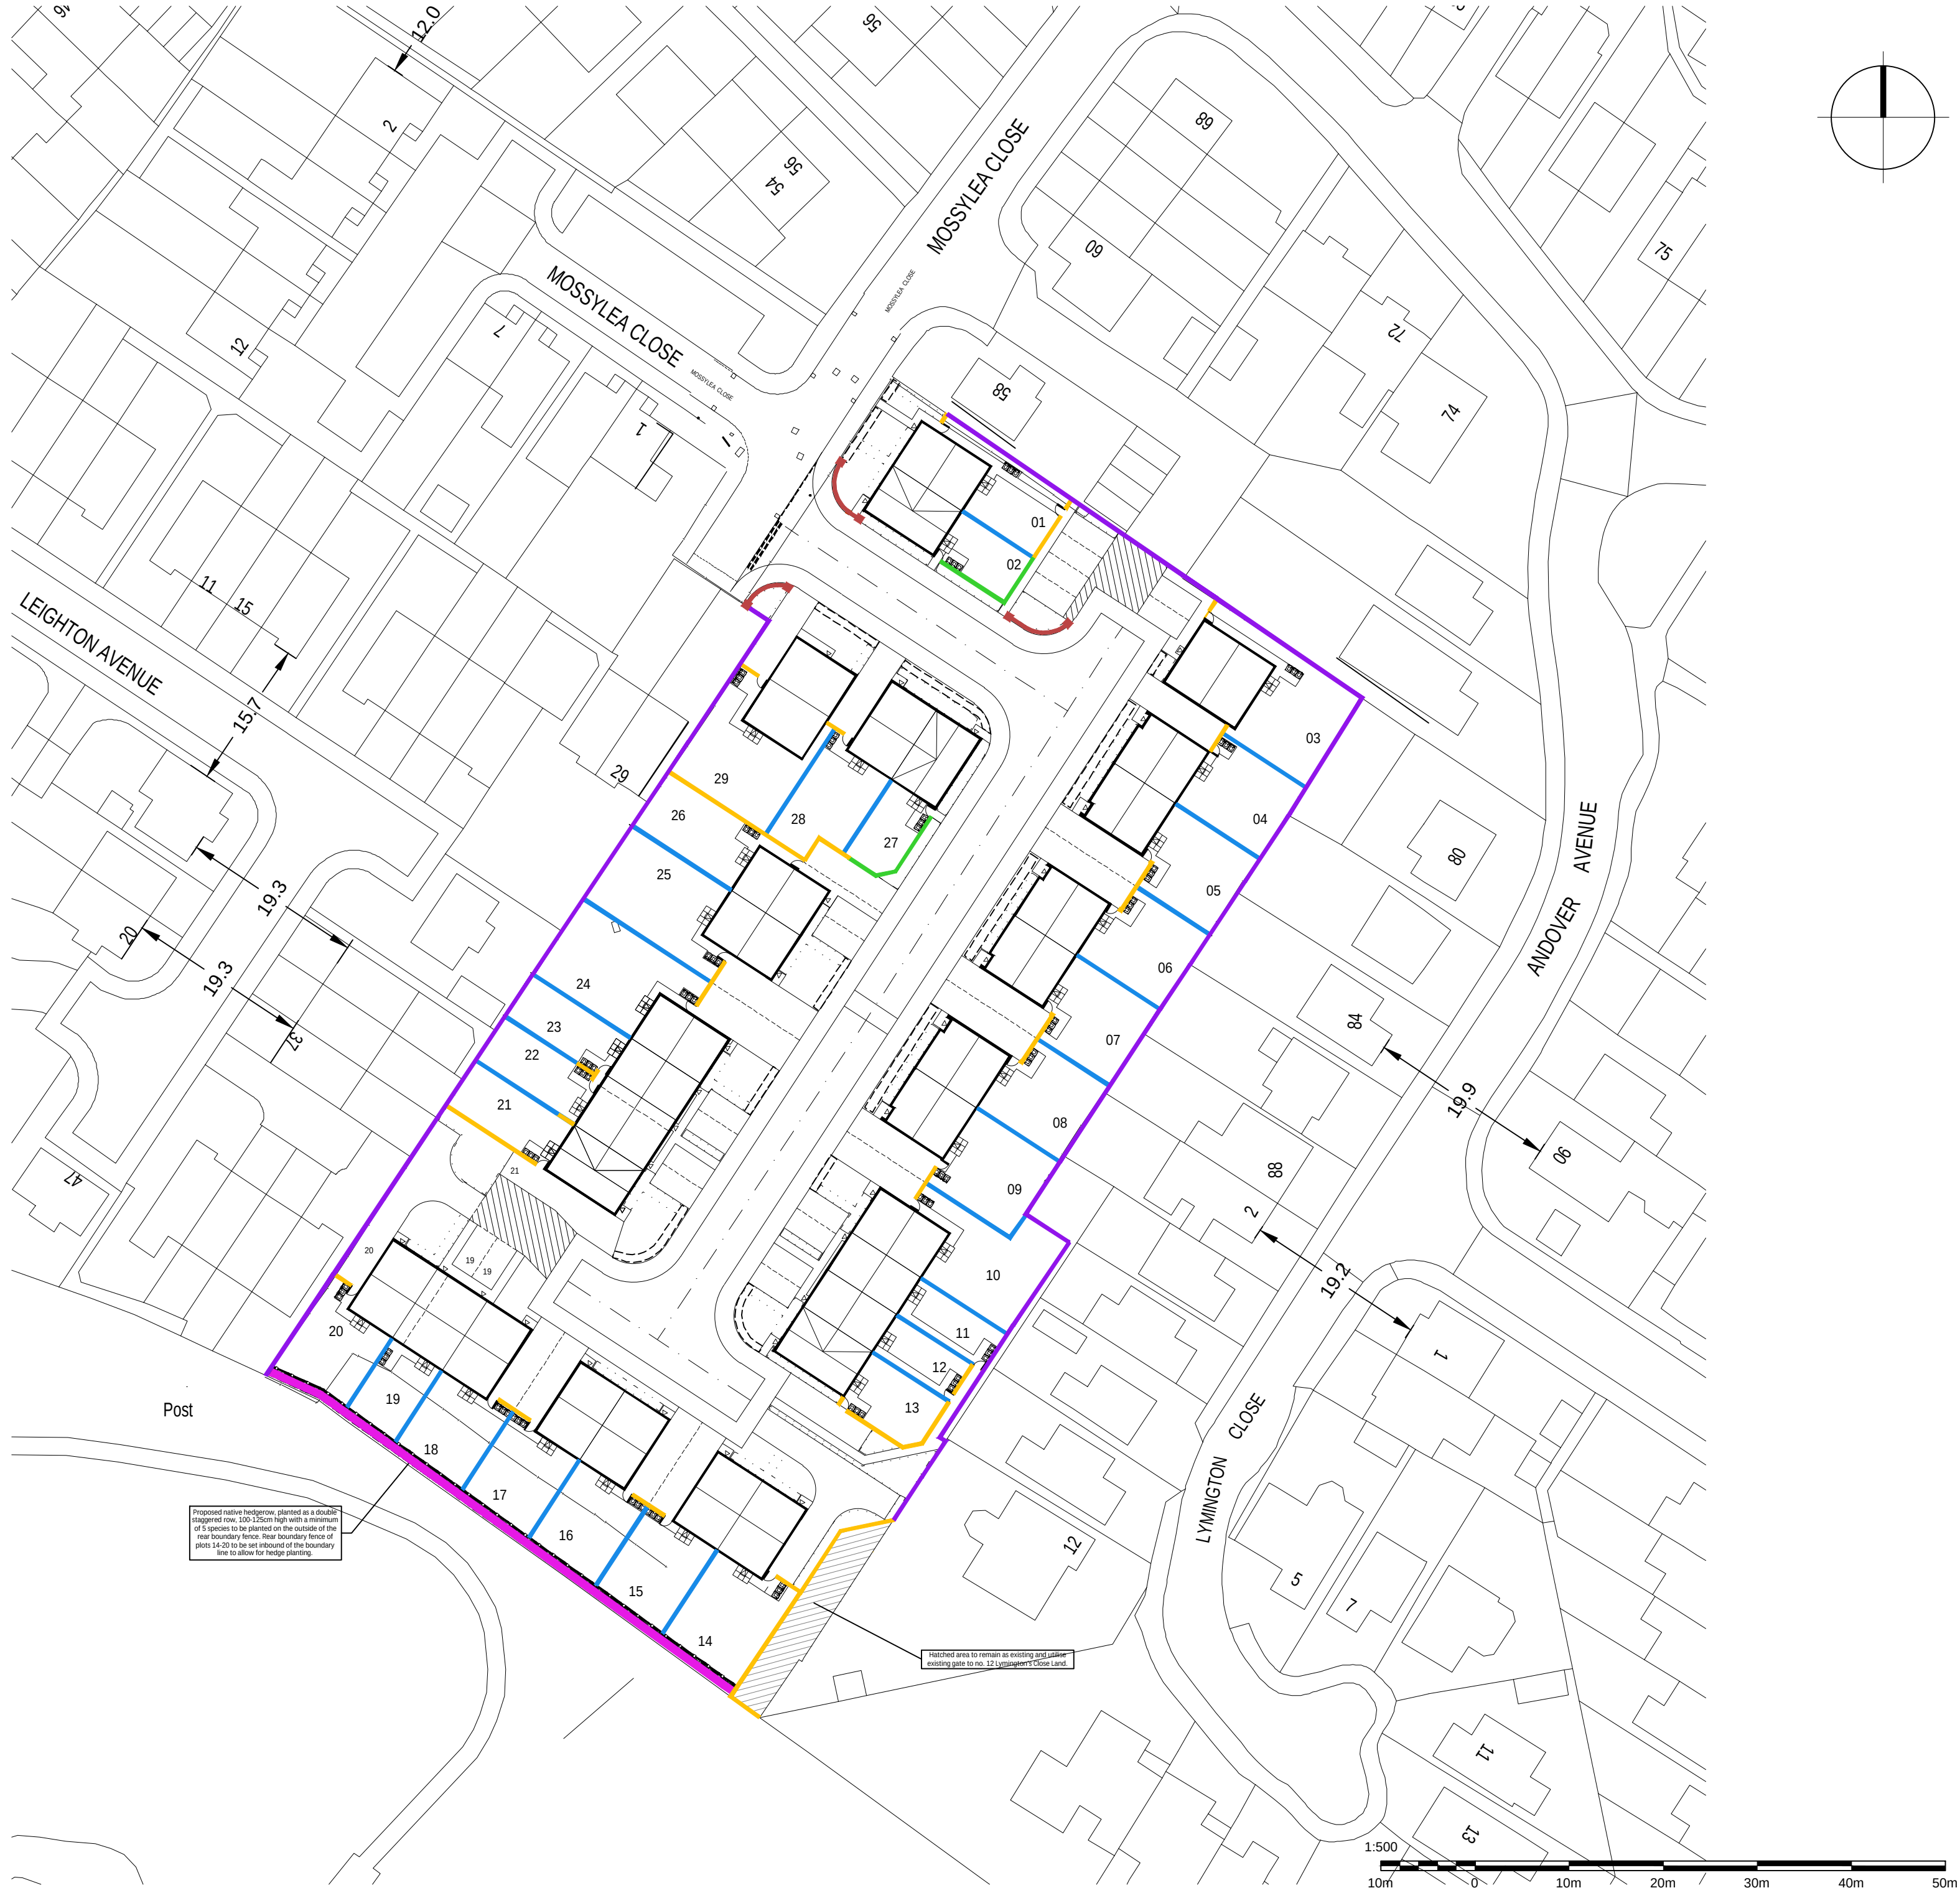

The Copyright of this drawing belongs to Brookhouse Group and shall not be used or reproduced in any form without its express permission.

Do not scale from this drawing - Work to figured dimensions only. All dimensions to be checked on site prior to the execution of any work.

For the avoidance of doubt all dimensions are measured to wall structure and not the finishes unless otherwise stated.

Where any discrepancy is found to exist within or between drawings and/or documents it should be reported to the architect immediately.

MPSL Planning & Design Ltd. shall not be liable for any use of drawings and documents for any purpose other than for which the same were prepared by or on behalf of MPSL Planning & Design Ltd.

KEY

- Denotes 0.9m brick wall to the entrance.
- Denotes 1.8m high close boarded fence.
- Denotes 1.8m high brick wall.
- Denotes 1.8m high close boarded fence.
- Denotes proposed native hedgerow with 1.8m high screen fence set inboard of boundary.
- Denotes existing boundary treatment to be made good with 1.8m high close boarded fence.

B	10.12.2023	Drawing updated to reflect boundary treatment details	AC
A	02.04.2023	Drawing updated to reflect latest layout (Rev. 1)	OW

Rev	Date	Revision	Initial
-----	------	----------	---------

+ Client



+ Drawing Title

BOUNDARY TREATMENT LAYOUT

+ Project

Mossylea Close, Rochdale.

Job No	Dirp No	Drawn	Rev
20042	03	AC	B
Scale	Date	Stage	
1:500 @ A2	JULY 2022	FOR PLANNING	

mpsi planning & design ltd
14 west point enterprise park,
clarence avenue, stafford park,
manchester. M17 3QS

t: 0161 772 1999
e: info@mpsidesign.co.uk
www.mpsidesign.co.uk

