


Accommodation Schedule							
Castleton Sidings							
K H KELLEN HOMES							
House Type		Bed No.	Type	No.	Sqft	Total Sqft	Split
Affordables							
Hic	Hickory	2	Mews	7	767	5369	3.66%
Gar	Garth	3	Semi	18	908	16344	9.42%
Gorm	Gorm	3	Semi	4	911	3644	2.09%
				29	25357	15.18%	
private							
Hic	Hickory	2	Mews	22	767	16874	11.52%
Bir	Birch	3	Semi	6	908	5448	3.14%
Ced	Cedar	3	Semi	28	940	26320	14.66%
Acacia	Acacia	3	Det/semi	7	940	6580	3.66%
Lau	Laurel	3	Semi	26	1017	26442	13.61%
Haz	Hazel	3	Detached	10	1062	10620	5.24%
Blu	Bluebell	3	Detached	10	1062	10620	5.24%
Bla	Blackthorn	3	Detached	6	1022	6132	3.14%
Row	Rowan	3	Detached	11	1028	11308	5.76%
Rose	Rosewood	3	mews	6	1111	6666	3.14%
Rose	Rosewood	3	Semi	10	1180	11800	5.24%
Lav	Lavender	4	Detached	13	1239	16107	6.81%
Ash	Ash	4	Detached	7	1269	8883	3.66%
				162		163800	84.82%
Total				191		189157	100.00%
Gross Site Area:	22.3	Acres	9.02	Hectares			
POS	9.470	Acres	3.83	Hectares			
Undevelopable	0	Acres	-	Hectares			
Nett Site Area:	12.830	Acres	5.19	Hectares			
Gross Density:	8.57	Units/Acre	21.16	Units/Hectare			
Nett Density:	14.89	Units/Acre	36.79	Units/Hectare			
Gross Footage:	8482.38	SQFT/Acre	1947.27	SQM/Hectare			
Nett Footage:	14743.34	SQFT/Acre	3384.57	SQM/Hectare			

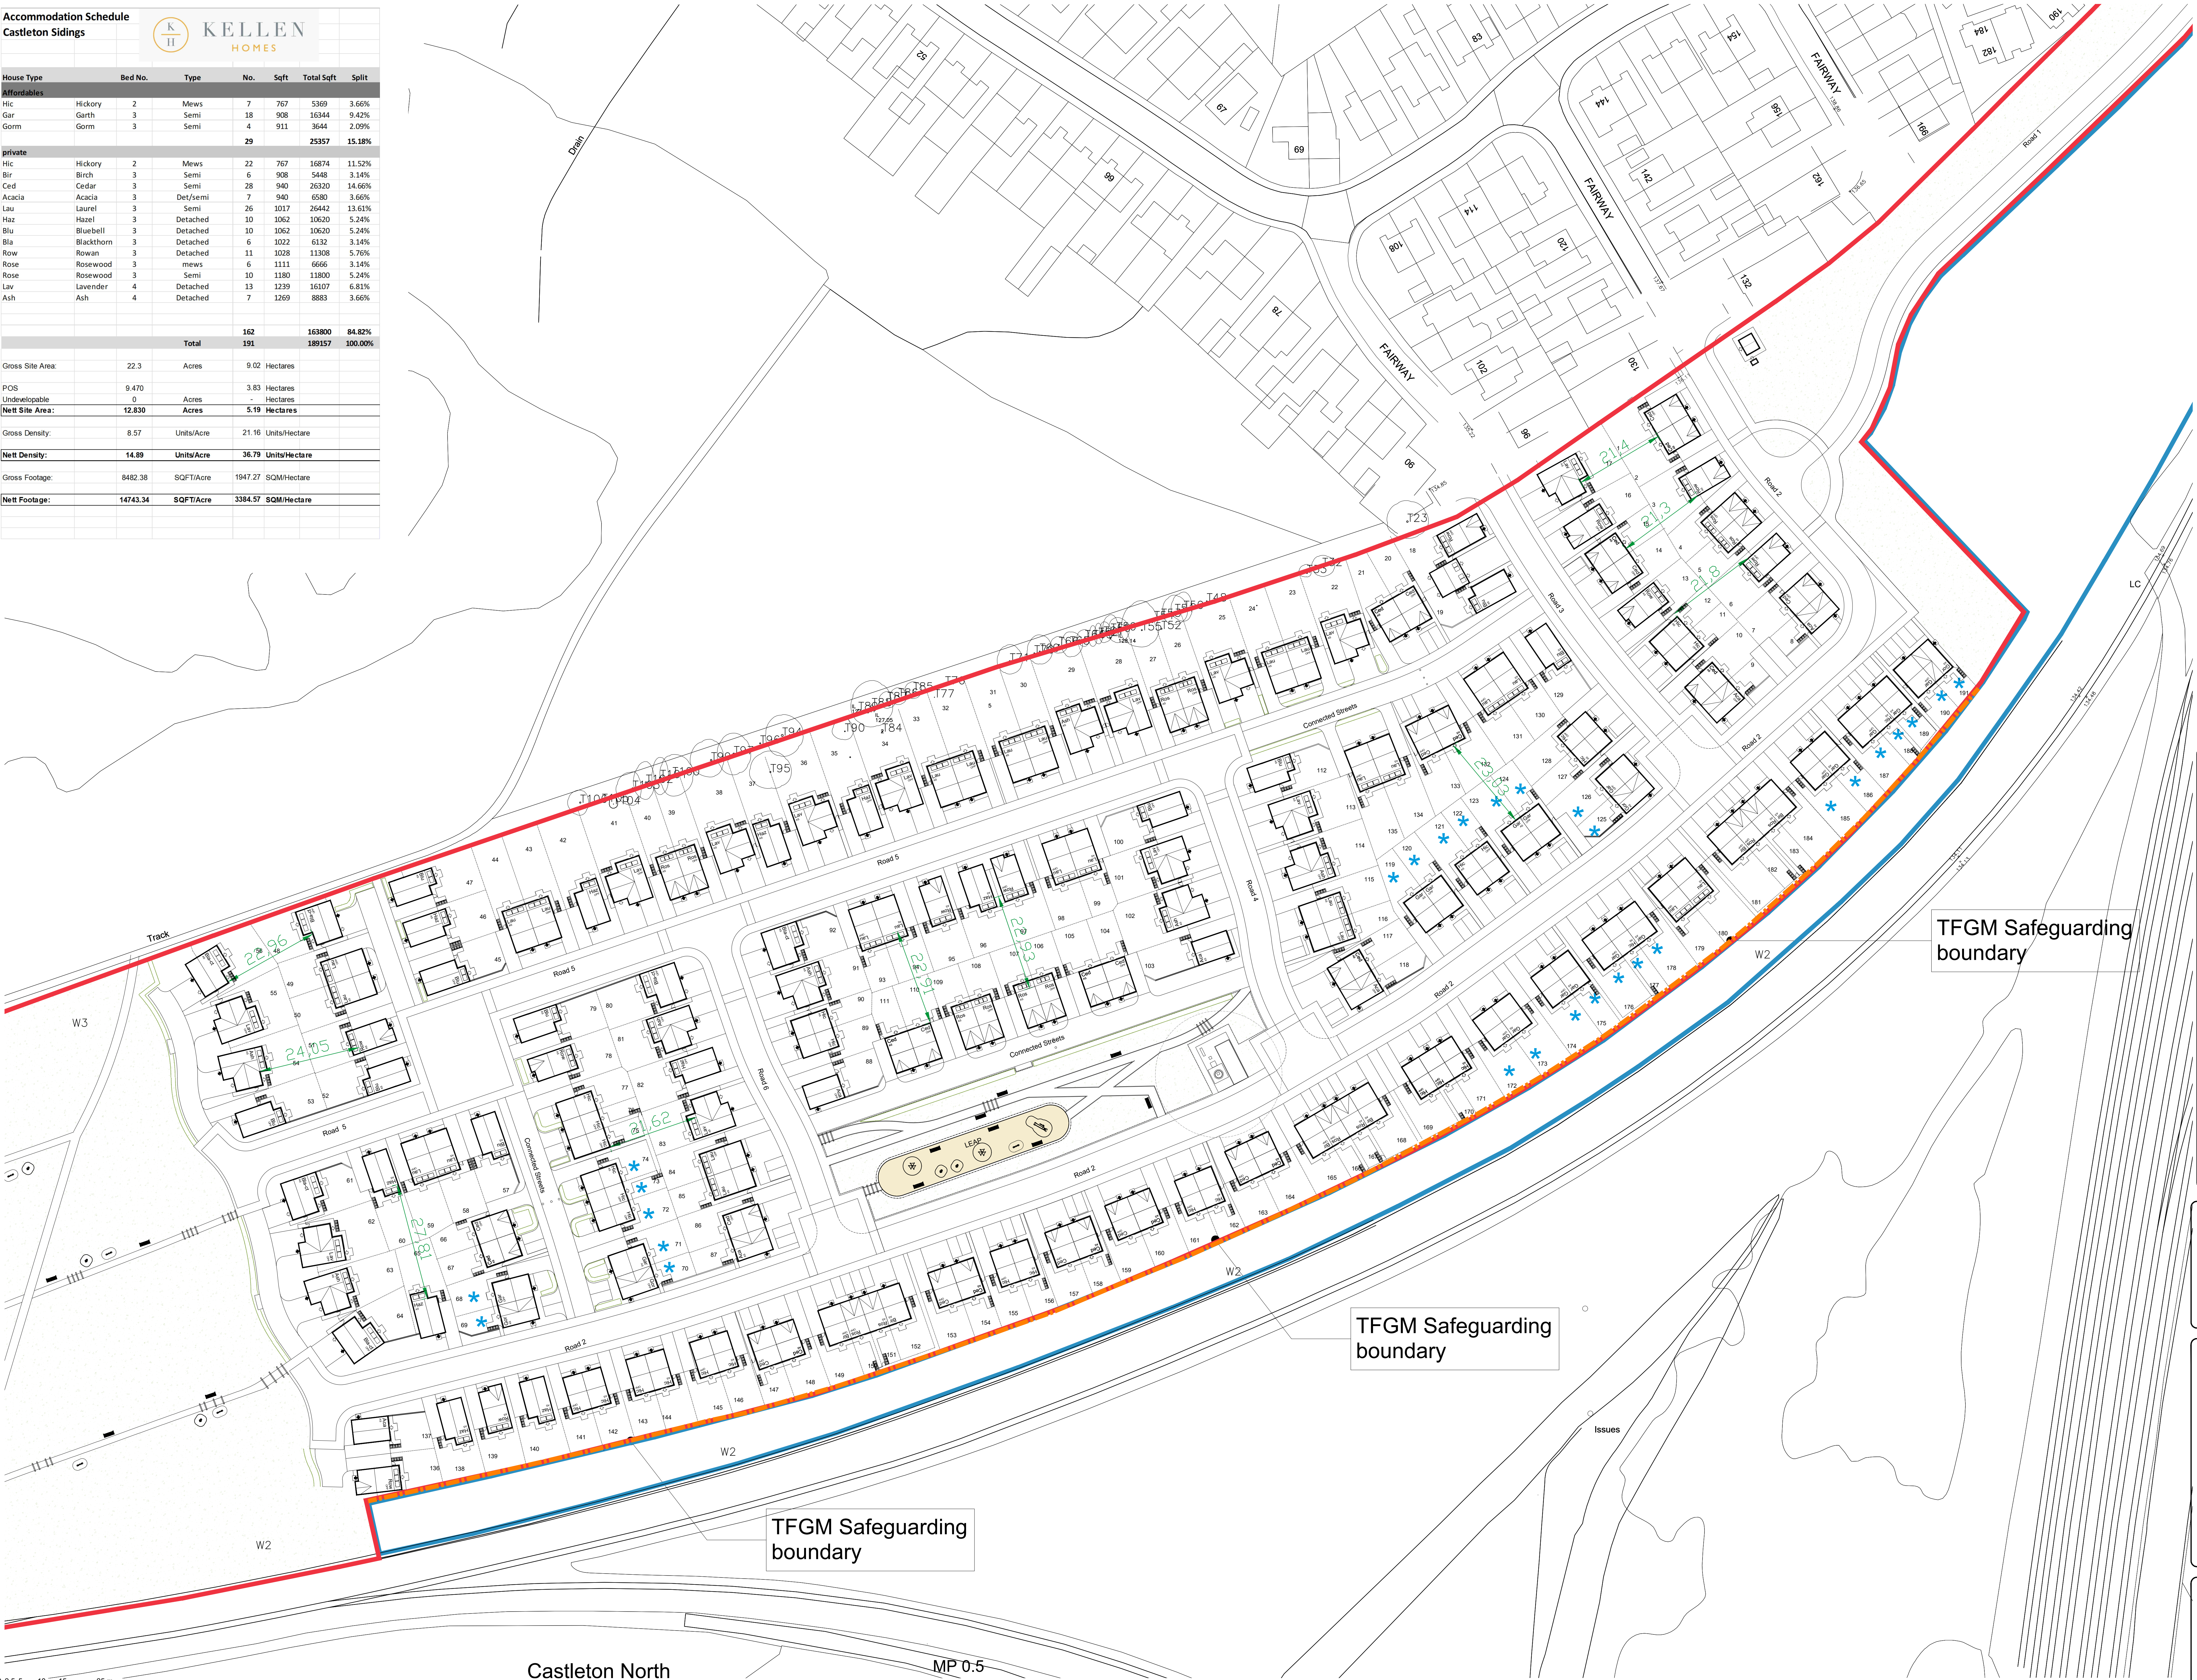

- Legend
- Indicates 1.8m high feature fence
 - Indicates 1.8m high plot divisional screen fence
 - Indicates 2.8m acoustic fence
 - Indicates proposed tree planting subject to a landscape design and specification
 - Indicates bin collection points
 - Indicates principle entrance door to dwelling
 - Indicates secondary entrance door to dwelling
 - Indicates application site boundary
 - Indicates land within the Applicants Control
 - Indicates affordable units
 - Indicates substation
 - Indicates pumping station

Rev	Date	Amended	Initials
D	20.03.24	Pump Station relocated. Outline boundary amended	MAW
C	06.03.24	Garth on unit amended to bath, hob, beam substation for Lavender, sales area relocation	tp
B	05.02.24	2.8m acoustic fence added	tp
A	03.11.23	Amended entrance from Heywood road	tp

Development	
CASTLETON SIDINGS	
Location	
ROCHDALE	
Drawing Title	
CAD Site Layout	
Job Number	Drawing Number
KH003	KH003-A-100
Revision	Scale
D	1:500 - A0
Drawn By	Date
BP	13.01.22
Checked by	Date Checked
RC	-

1st Floor, 103 Dalton Avenue, Birchwood Park,
Warrington WA3 6YE
T: 01925 363108 W: www.kellenhomes.com

