


EXISTING

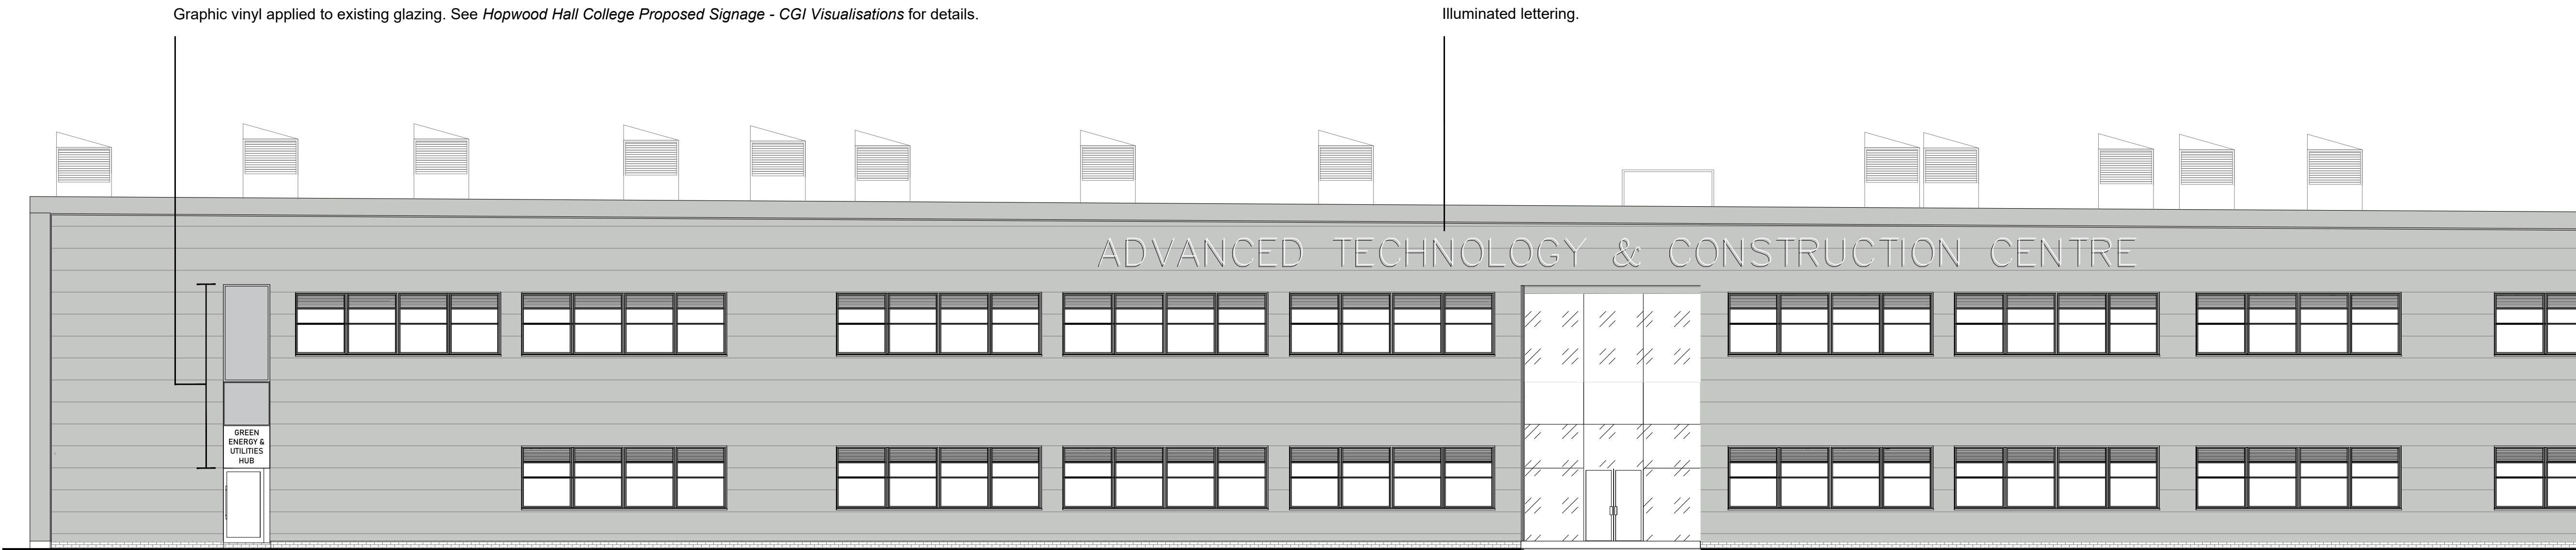

PROPOSED

Details

Illuminated Lettering:

720mm high letters (28300mm o/a length).
Built up rim and return metal letters.
Painted to RAL colour, complete with opal 050 acrylic faces.
LEDs: 6500k, approx. 800watts.
Typeface: Gotham Typeface.

Graphic Vinyl:

Green Energy & Utilities Hub vinyl signage to cover all glass directly above entrance door. Bottom panel will be backlit.

See Hopwood Hall College Proposed Signage - CGI Visualisations for further details.

COPYRIGHT RESERVED:
The Contractor shall verify and be responsible for all dimensions. DO NOT scale the drawing - any errors or omissions shall be reported to Seven Architecture without delay. The Copyrights to all designs and drawings are the property of Seven Architecture. Reproduction or use for any purpose other than that authorised by Seven Architecture is forbidden.

GENERAL NOTES:


- For the purposes of construction the drawing must not be scaled and only written or calculated dimensions
- Any queries or doubts, drawing error or divergences should be referred to the originator.
- All dimensions to be checked on site.
- All architectural drawings are to be read in conjunction with the relevant architectural specifications and outline specification sheets
- All the details and setting-out drawings to be read in conjunction with the relevant consultants and subcontractor drawings.

REV.	DESCRIPTION:	DATE:	DRAWN:	CHECK:
P01	PLANNING ISSUE	30/01/24	IKJ	AZ
P02	MAIN SIGNAGE TO TECH CENTRE REDUCED BY 20%	22/05/24	AZ	

DRAWING SCALE: 1:100

N

0 5m

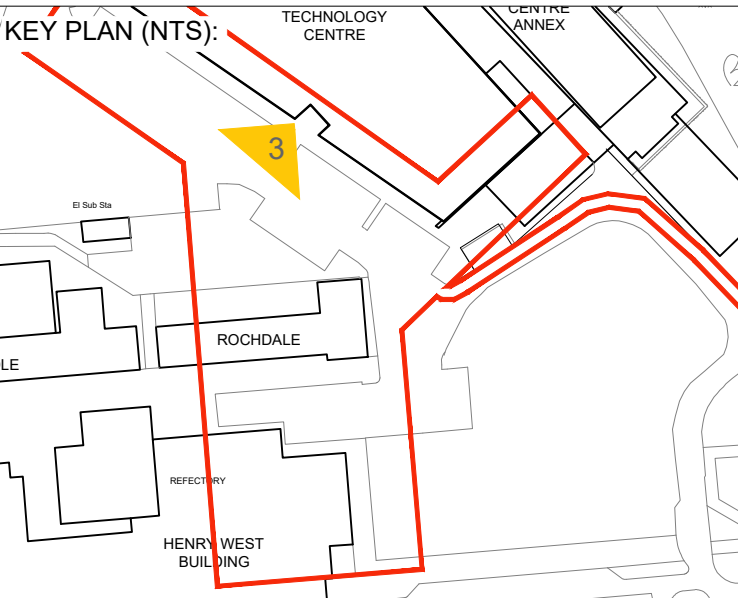

CLIENT:
Hopwood Hall College

PROJECT TITLE:
Campus Signage

PROJECT NO:
20862

DRAWING TITLE:
Elevation 3 - Existing & Proposed

DRAWING NO:

PROJECT	ORIGIN	ZONE	LEVEL	TYPE	ROLE	NO.#	REVISION
HCS	SEV	XX	XX	DR	A	03003	P02

SUITABILITY DESCRIPTION	SUITABLE FOR INFORMATION
REVISION DESCRIPTION	PLANNING

seven.

SEVENARCHITECTURE.CO.UK

Unit 1.3 Wauk Mill
51 Bengal St
MANCHESTER
M14 6LN
t: 0161 236 5655

Clarendon House
Victoria Avenue
HARROGATE
HG1 1JD
t: 01423 709 807

Y Neuadd Lwyd
Dolwyddelan
CONWY
LL25 0SJ
t: 01286 875120

Studios at :