




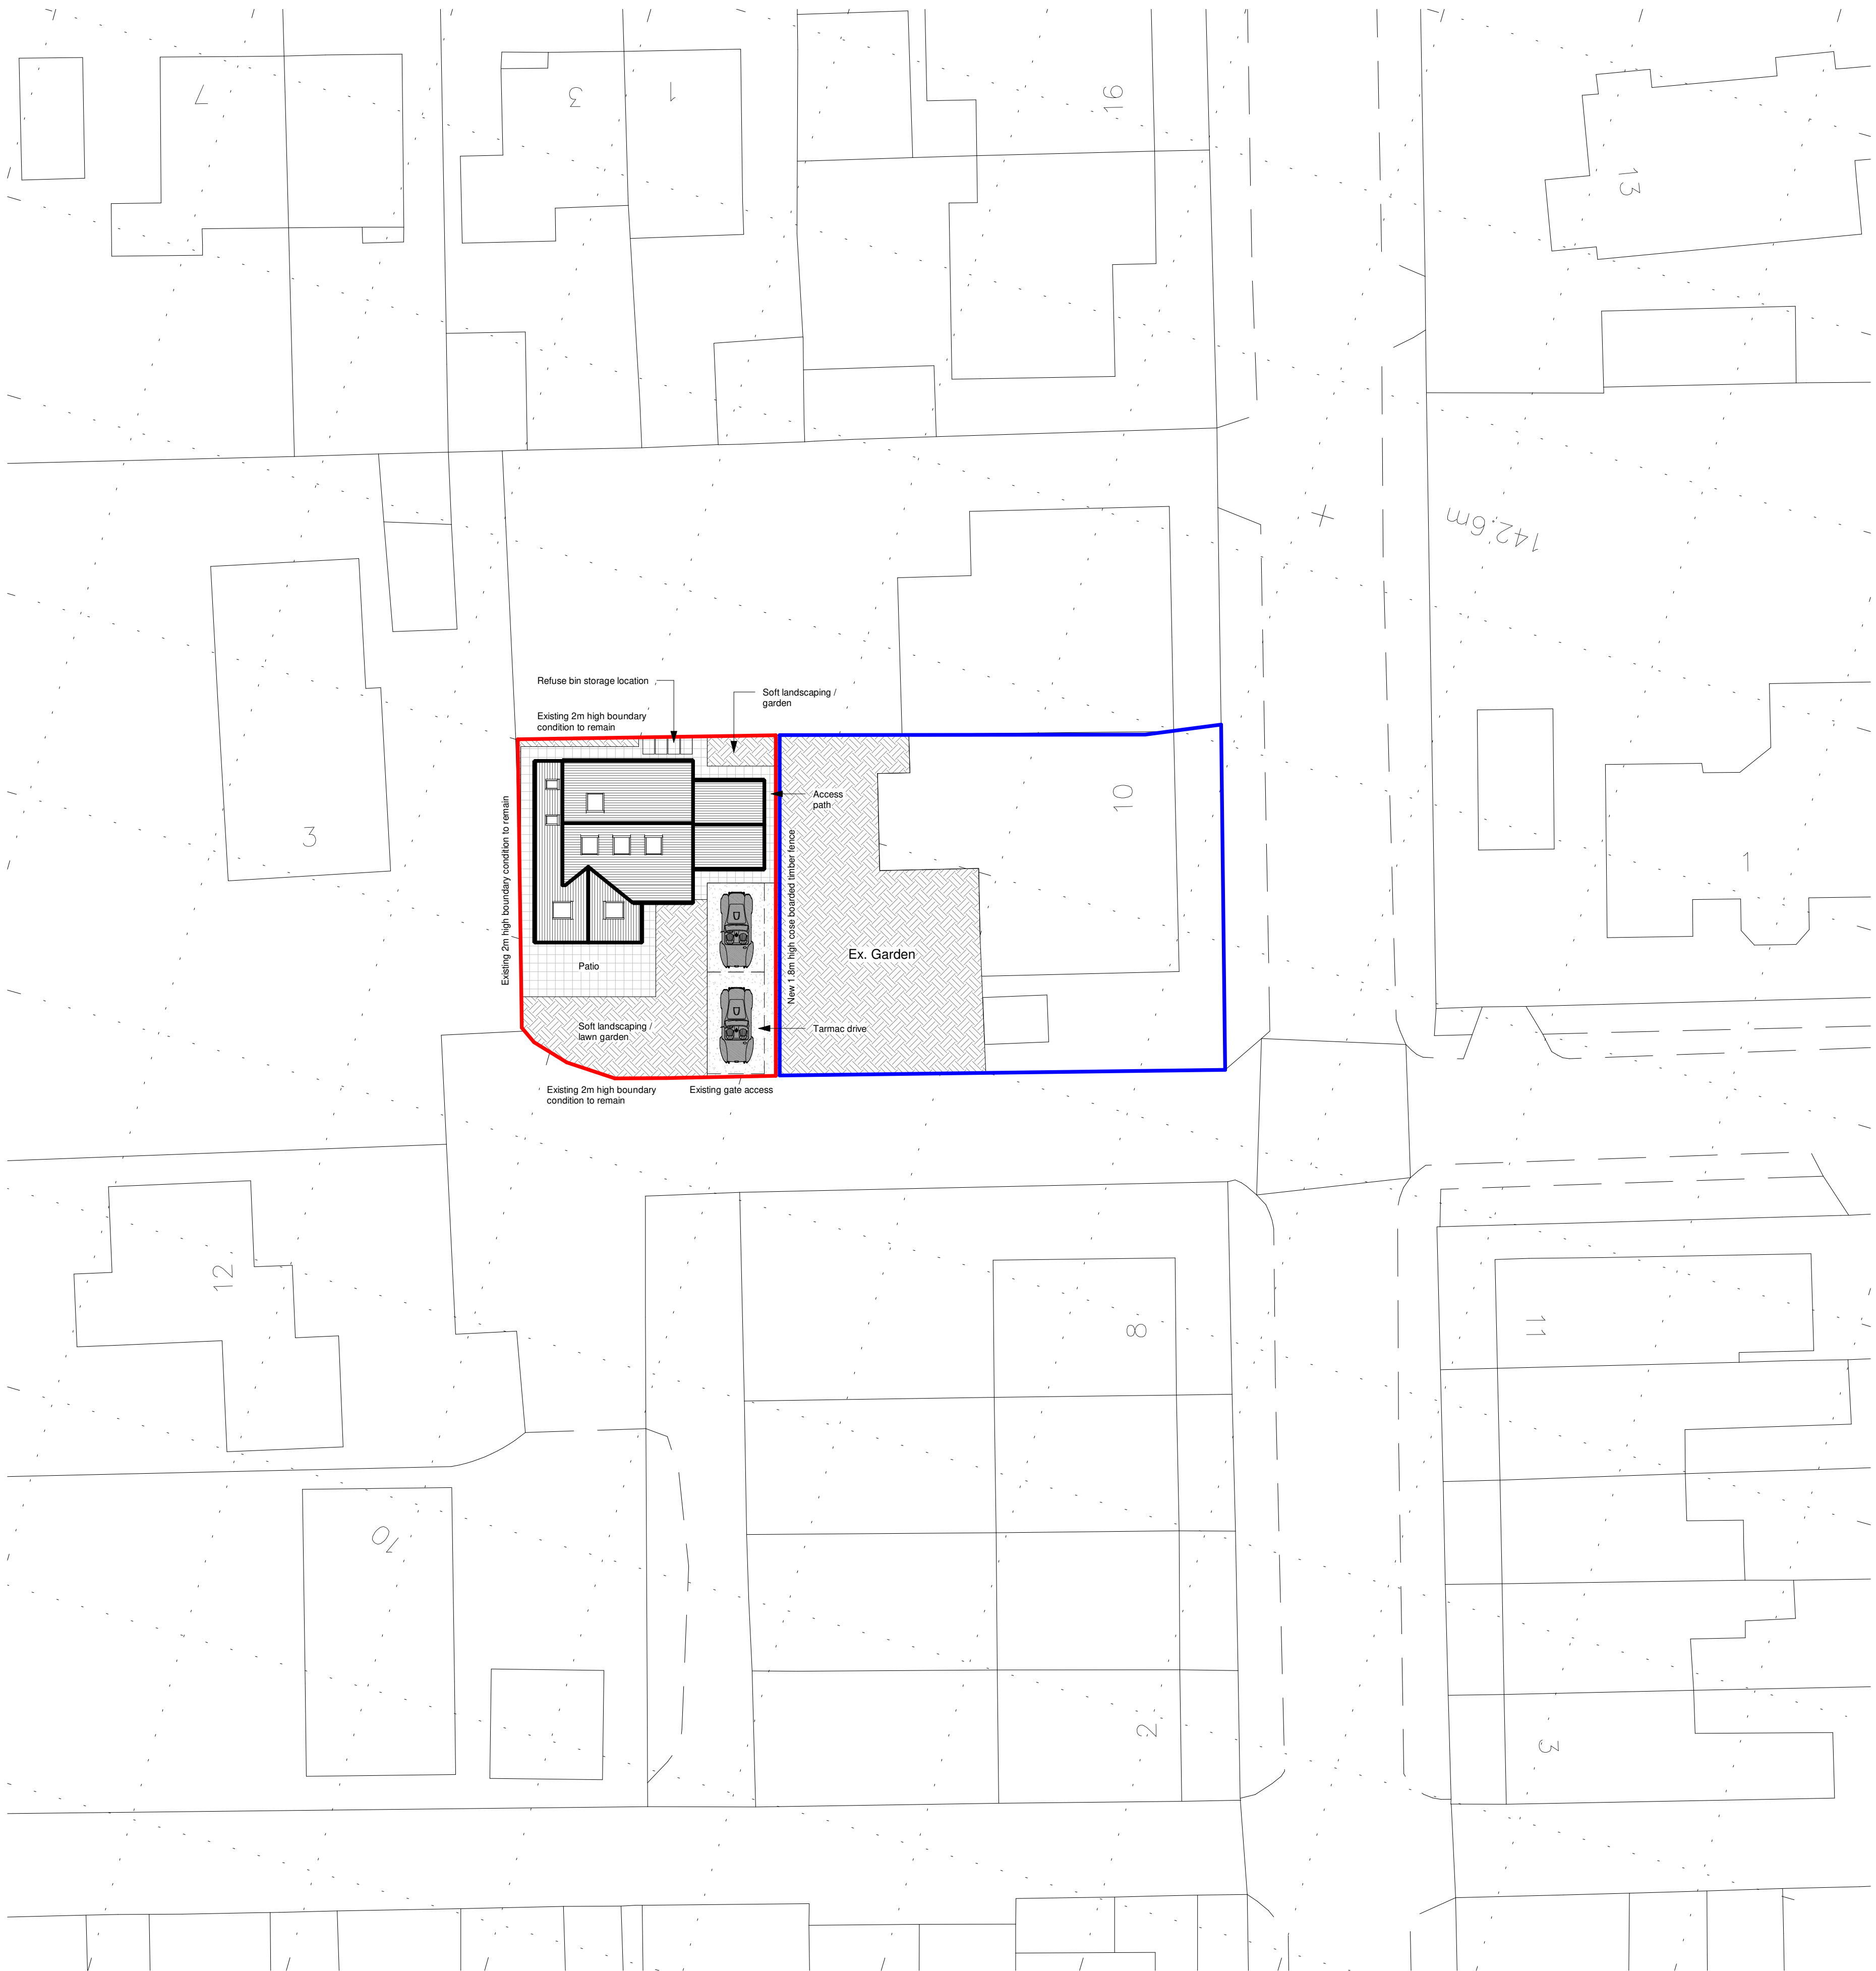

Proposed Site Plan  
1 : 200

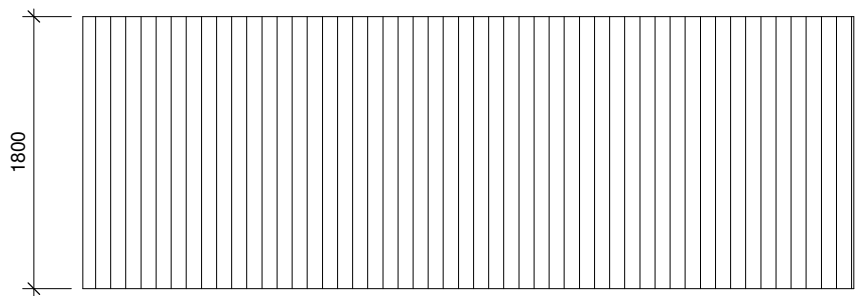

New timber close boarded timber fence  
1 : 50

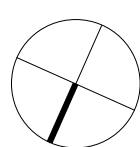

CDM REGULATIONS 2015. All current drawings and specifications for the project must be read in conjunction with the Designer's Hazard and Environment Assessment Record. All intellectual property rights reserved.

Designed with reference to the surveys, information and reports listed:  
Ordnance Survey Promap, Licence number 100022432

James Kelly Architects Ltd t/a Solid Void - 16 Woolfenden Way, Wardle, OL12 9SS  
Tel: 07949448088 - Email: [solidvoid@outlook.com](mailto:solidvoid@outlook.com) - Web: [www.solidvoid.co.uk](http://www.solidvoid.co.uk) -  
Company No. 08545034

| Rev | Date     | Description            |
|-----|----------|------------------------|
| A   | 05.03.24 | First Issue            |
| B   | 10.03.24 | Second Issue           |
| C   | 07.04.24 | Planning Issue         |
| D   | 14.07.24 | Revised Planning Issue |
| E   | 20.07.24 | Revised Planning Issue |

| Dwn | Ckd | Drawn      | Author       |
|-----|-----|------------|--------------|
|     |     | Checked    | Checker      |
|     |     | Date       | 03/05/24     |
|     |     | Scale @ A1 | As indicated |

10 Woodgate Avenue,  
Rochdale (2356)  
Proposed Site Plan

WGA-SVA-ZZ-ZZ-DR-A-2001  
REV D  
PLANNING

SOLIDVOID