



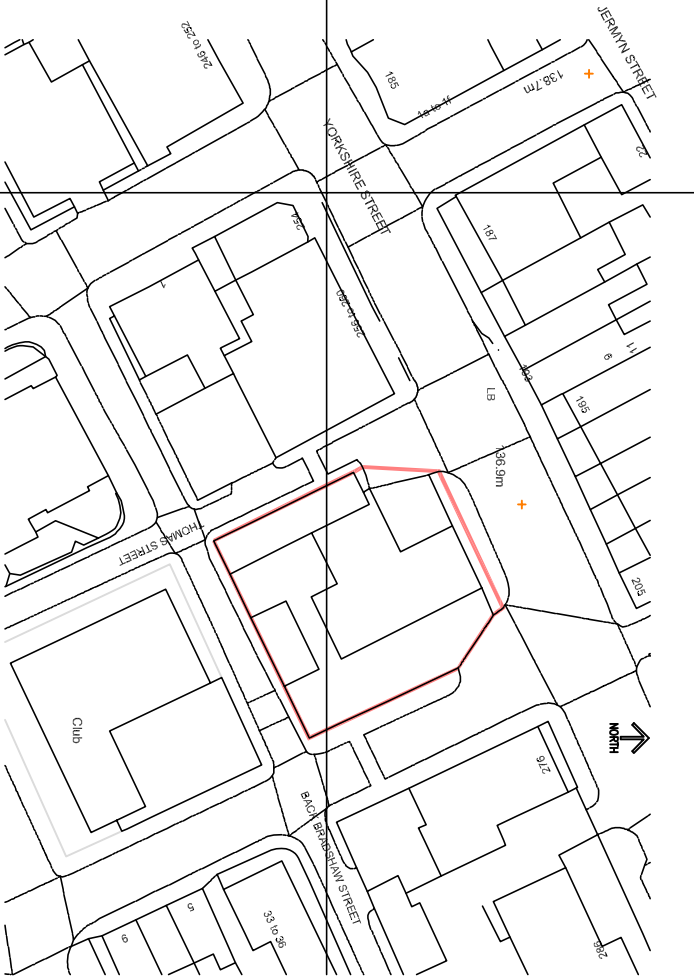


Mapping contents © Crown copyright and database rights 2022

- SITE BOUNDARY TOTAL AREA = 800 m<sup>2</sup>
- EXISTING BUILDINGS & CANOPIES = 370 m<sup>2</sup>
- EXISTING IMPERMEABLE SURFACES = 410 m<sup>2</sup>
- EXISTING LANDSCAPING AREA = 20 m<sup>2</sup>

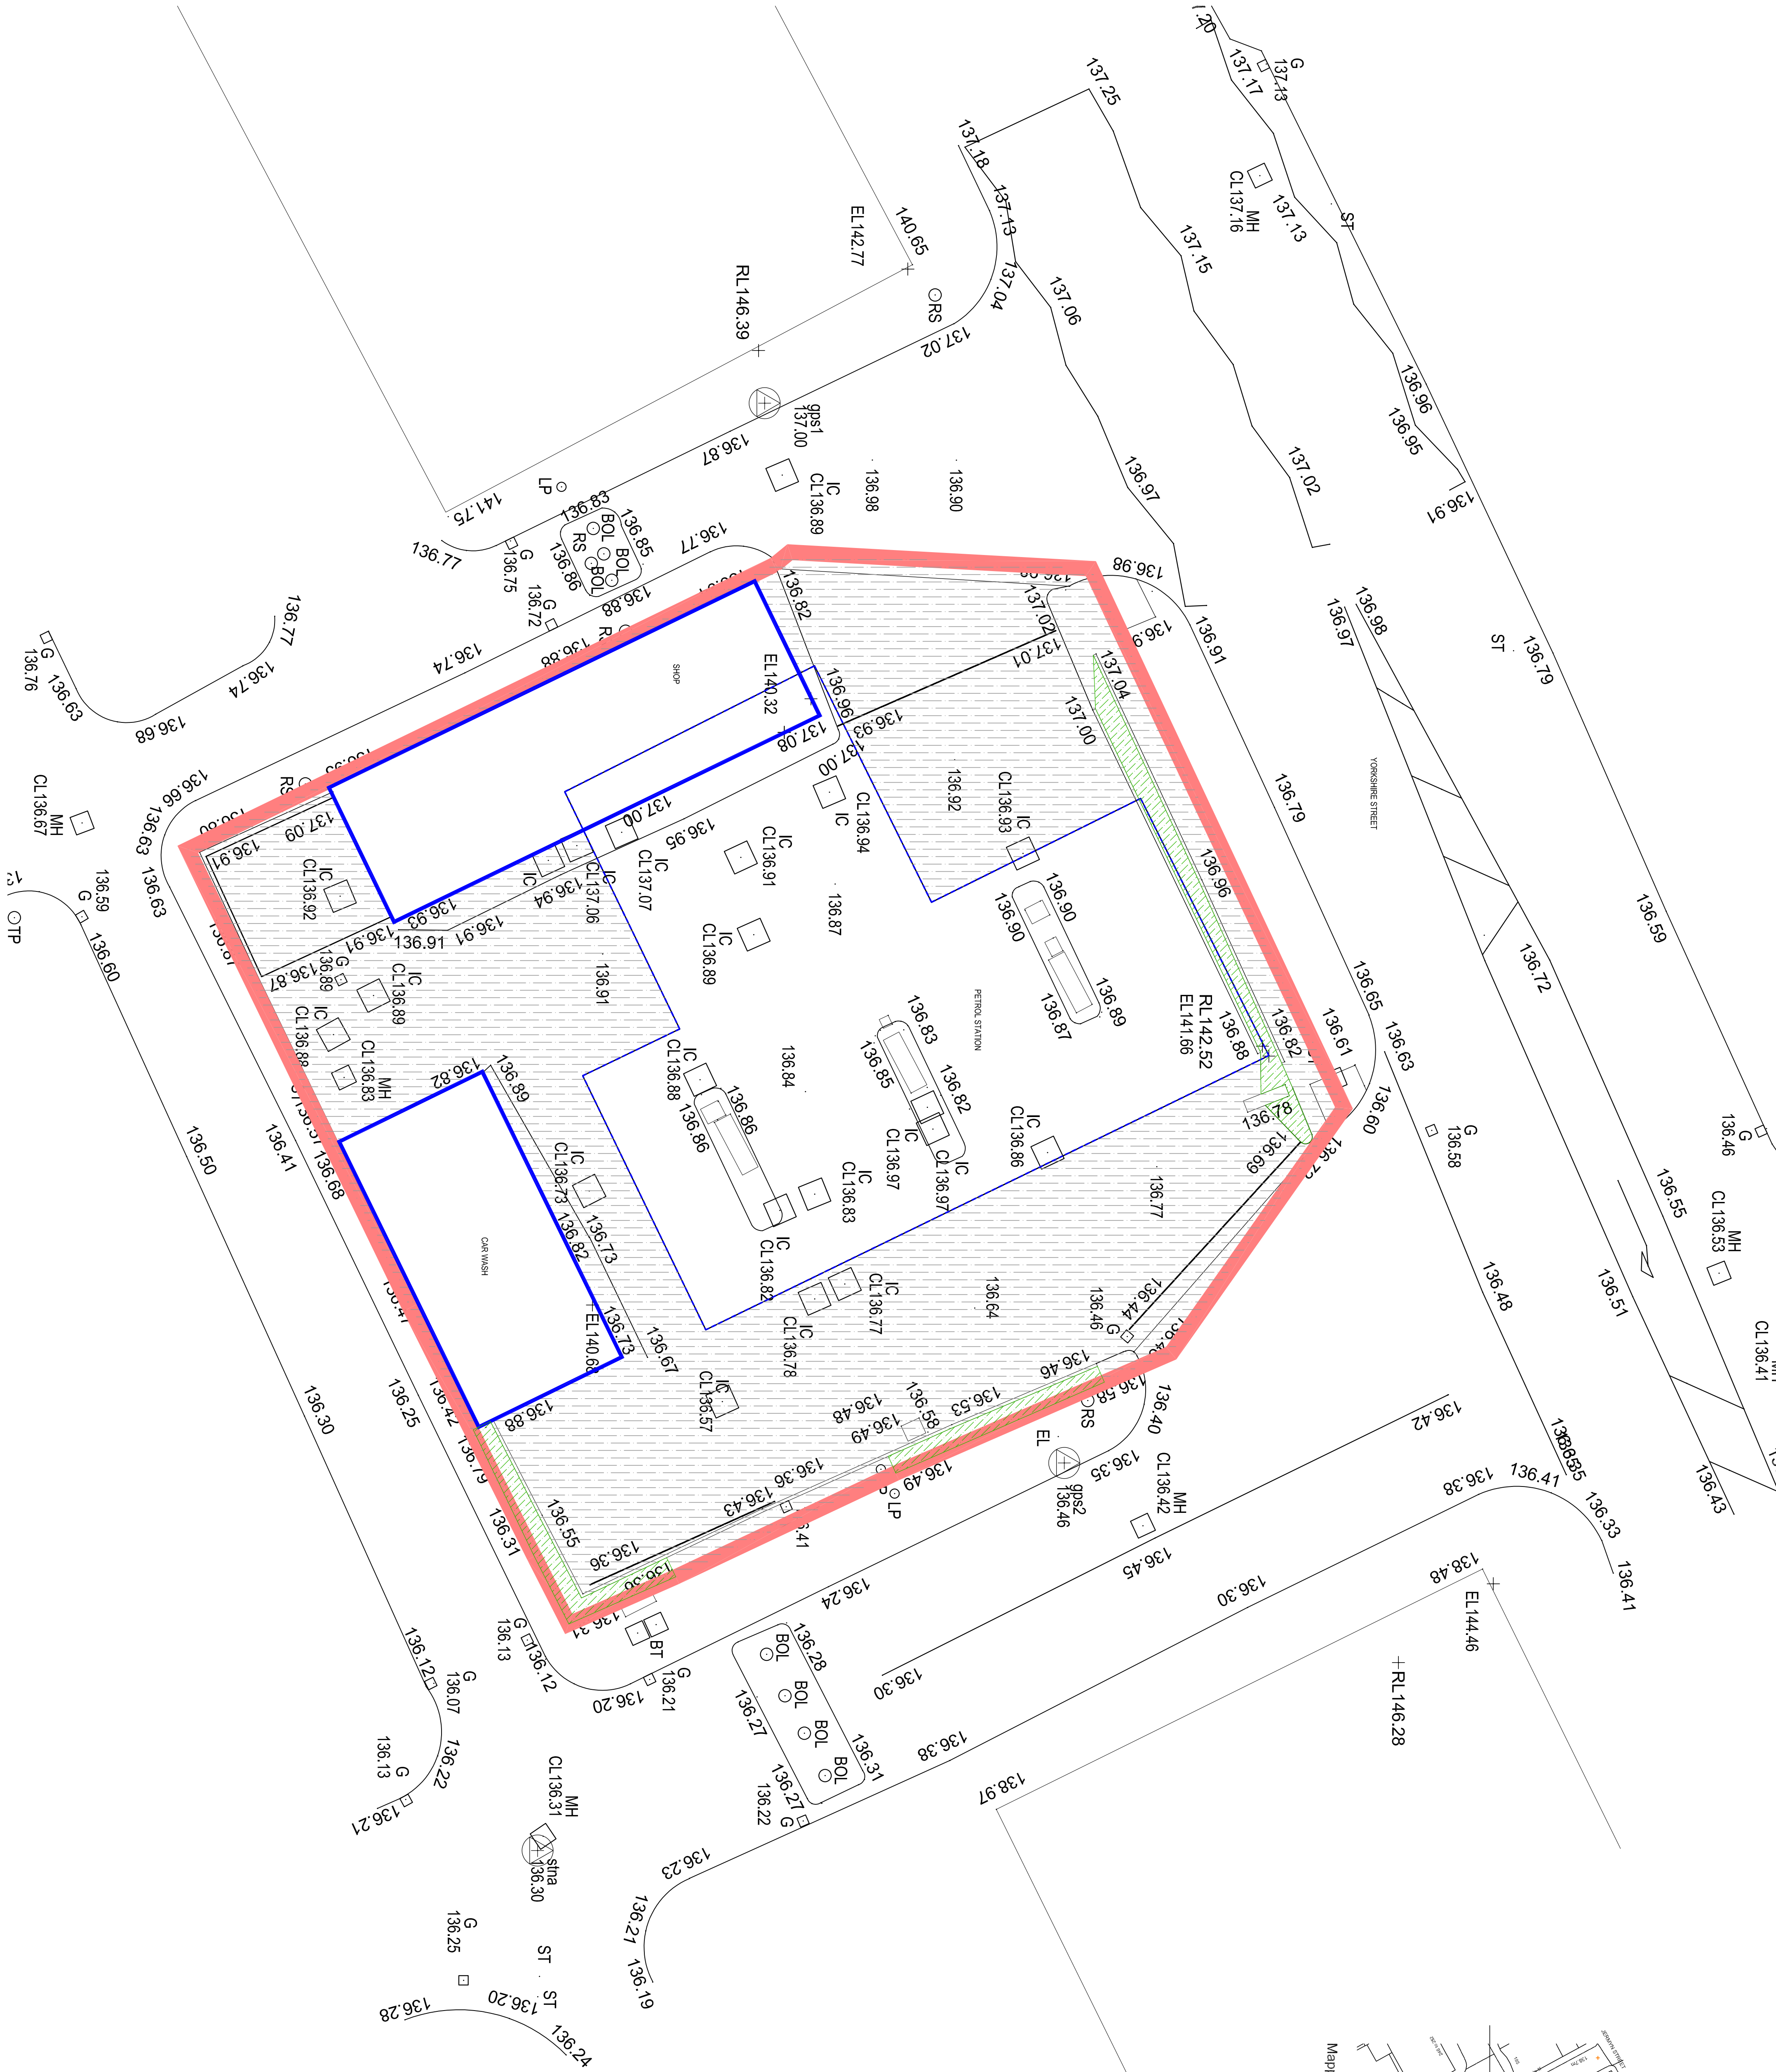

|            |          |               |
|------------|----------|---------------|
| Rev A      | 16.08.23 | Initial Draft |
| Amendments |          |               |

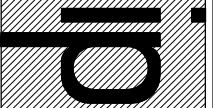

Ian Pearson Ltd, 26 Essex Street, Barnsley, Yorkshire, S10 1SD  
Tel: 01222 814148  
E-mail: info@ianpearson.com  
www.ianpearson.com

Technologist & Building Consultant

Client: A Y & Y PATEL

Project: SHELL SERVICE STATION  
YORKSHIRE STREET, ROCHDALE OL16 2DR  
SITE AREAS AS EXISTING