



1. All dimensions are in millimetres unless noted otherwise.
2. All dimensions must be taken on site and not measured off drawing.
3. All levels refer to metres Above Ordnance Datum (AOD).

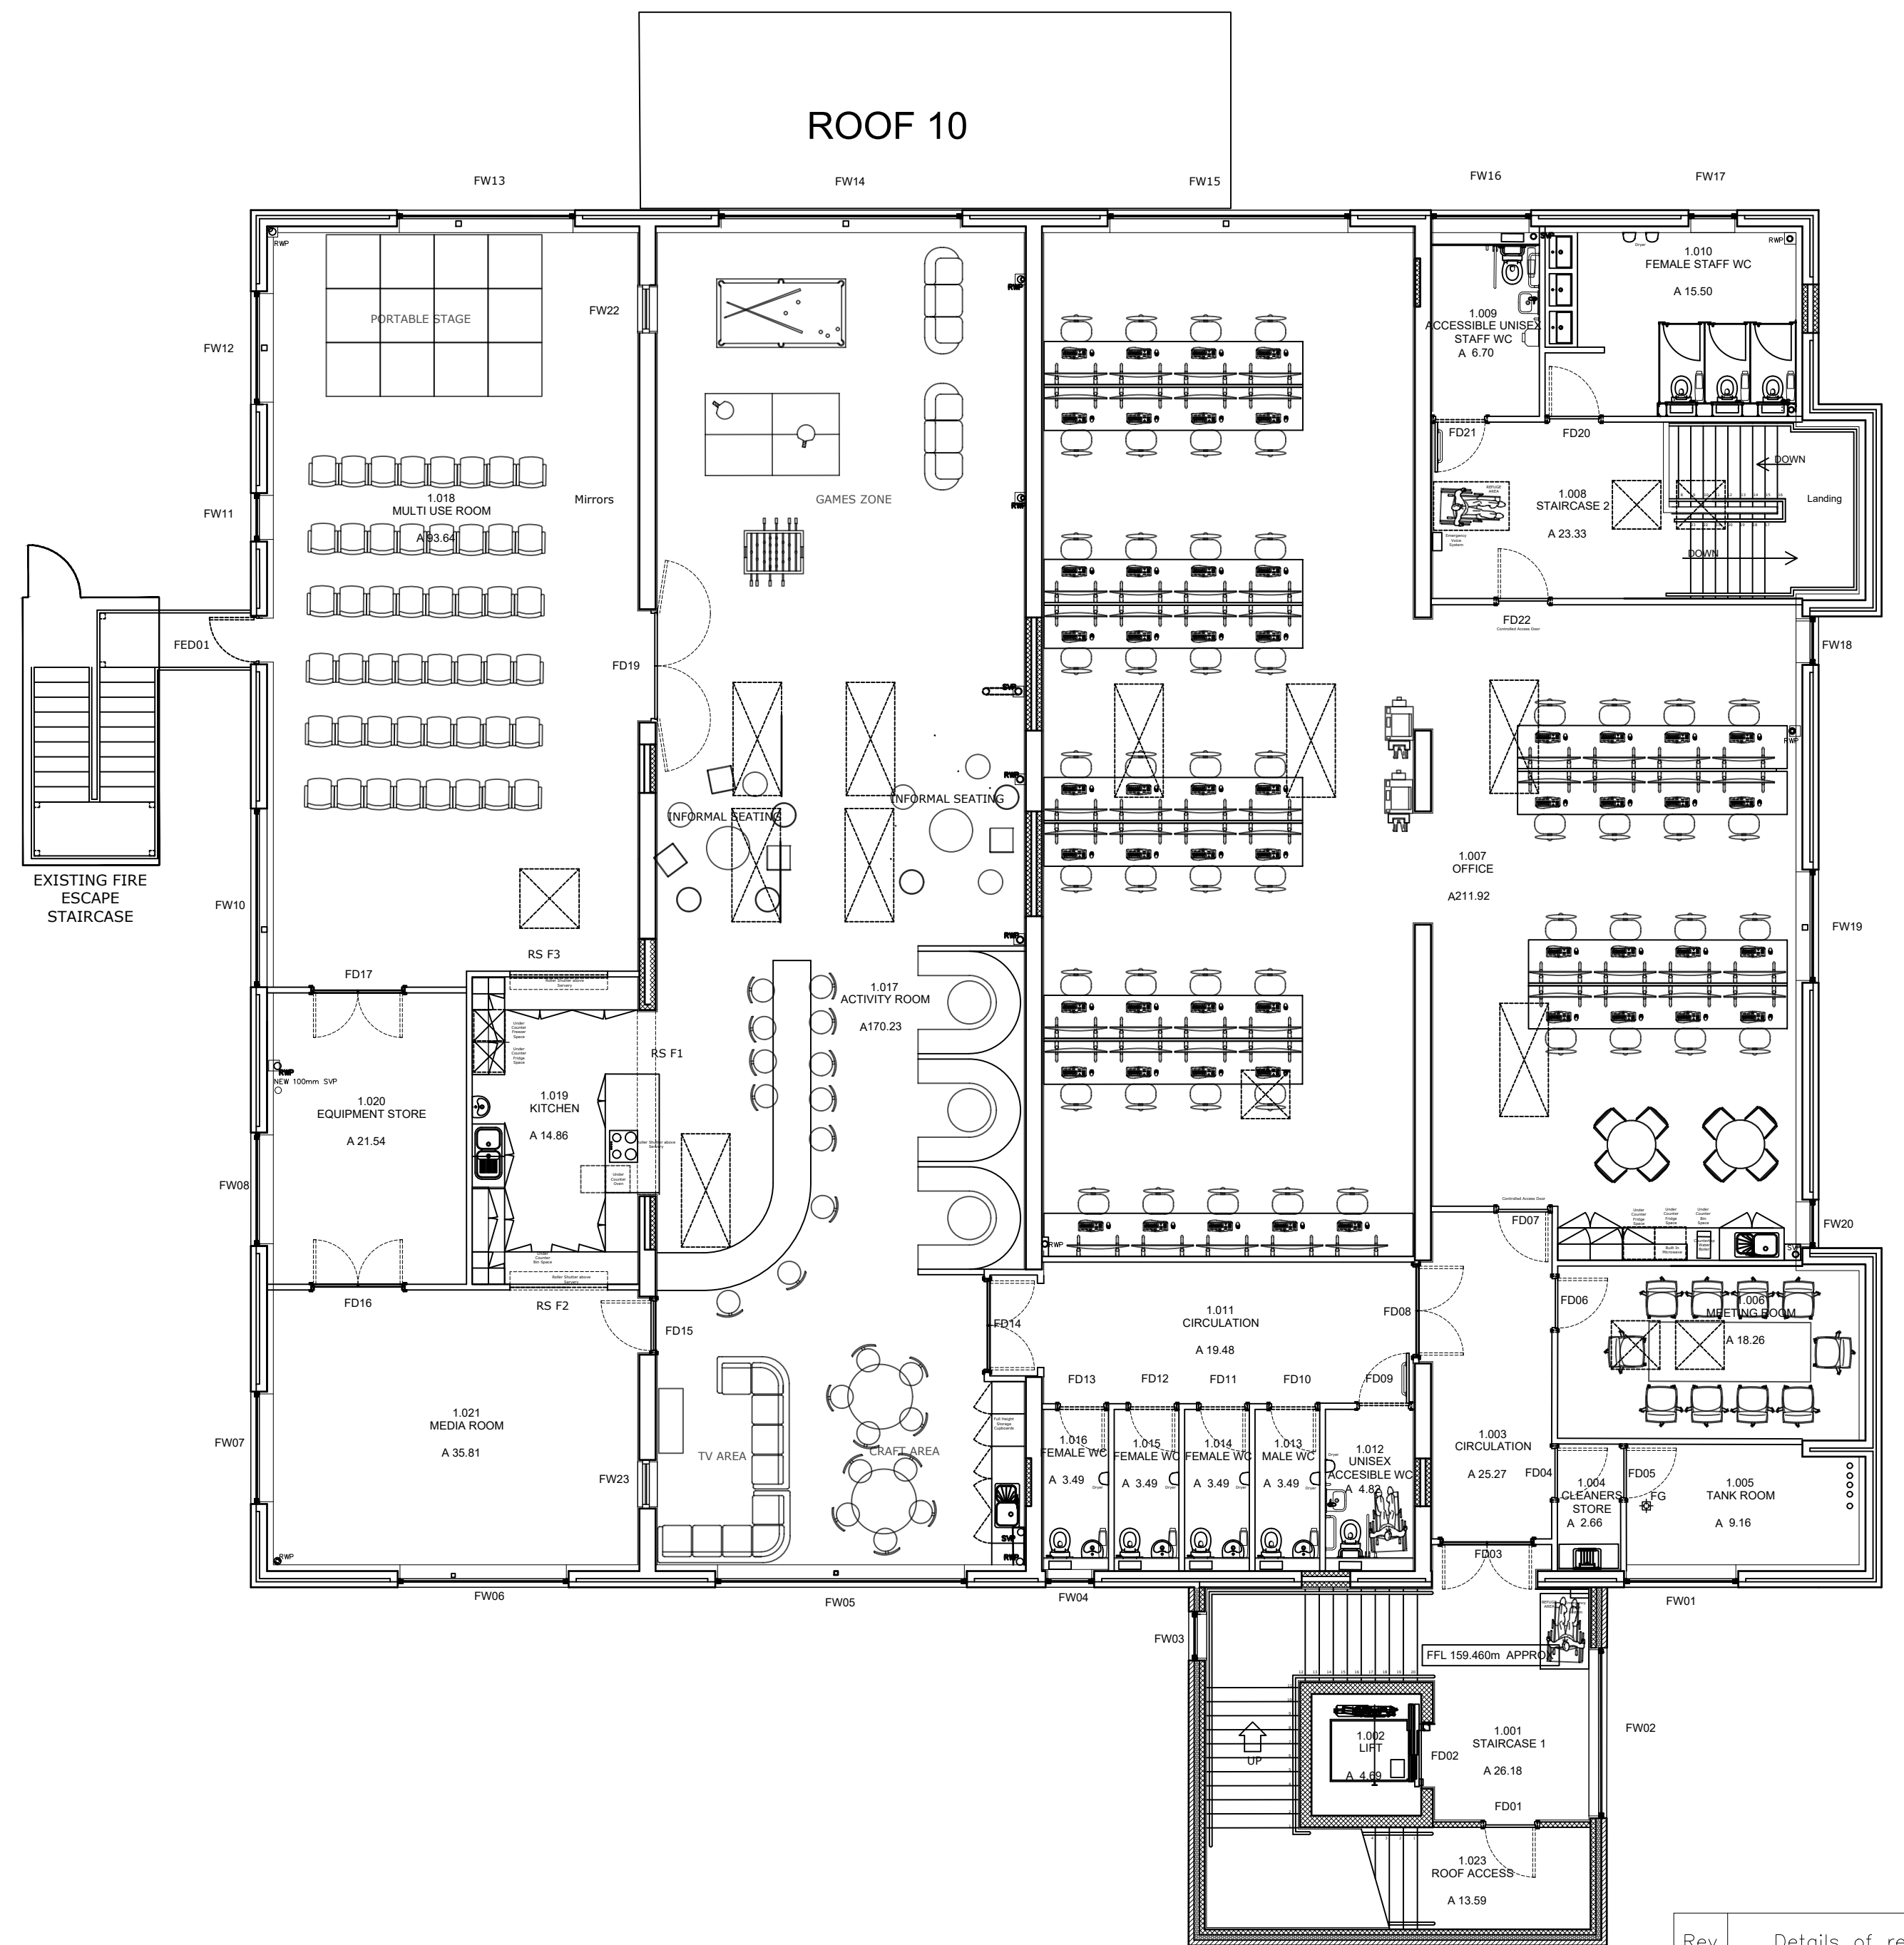

Rev	Details of revision	By	Chkd	Date
-----	---------------------	----	------	------

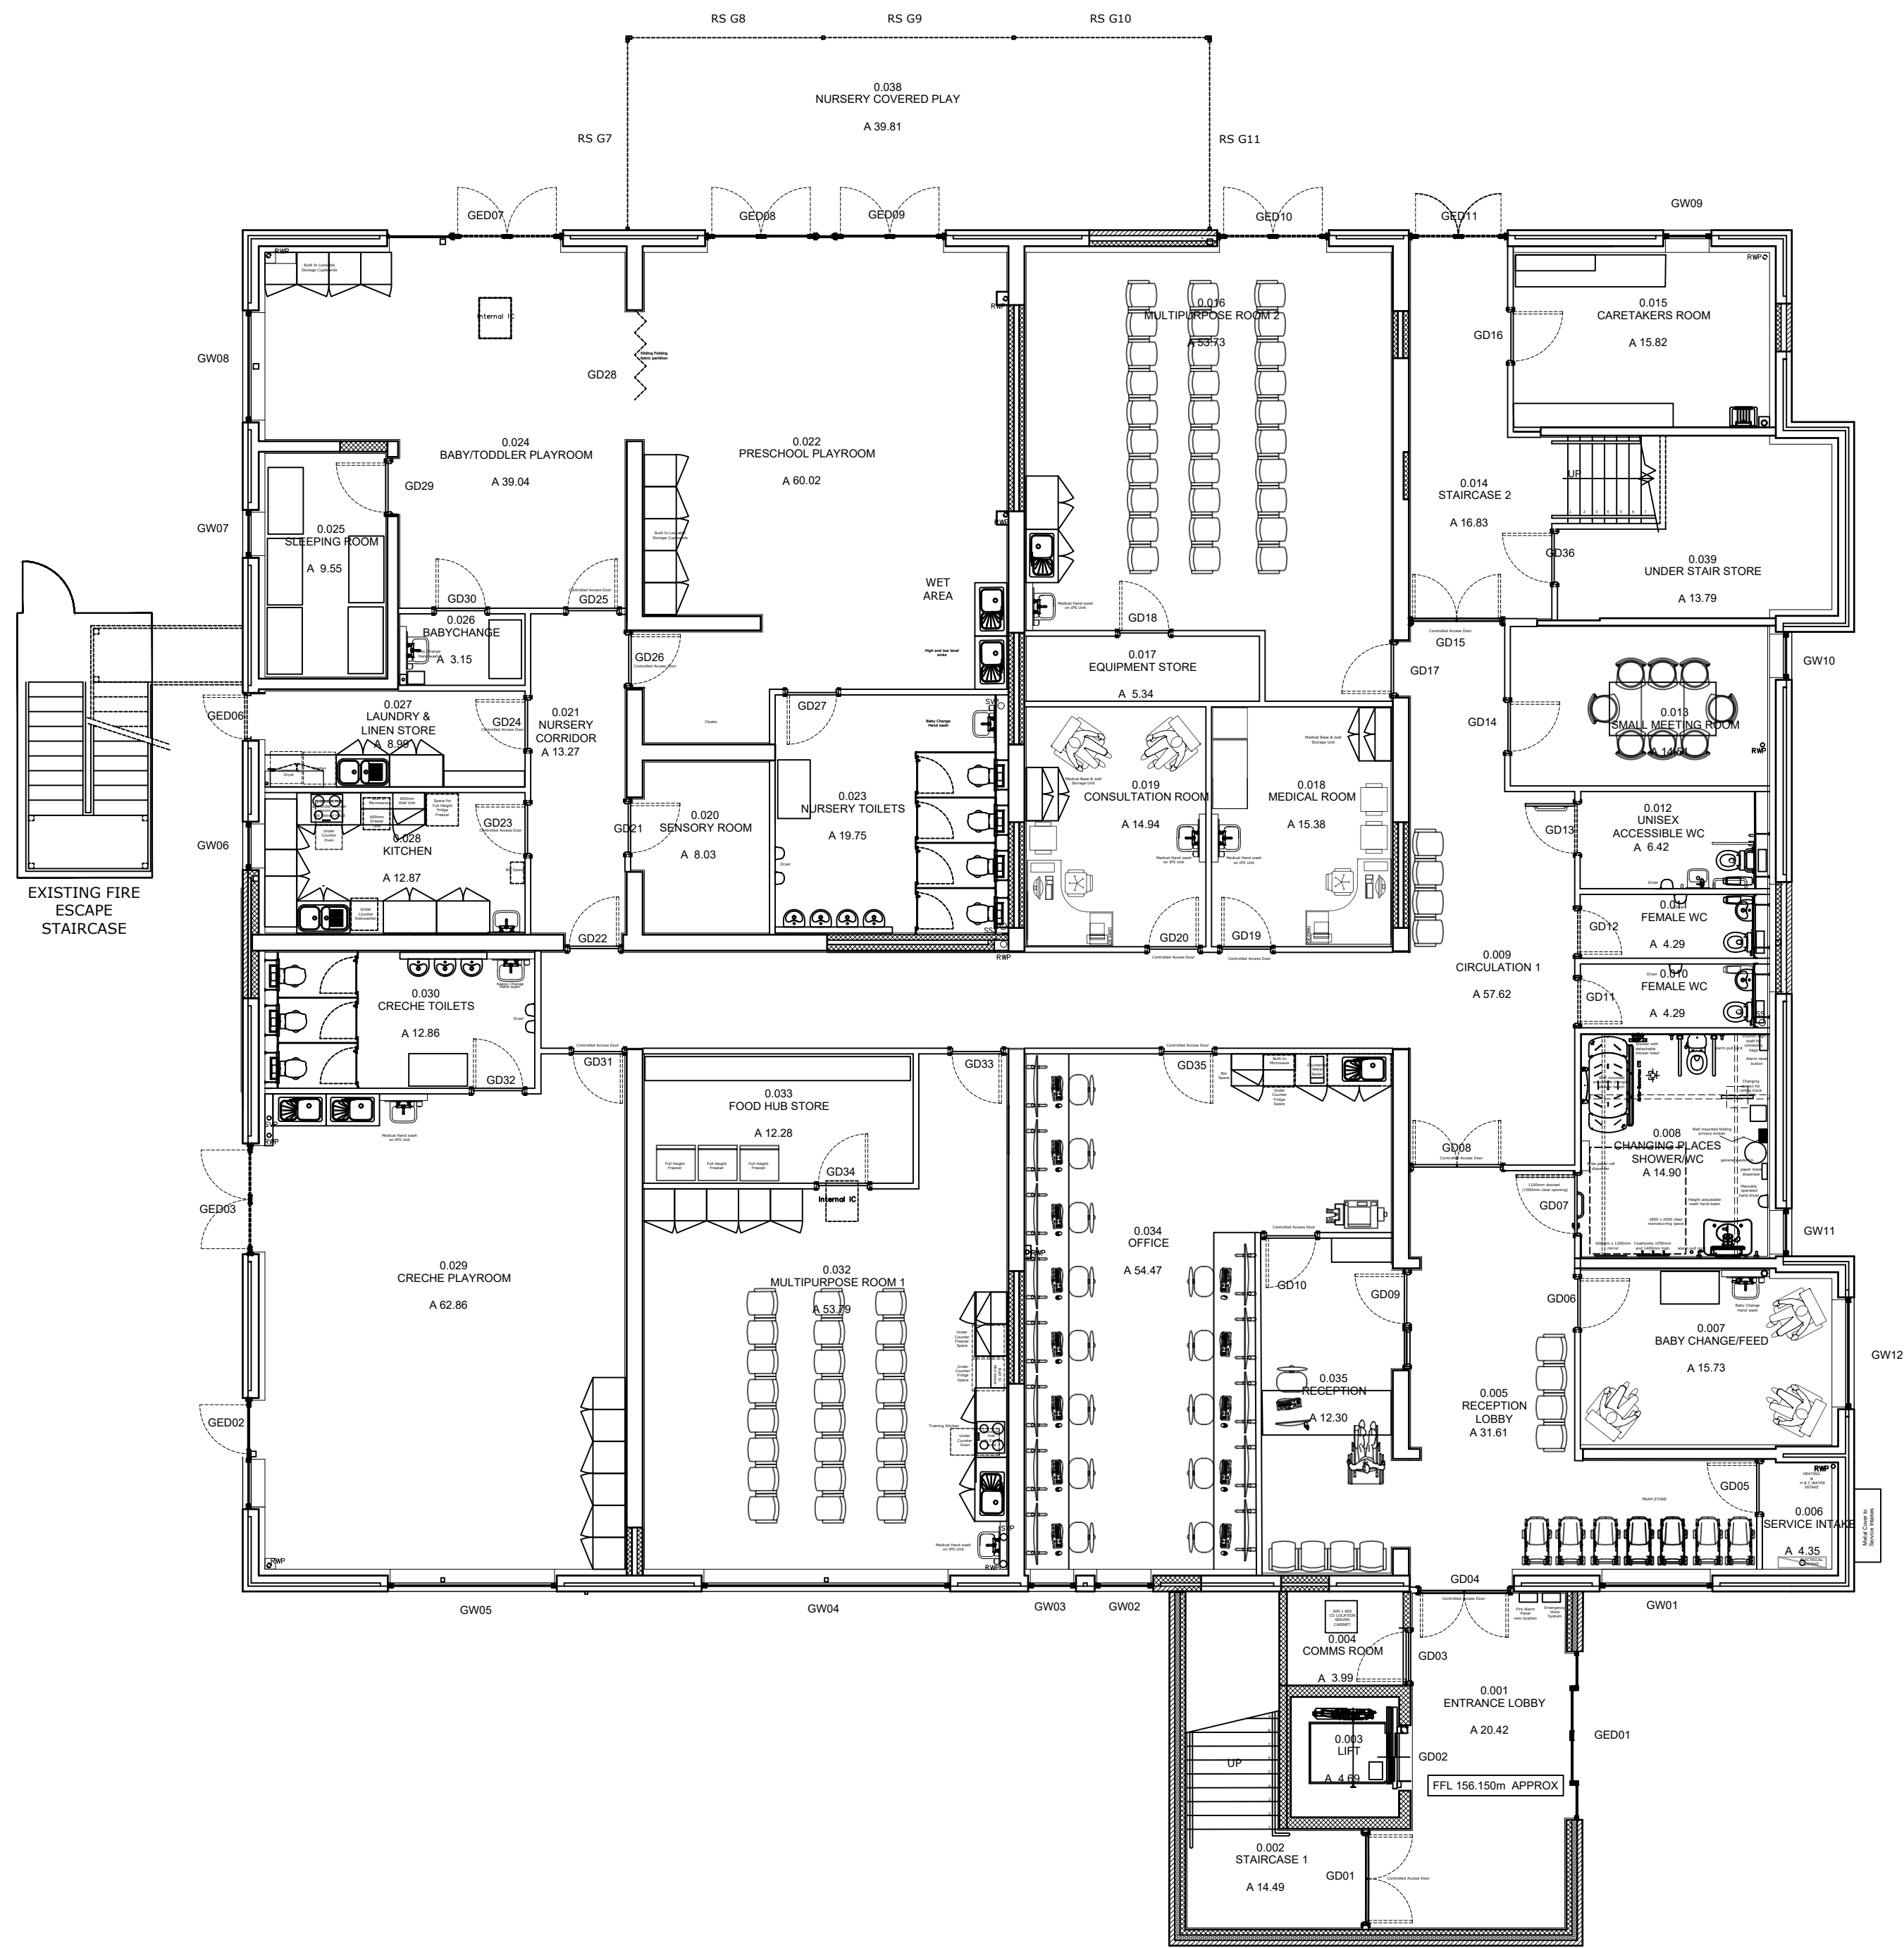

NEIGHBOURHOODS
Director: M. Widdup

HIGHWAYS & PROPERTY
Assistant Director: D. Bowler

project
Littleborough Family Hub Conversion
Calderbrook Road
Littleborough OL15 9JN

Ground & First Floor as
Proposed (BASE Plans)

own MR	Checked and Approved *	Safety Audit Check *
-----------	---------------------------	-------------------------

100 @ A1	Date 02.12.2024
----------	--------------------

wg No. _____

A1/2005021/BS/XX

15	A1
----	----