



DENEHURST HOUSE, DENEHURST PARK, ROCHDALE - EXISTING GROUND AND BASEMENT PLANS:

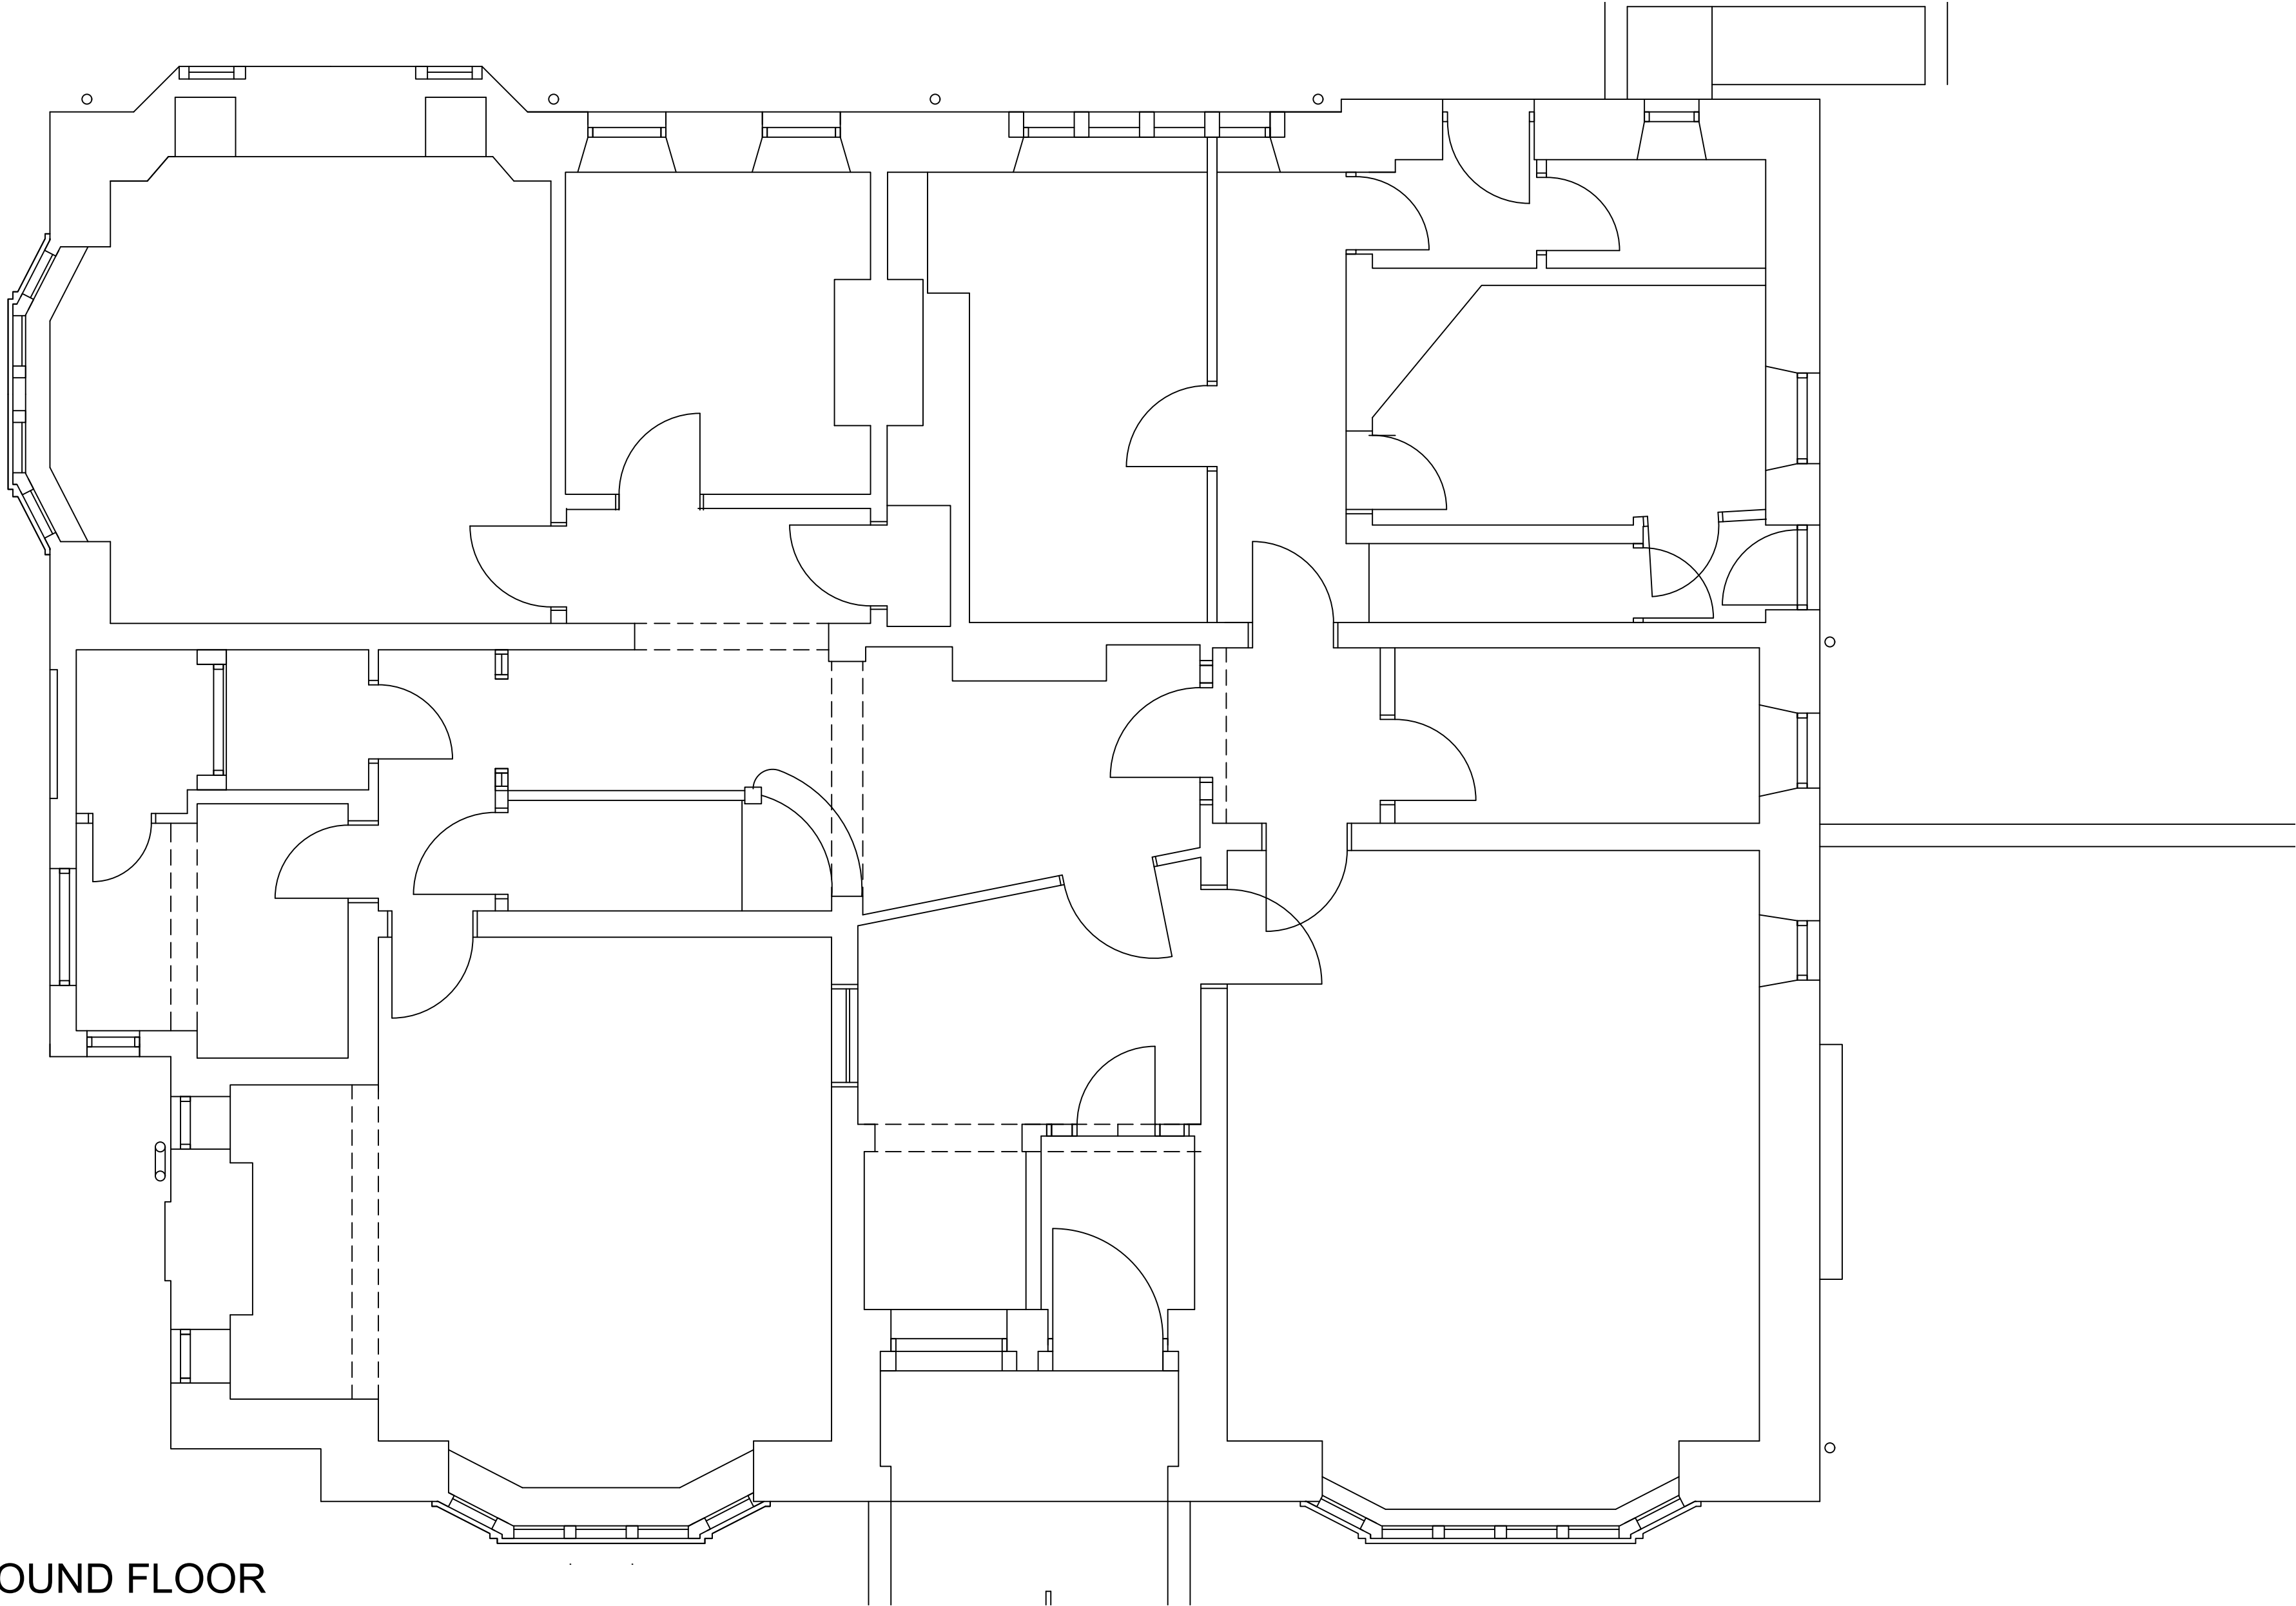

GROUND FLOOR

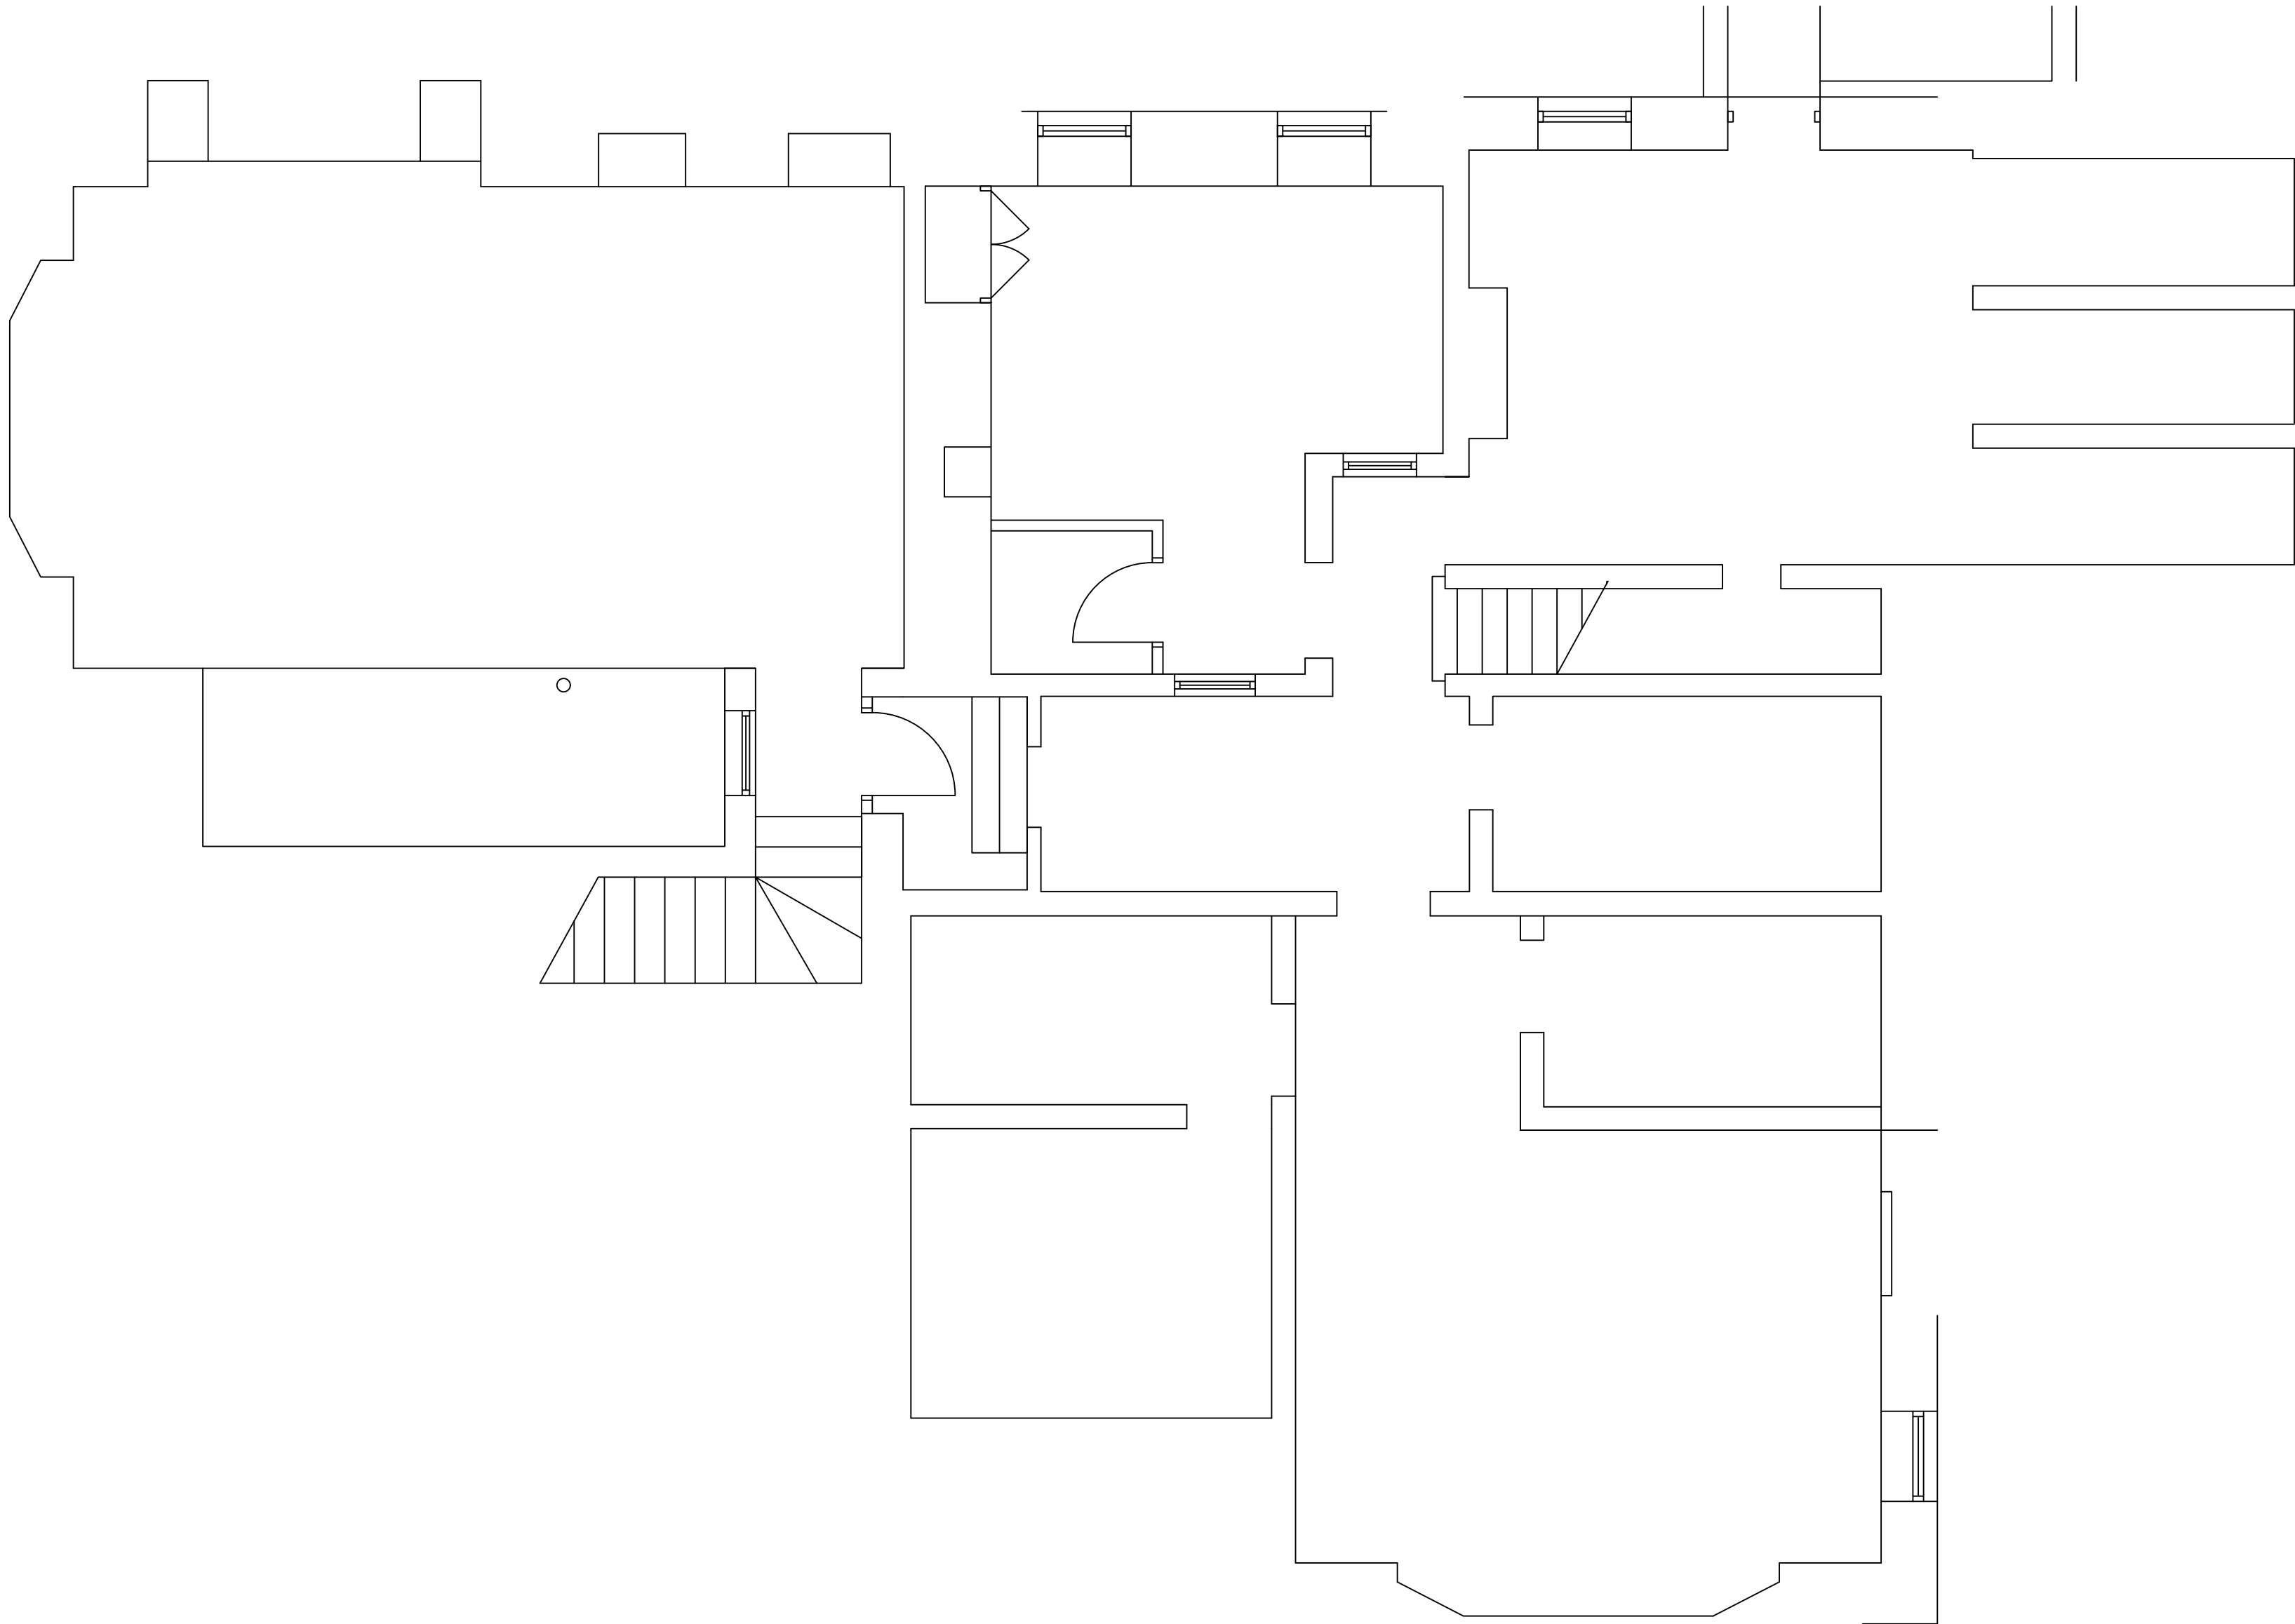

BASEMENT

rev:	date:	description	
		New Century House 176 Drake Street Rochdale OL16 1UP Tel: 01706 764880 Fax: 01706 764881 www.ajcockerassociates.co.uk mail@ajcockerassociates.co.uk	
AJ COCKER ASSOCIATES CHARTERED BUILDING SURVEYORS			
Project:		scale: 1-50@A1	
Denehurst House		date: Dec 17	
Rochdale		drawn: IS	
Client: RMBC: Strategic Housing		Dwg. Nr. R339-100	