


NO RESPONSIBILITY SHALL BE TAKEN FOR ANY USE MADE OF THIS DOCUMENT OTHER THAN FOR THAT WHICH IT WAS PREPARED AND ISSUED.
ALL DIMENSIONS SHOULD BE CHECKED ON SITE.
DO NOT SCALE FROM THIS DRAWING
ANY DRAWING ERRORS OR DIVERGENCIES SHOULD BE BROUGHT TO THE ATTENTION OF DESIGN TEAM AT THE ADDRESS SHOWN BELOW.

NOTES

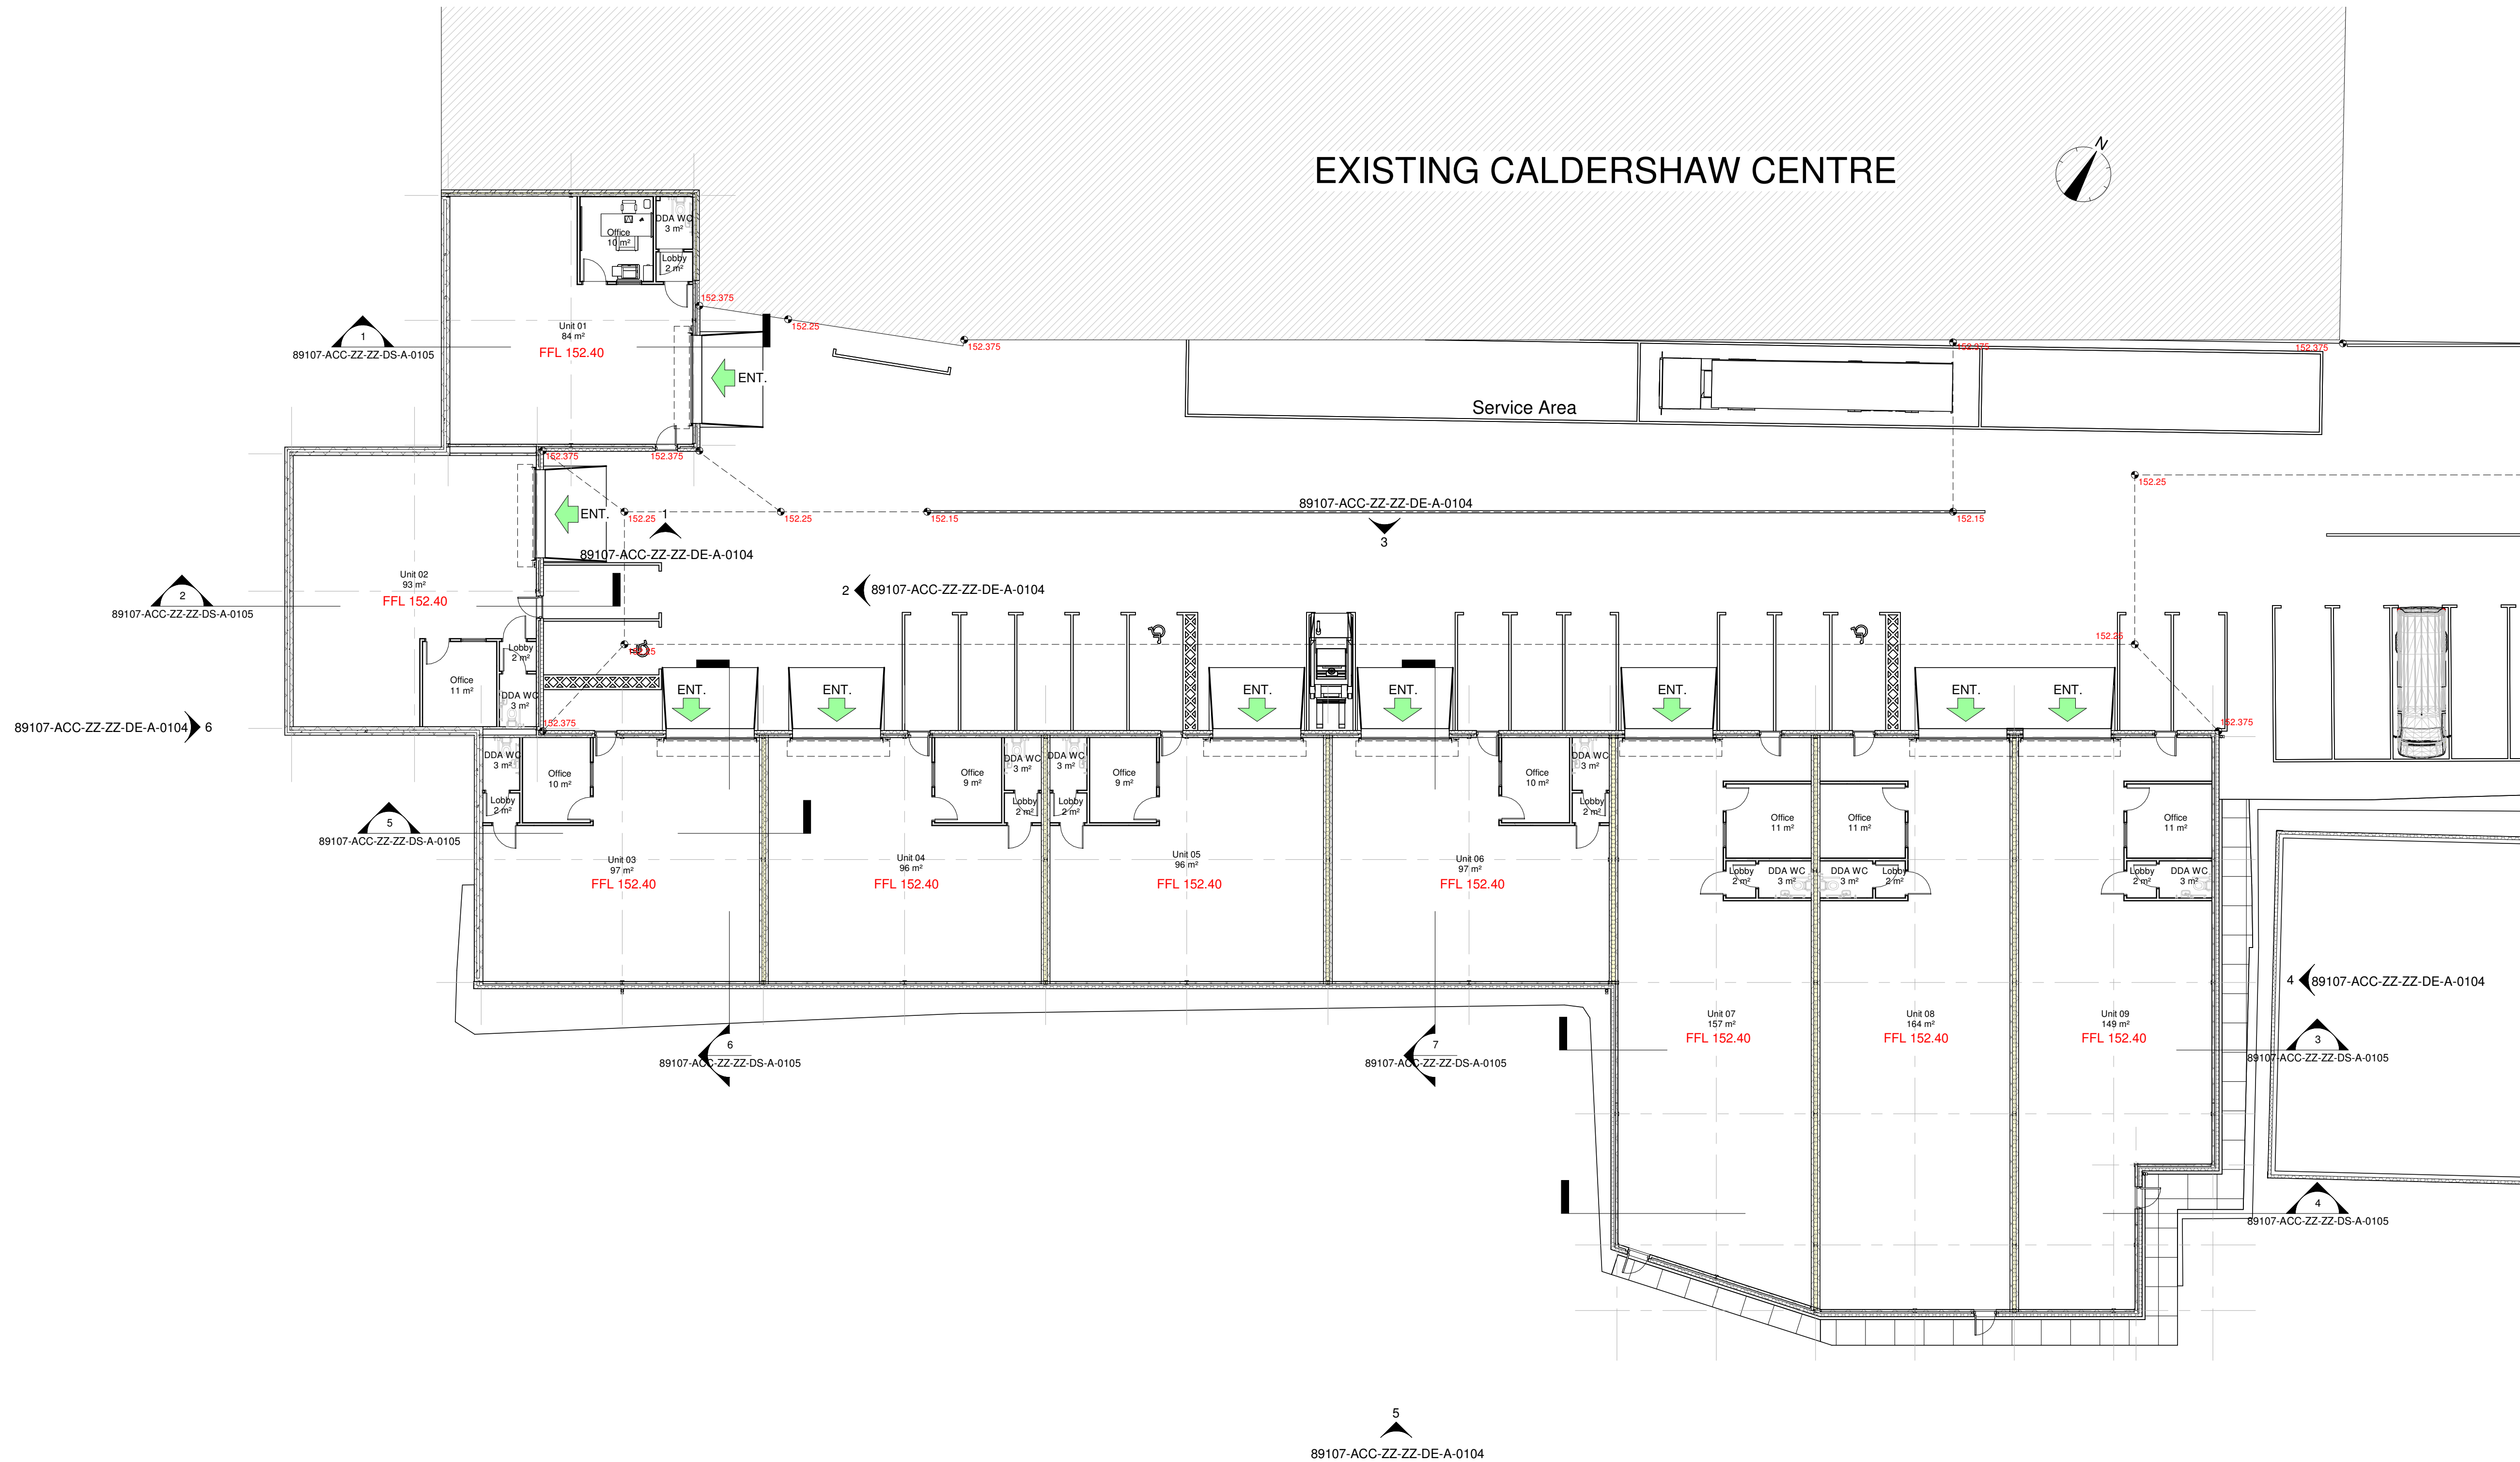

1 Proposed - Ground Floor - GA
1 : 150

				CLIENT I.Q.7. LTD		33 Mere Drive Clifton Swinton Manchester, M27 8SD United Kingdom M: +44 (0)746 264 4148 E: achiguma@icloud.com				PROJECT TITLE Caldershaw Centre, Ings Lane, Rochdale	
										PLANNING SUBMISSION	
										Drawing Title Ground Floor - GA Plan	SCALE @ A1 1 : 150
										DATE 10/09/2023	REVISION P0
				P0 First Issue		AC KK 15/09/2023				89107-ACC-ZZ-00-DP-A-0102	
				REVISION DESCRIPTION		DRAWN CHECKED DATE					