


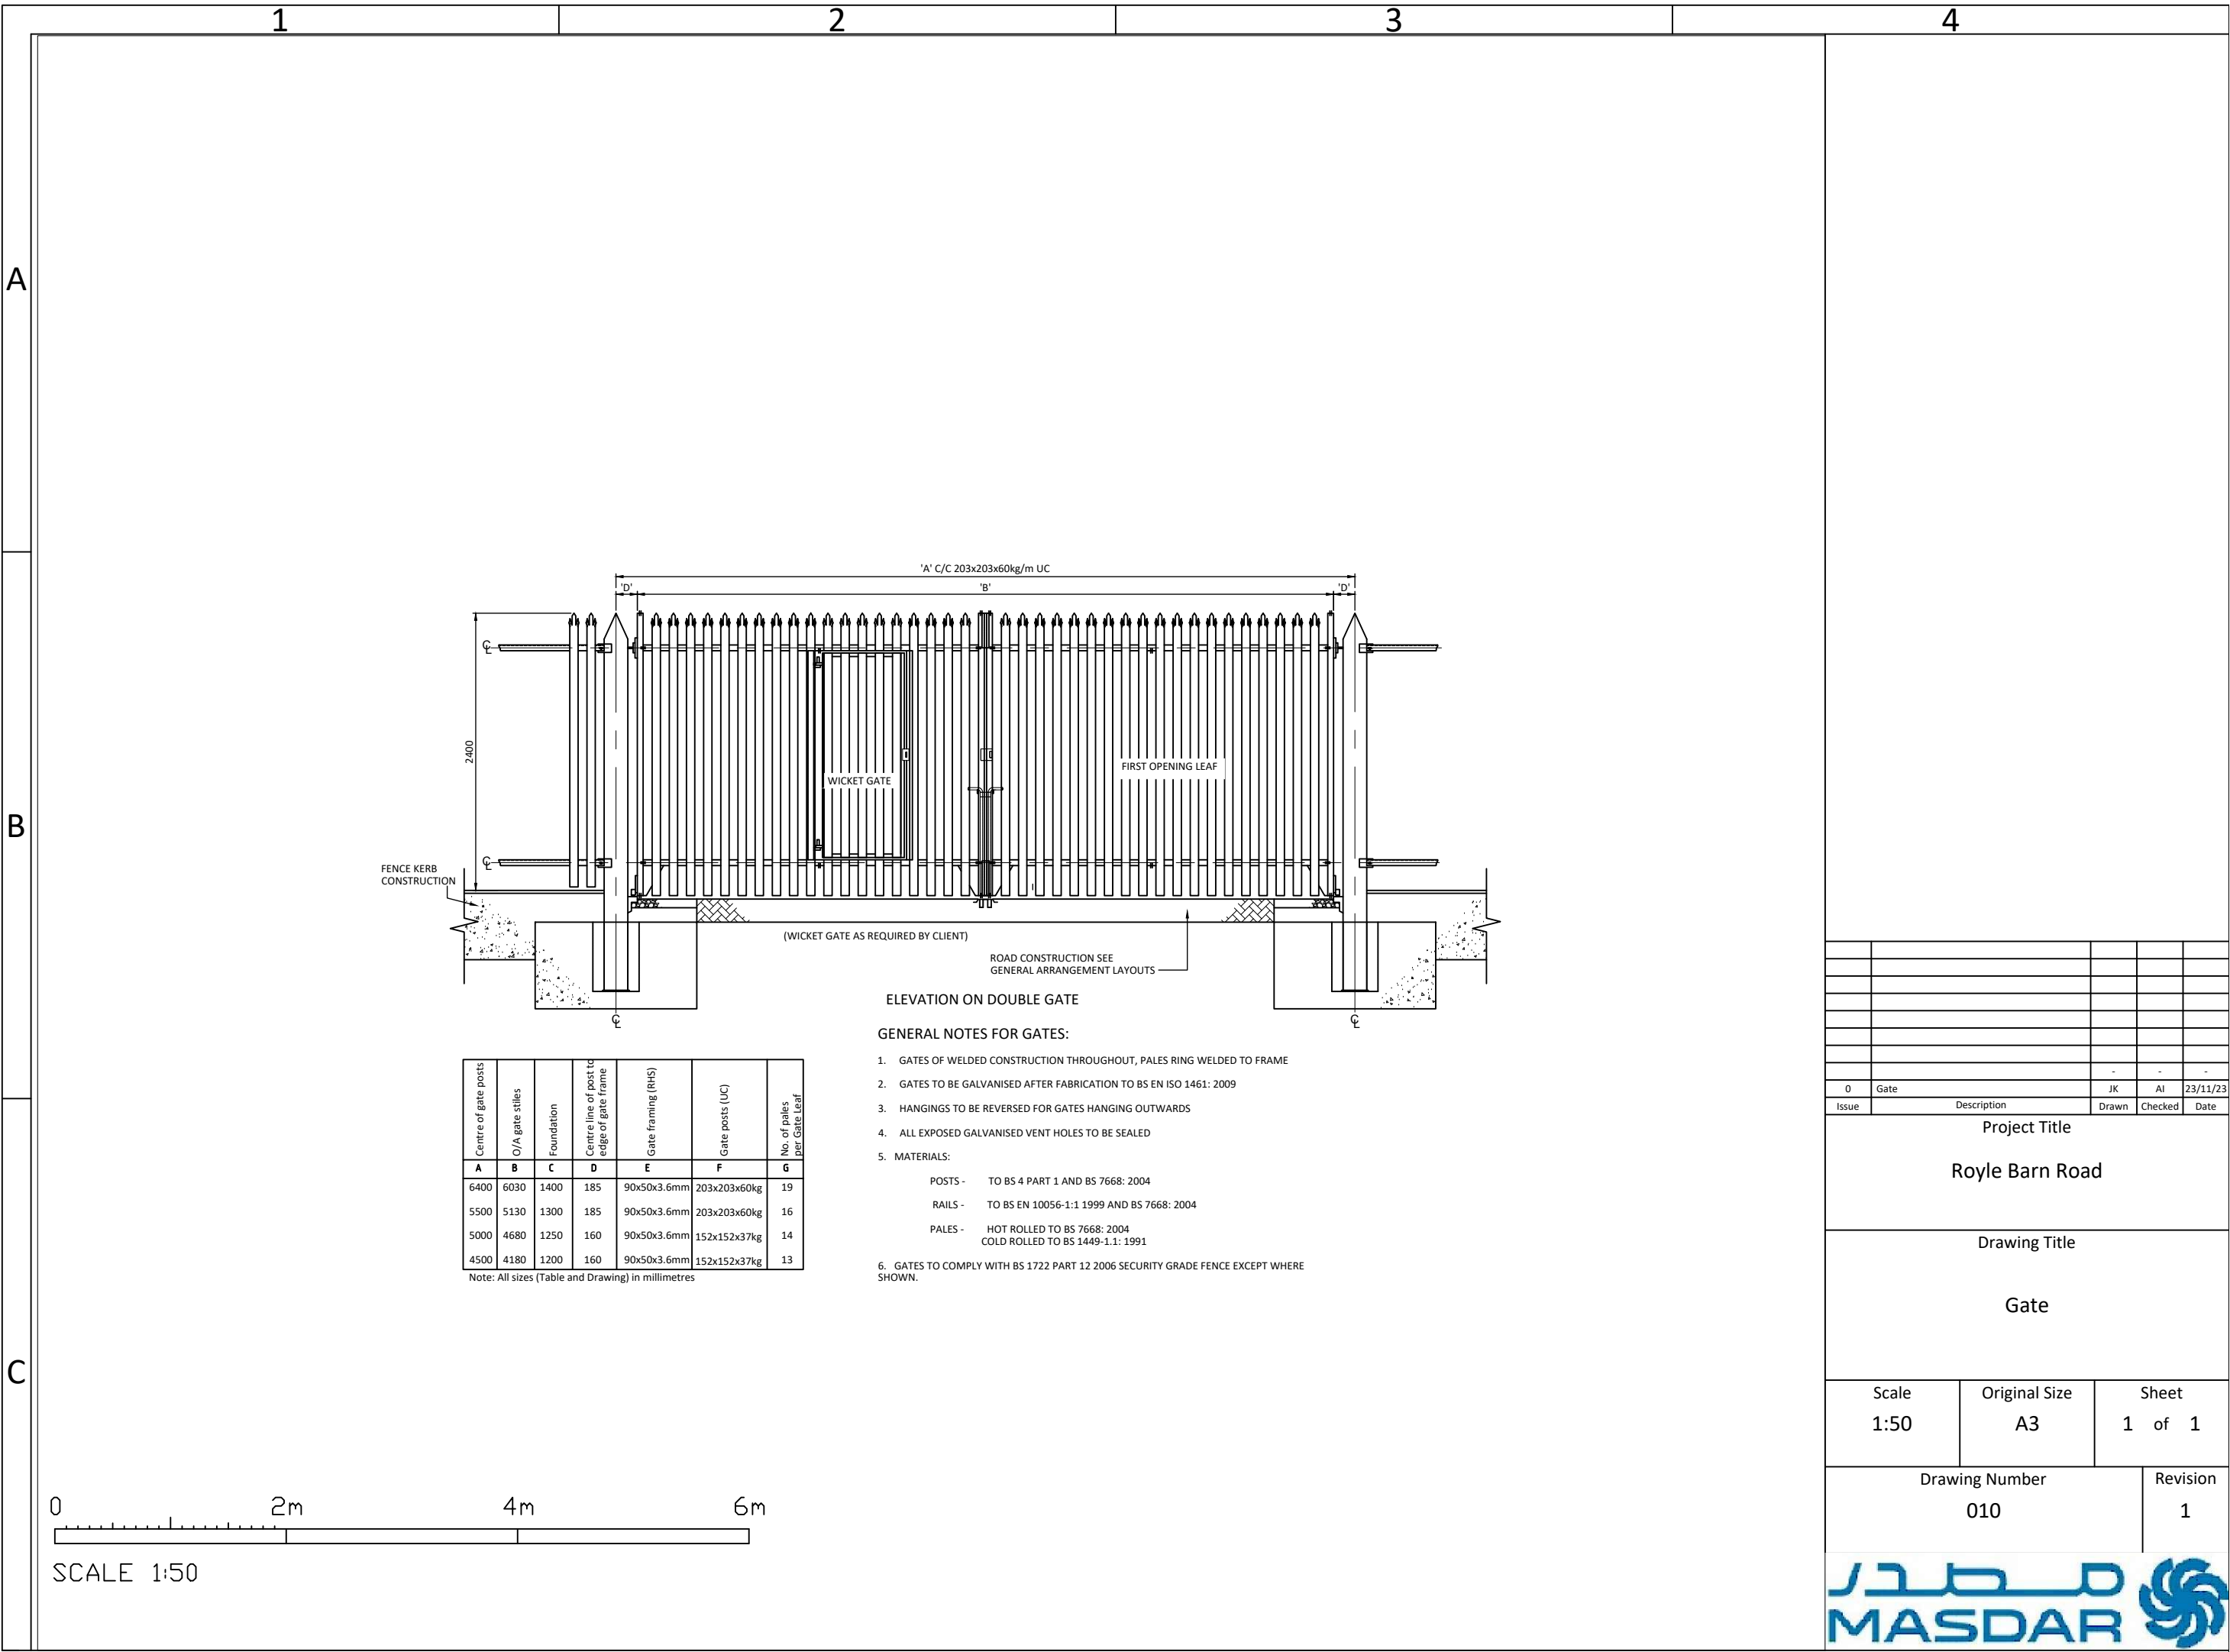

0	Gate	JK	AI	23/11/23
Issue	Description	Drawn	Checked	Date

Project Title

Royle Barn Road

Drawing Title

Gate

Scale

1:50

Original Size

A3

Sheet

1 of 1

Drawing Number

010

Revision

1

MASDAR