


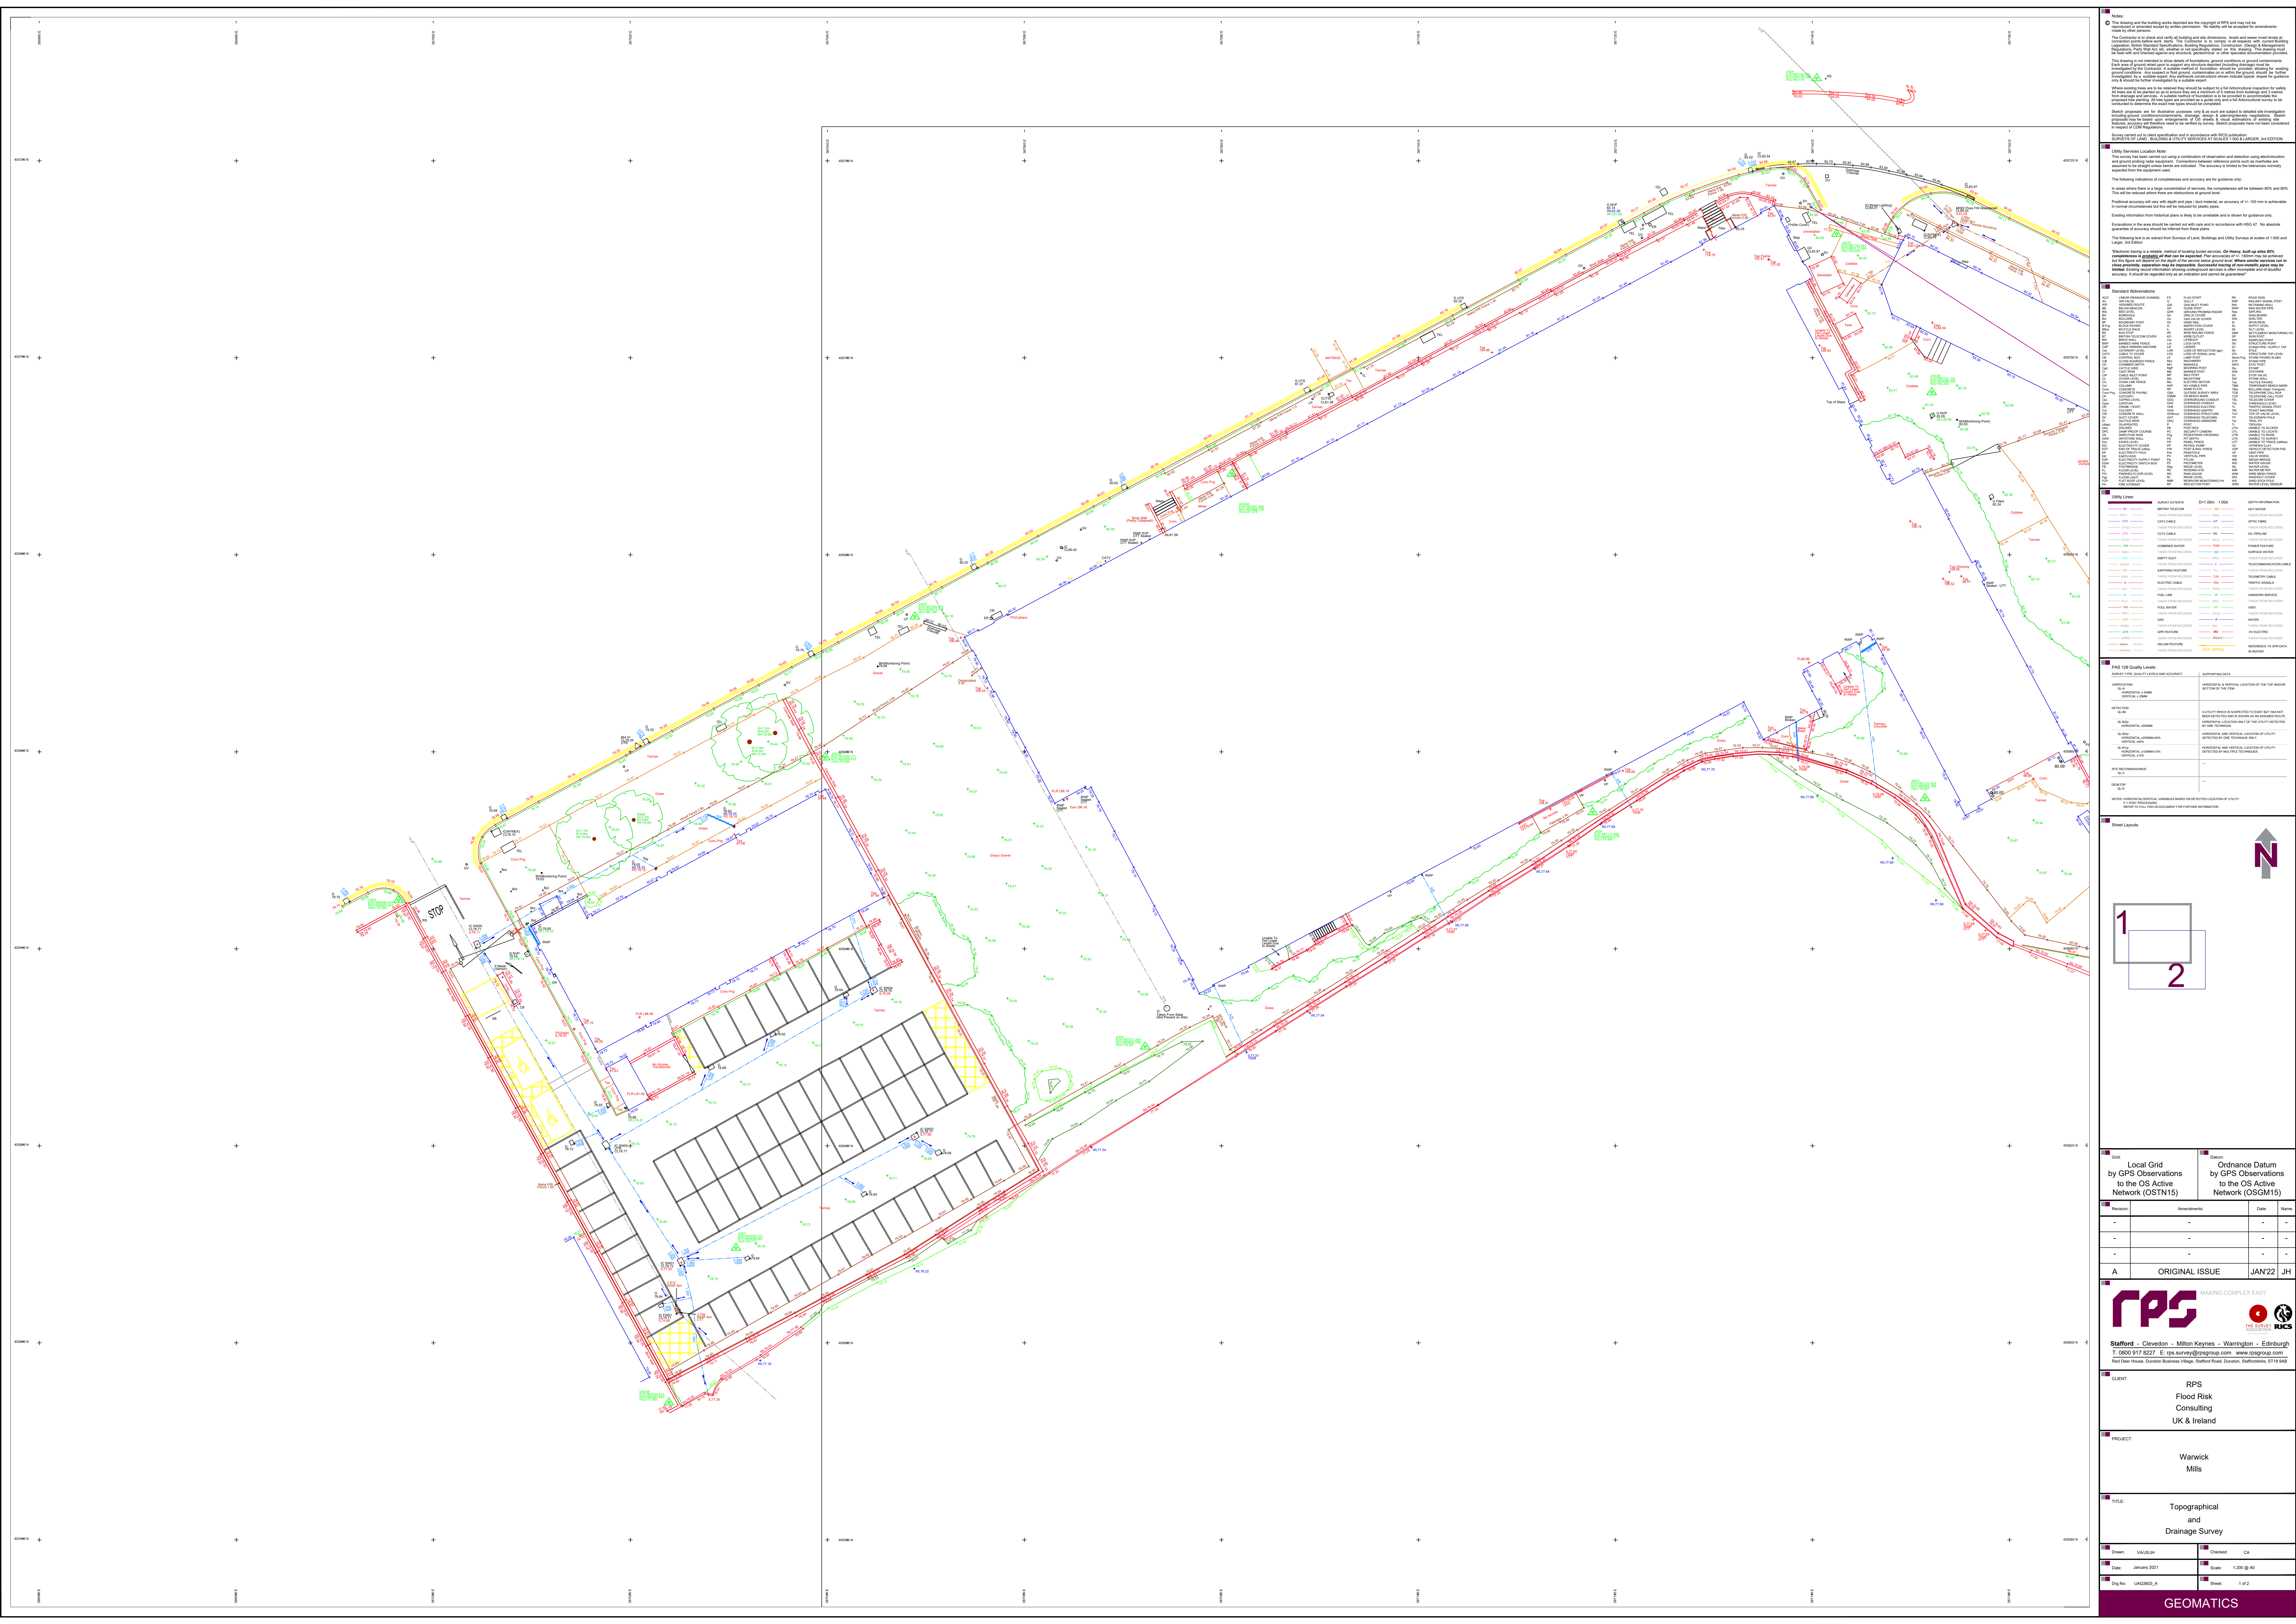

Notes:


Utility Services Location Note:



Standard Abbreviations

Abbreviation	Meaning	Abbreviation	Meaning

