


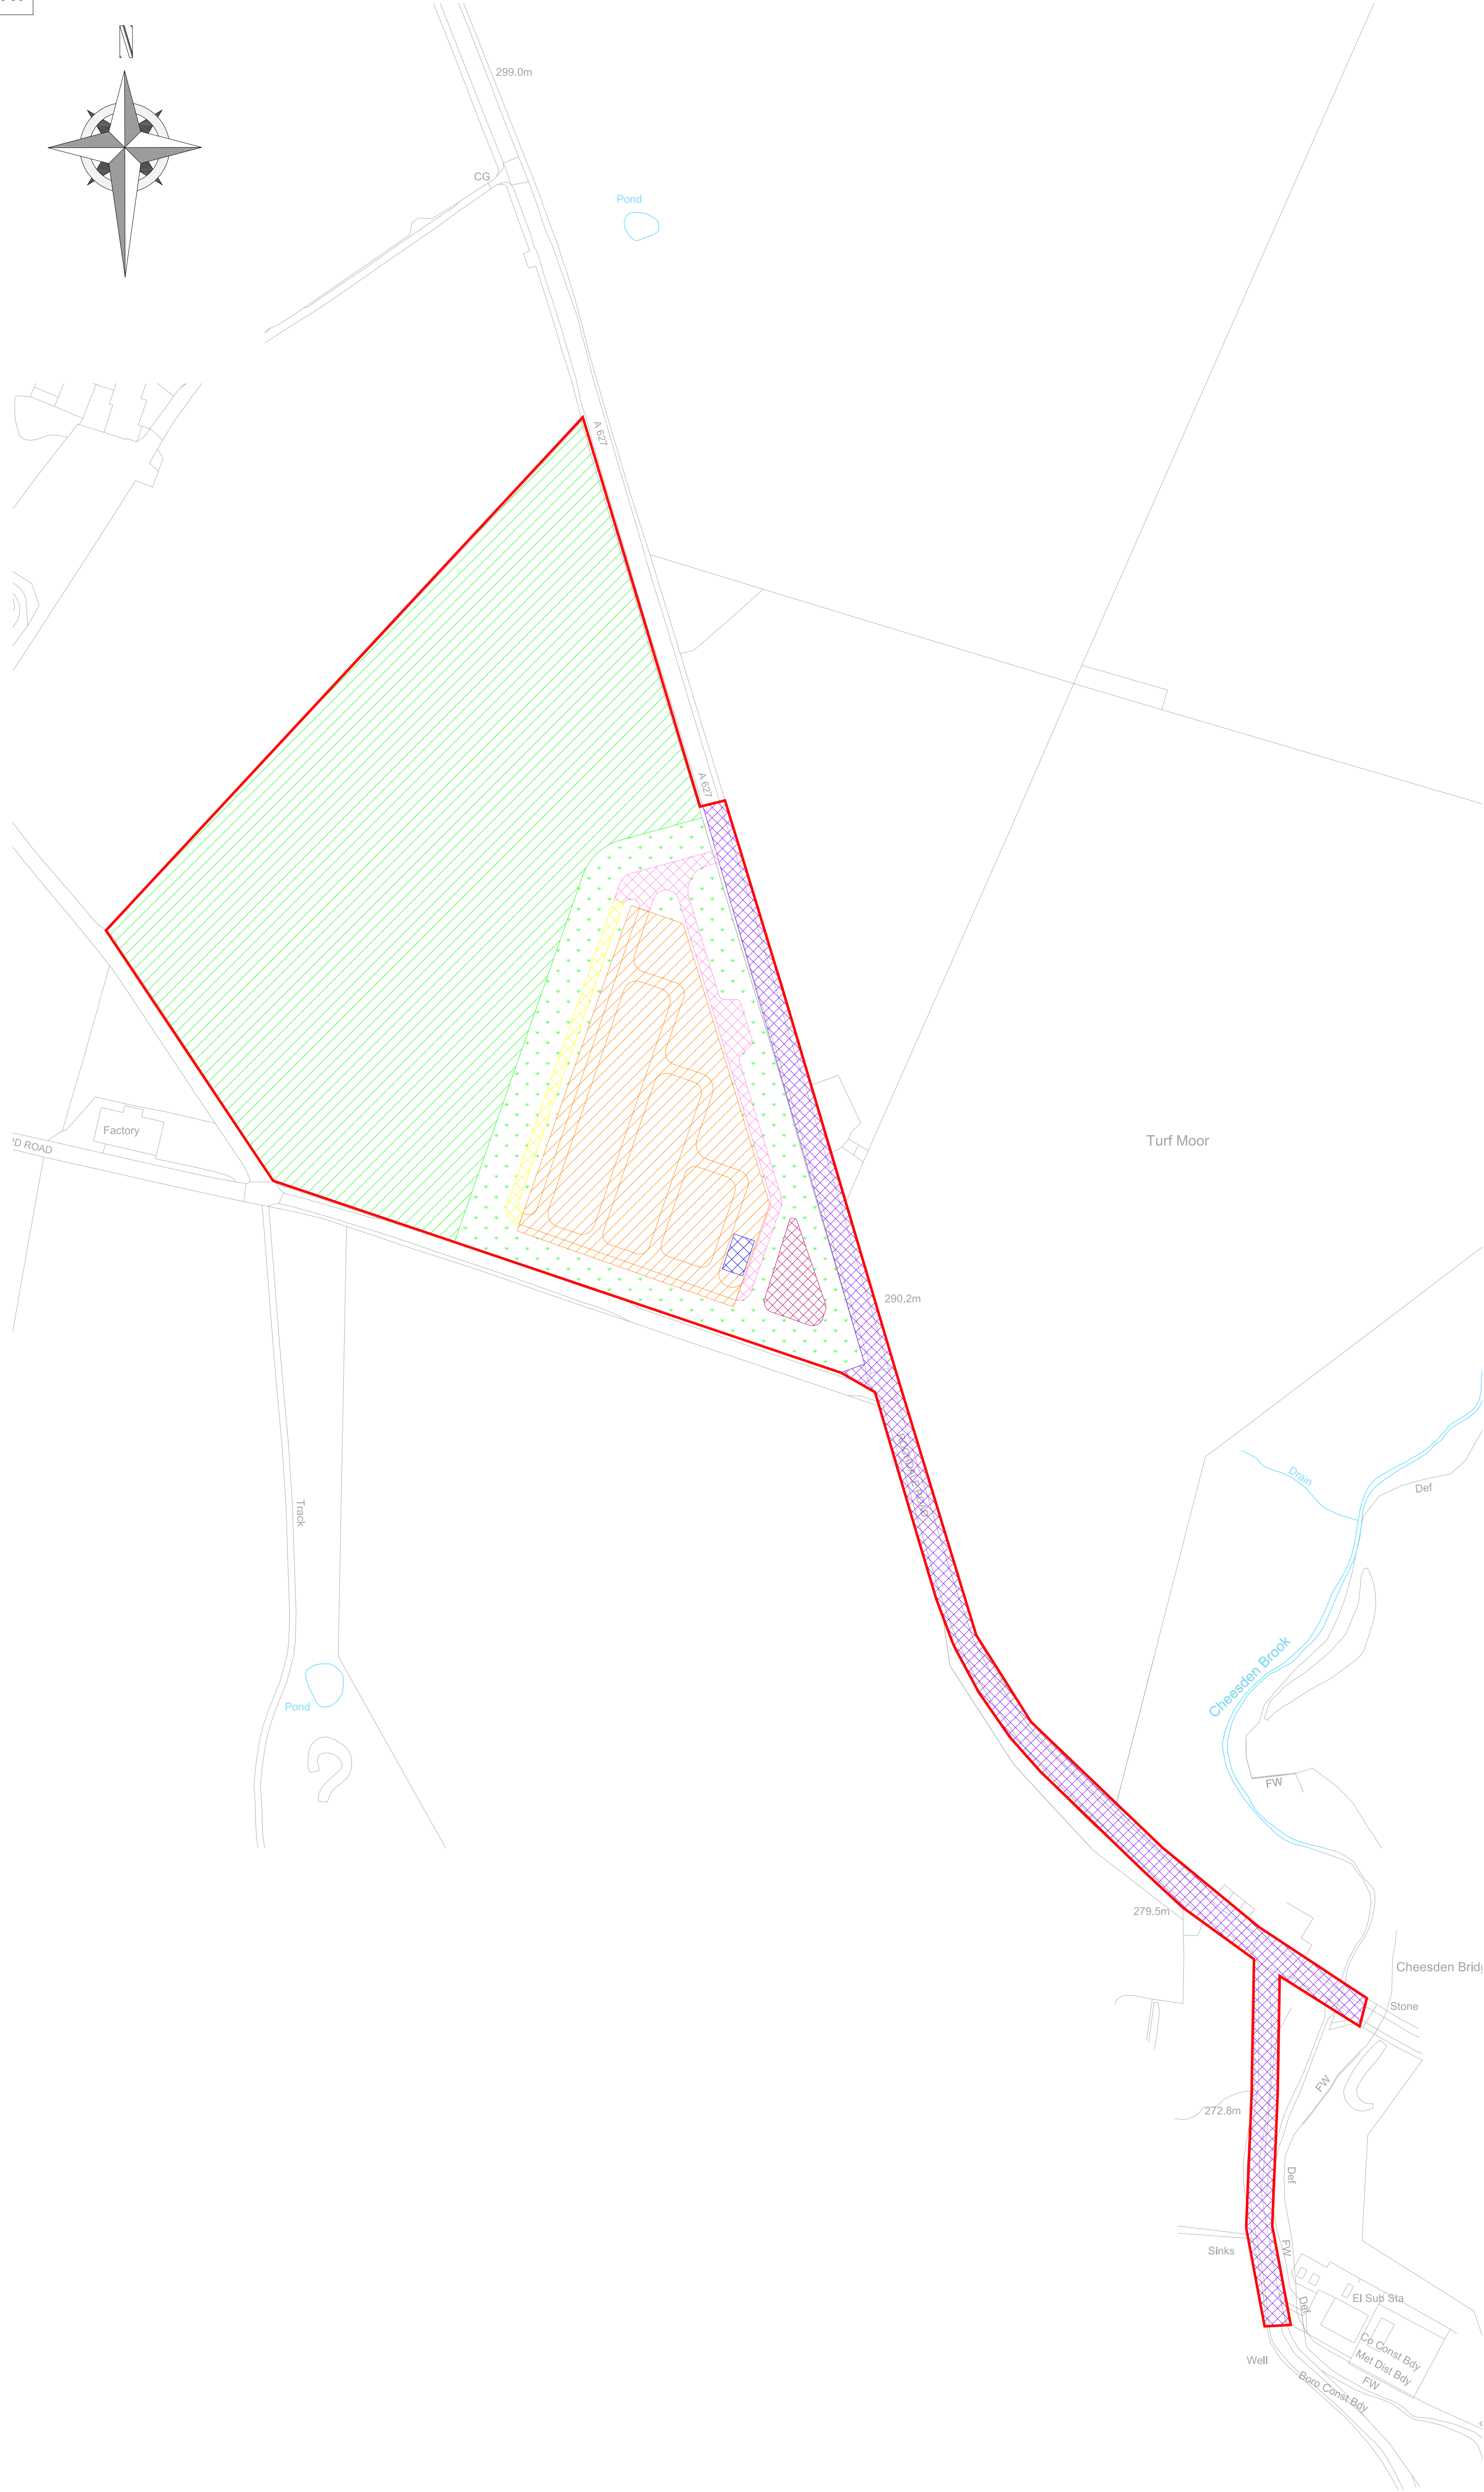

This drawing is the copyright of Cubico Sustainable Investments LTD and must not be reproduced in whole or in part or used in any manner without their written permission.  
Scaled dimensions must not be taken from this drawing. All dimensions are to be confirmed on site prior to commencement of work

| Revisions: |          |                             |       |           |
|------------|----------|-----------------------------|-------|-----------|
| Revision   | Date     | Revision Notes              | Drawn | Inspected |
| 01         | 27.02.25 | First Issue                 | RR    | PR        |
| 02         | 06.03.25 | Height Table Added          | RL    | PR        |
| 03         | 14.03.25 | Proposed Vegetation Amended | OM    | PR        |
|            |          |                             |       |           |
|            |          |                             |       |           |
| LEGEND: |                               |  |
|---------|-------------------------------|--|
|         | PLANNING APPLICATION BOUNDARY |  |
|         | WATER COURSE                  |  |
|         | PROPOSED SITE ACCESS          |  |
|         | EMERGENCY ACCESS ONLY         |  |
|         | SUBSTATION                    |  |
|         | BATTERY SITE                  |  |
|         | GENERAL PURPOSE WILD FLOWERS  |  |
|         | MEADOW GRASS MIXTURE          |  |
|         | ATTENUATION POND              |  |
|         | CABLE ROUTE                   |  |

NOTE:  
1m MAX VARIANCE BETWEEN FINISHED GROUND LEVEL AND EXISTING GROUND LEVEL ON PROPOSED PLATFORMS

| Infrastructure Height AOD |             |
|---------------------------|-------------|
| Infrastructure            | Height (mm) |
| 33kV Substation           | 3300        |
| BESS Unit                 | 3000        |
| BESS Transformer          | 3000        |
| 240,000L Water Tank       | 3100        |
| Spare Parts               | 2600        |
| Switchgear                | 2600        |
| AUX Transformer           | 2300        |
| Perimeter Fence           | 2400        |
| CCTV                      | 4000        |

| DEVELOPMENT ZONE      | AREA (HECTARES) |
|-----------------------|-----------------|
| PROPOSED SITE ACCESS  | 0.05            |
| EMERGENCY ACCESS ONLY | 0.11            |
| BATTERY SITE          | 0.85            |
| SUBSTATION            | 0.01            |
| ATTENUATION POND      | 0.06            |
| PROPOSED VEGETATION   | 4.25            |
| CABLE ROUTE           | 0.72            |
| TOTAL                 | 5.99            |

Status:

**PLANNING**

Project:

**Rossendale BESS**  
Rochdale Road, Turn Village

Client:

**Cubico**  
SUSTAINABLE INVESTMENTS

Cubico Sustainable Investments  
Tel: 020 3805 3900  
www.cubicoinvest.com

Drawn by:

**CADmando**  
2D, 3D CAD & BIM SERVICES

CADmando Design & Drafting Solutions Ltd  
Unit B2, The Courtyard, Severn Drive, Tewkesbury Business Park, GL20 1GD  
Tel: +44 (0) 1684 850019  
Mob: +44 (0) 7814435810

| Drawing Title:                           |                 |                          |
|------------------------------------------|-----------------|--------------------------|
| <b>Rossendale BESS - Parameters Plan</b> |                 |                          |
| Drawn: RR                                | Checked: PR     | First Issued: 25.02.2025 |
| Project Code: CUB001- PP-01              | Drawing Number: |                          |
| Sheet Size: A1                           | Scale: 1:1250   | Revision: 03             |

