




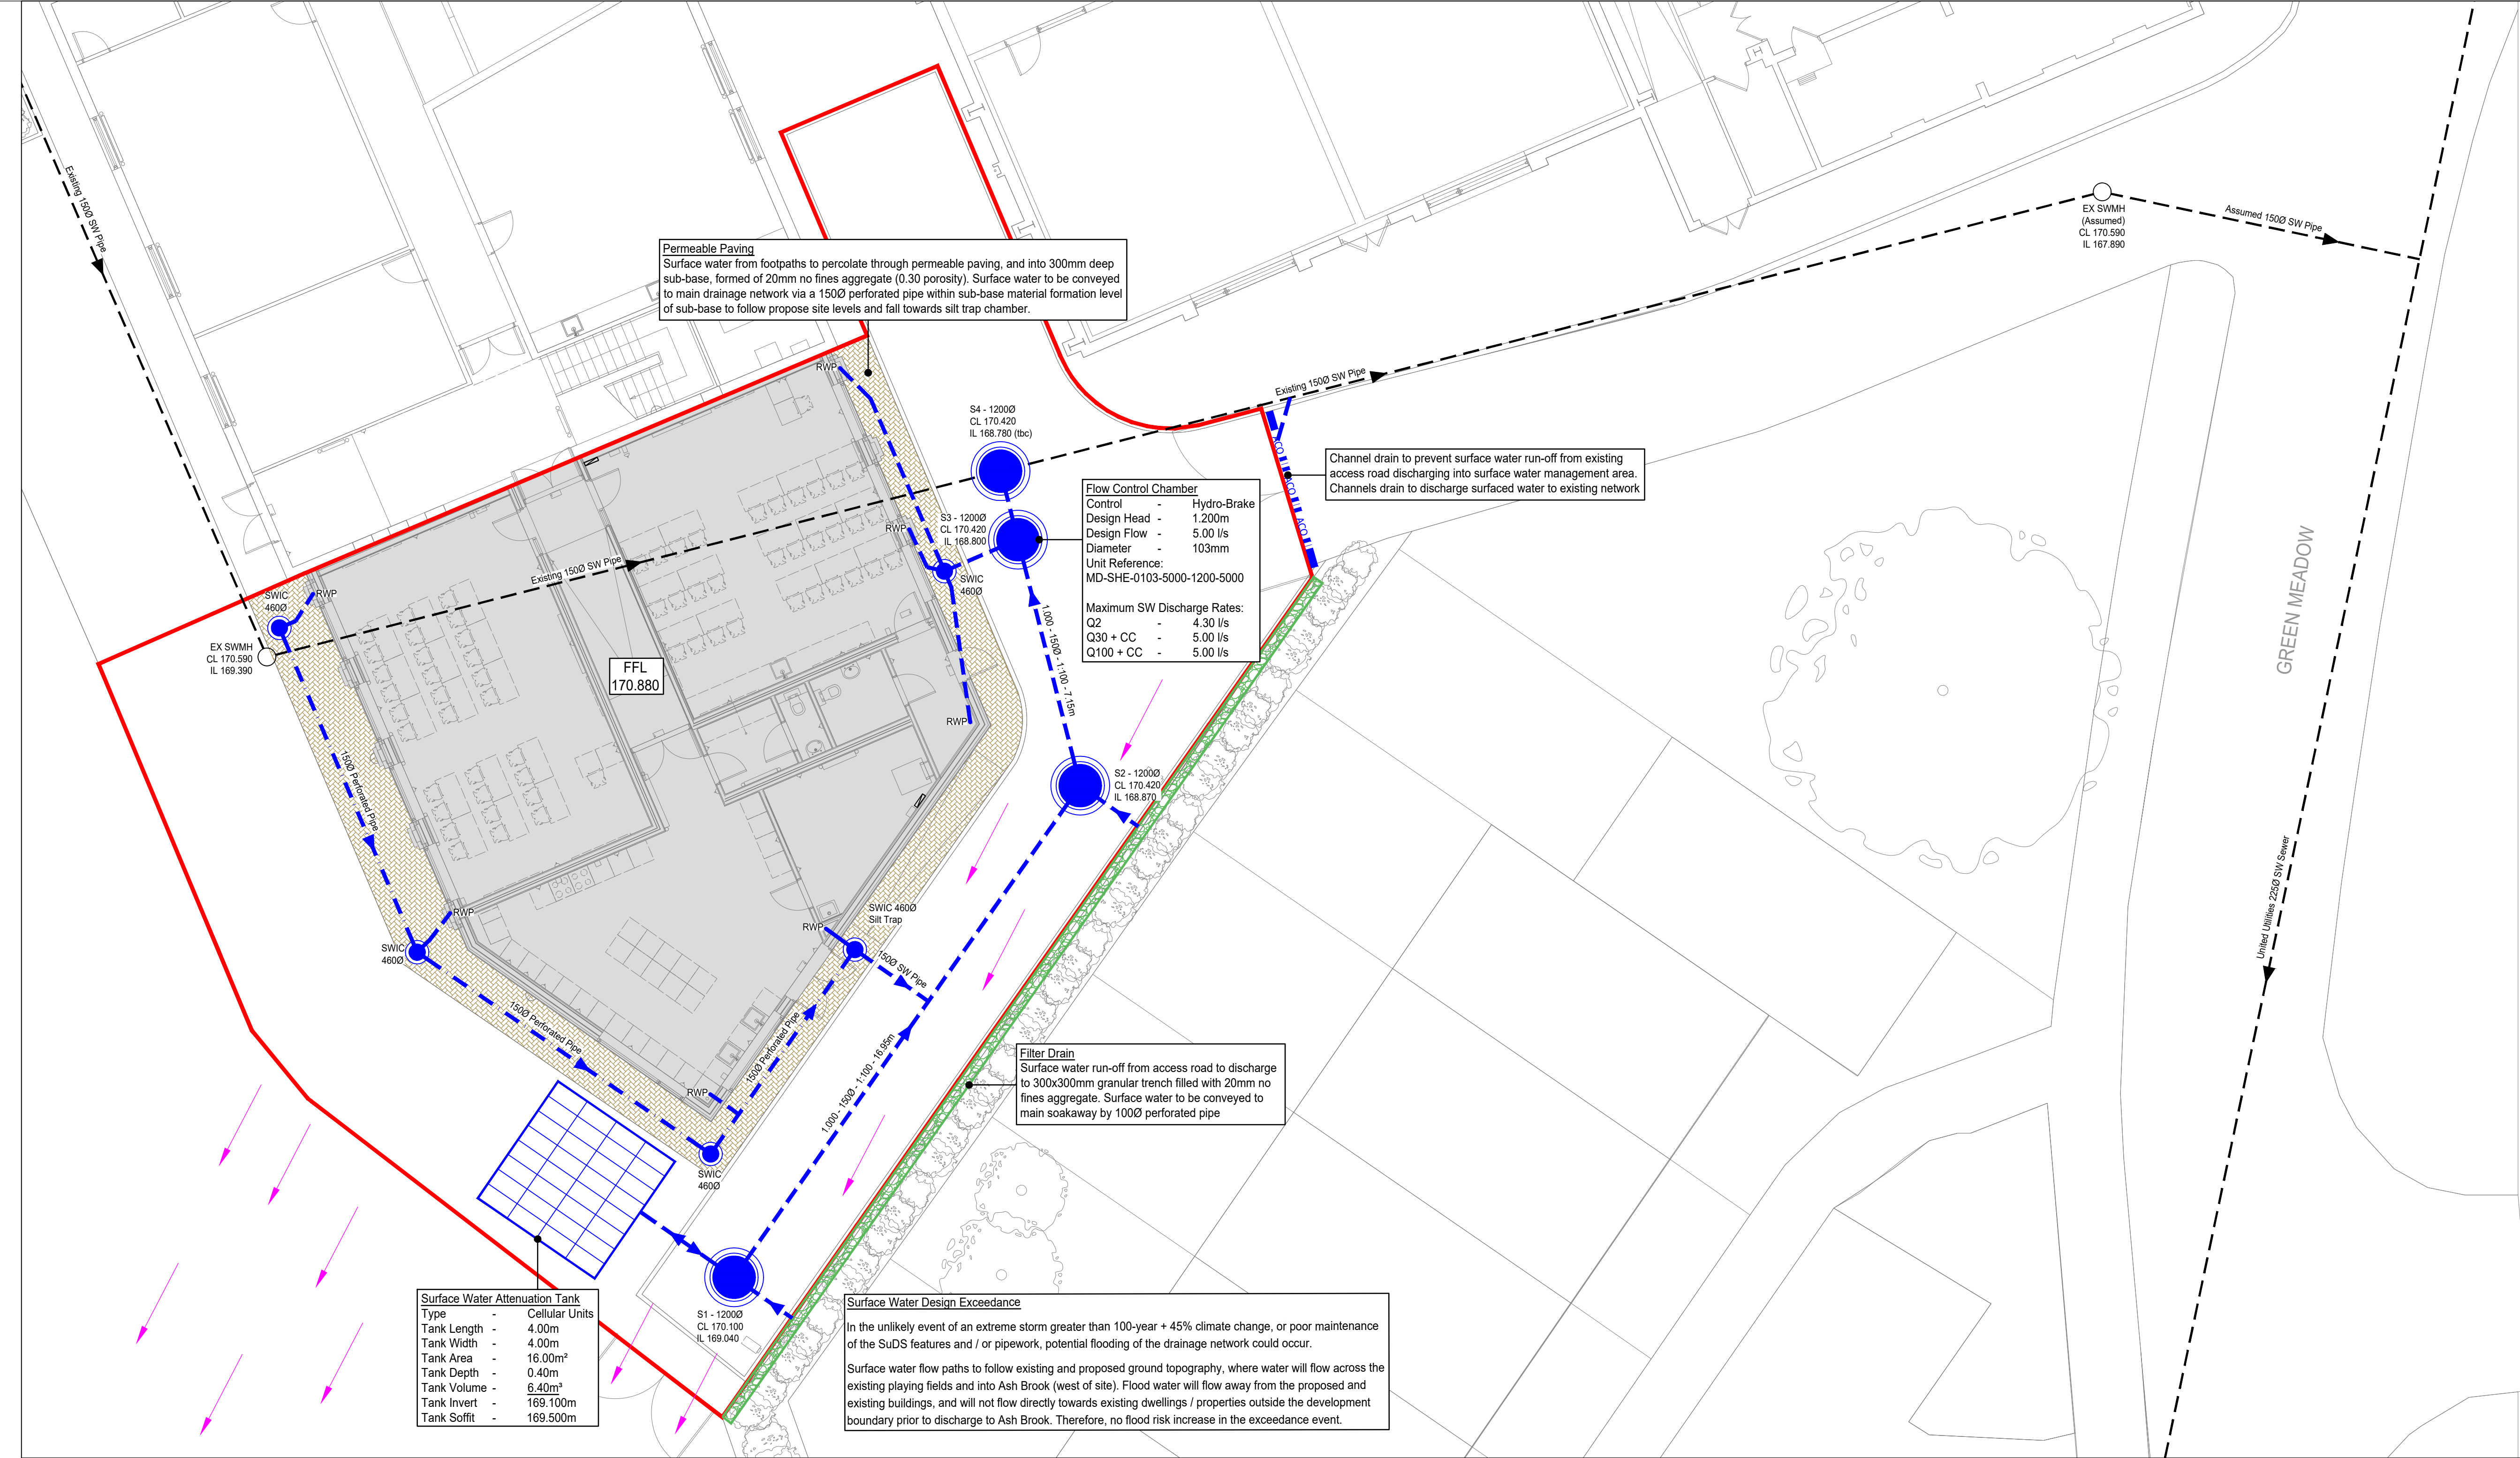


Drainage Key			
	Proposed Surface Water Drainage		
	Proposed Perforated Pipe		
	Existing Surface Water Sewer		
	Filter Drain		
	Permeable Paving		
	Swale / Shallow Pond		
	Exceedance Flow Routes		
	Development Boundary		

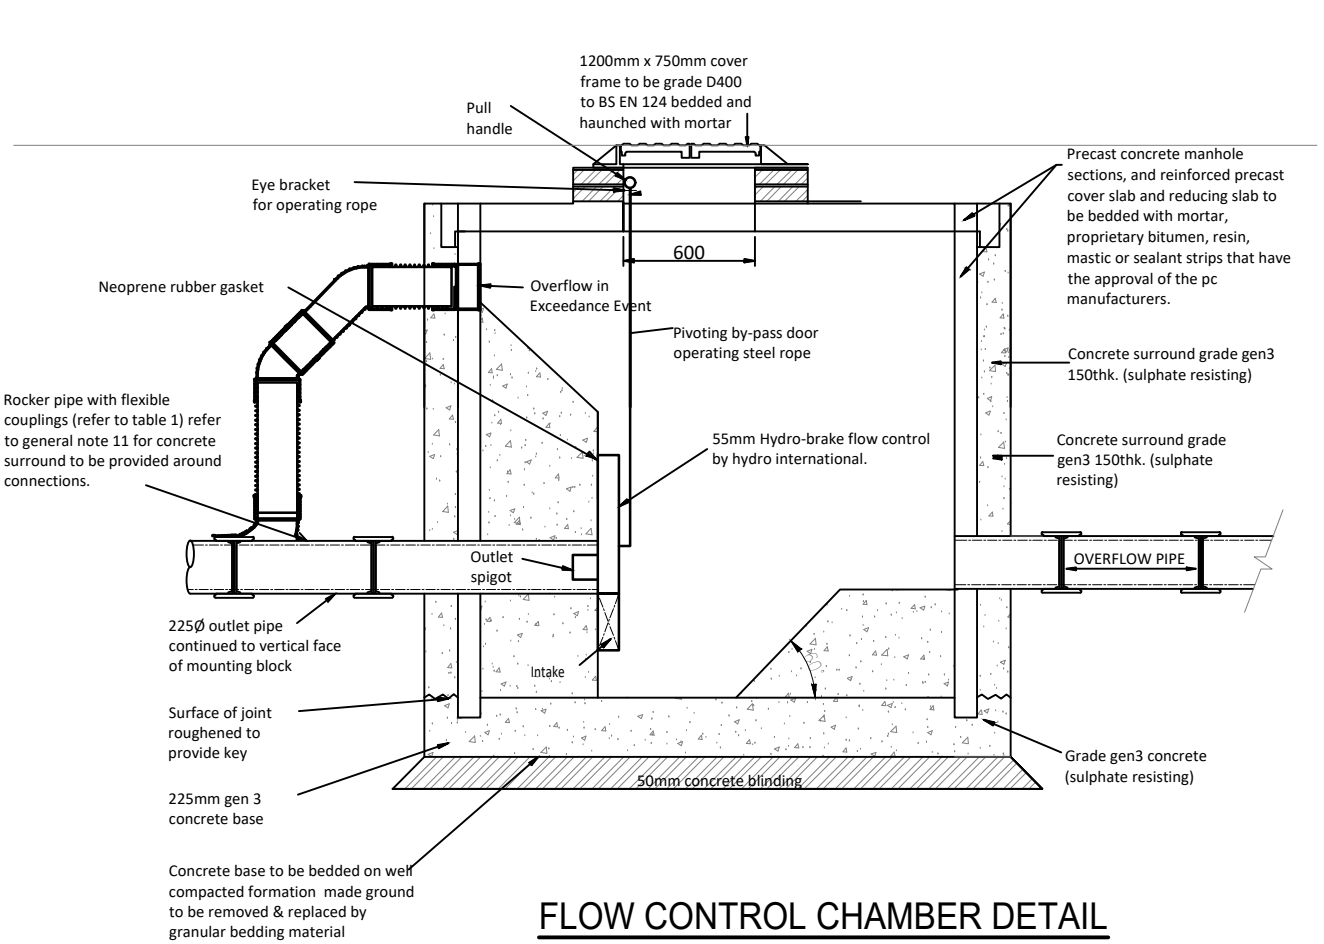

FLOW CONTROL CHAMBER DETAIL

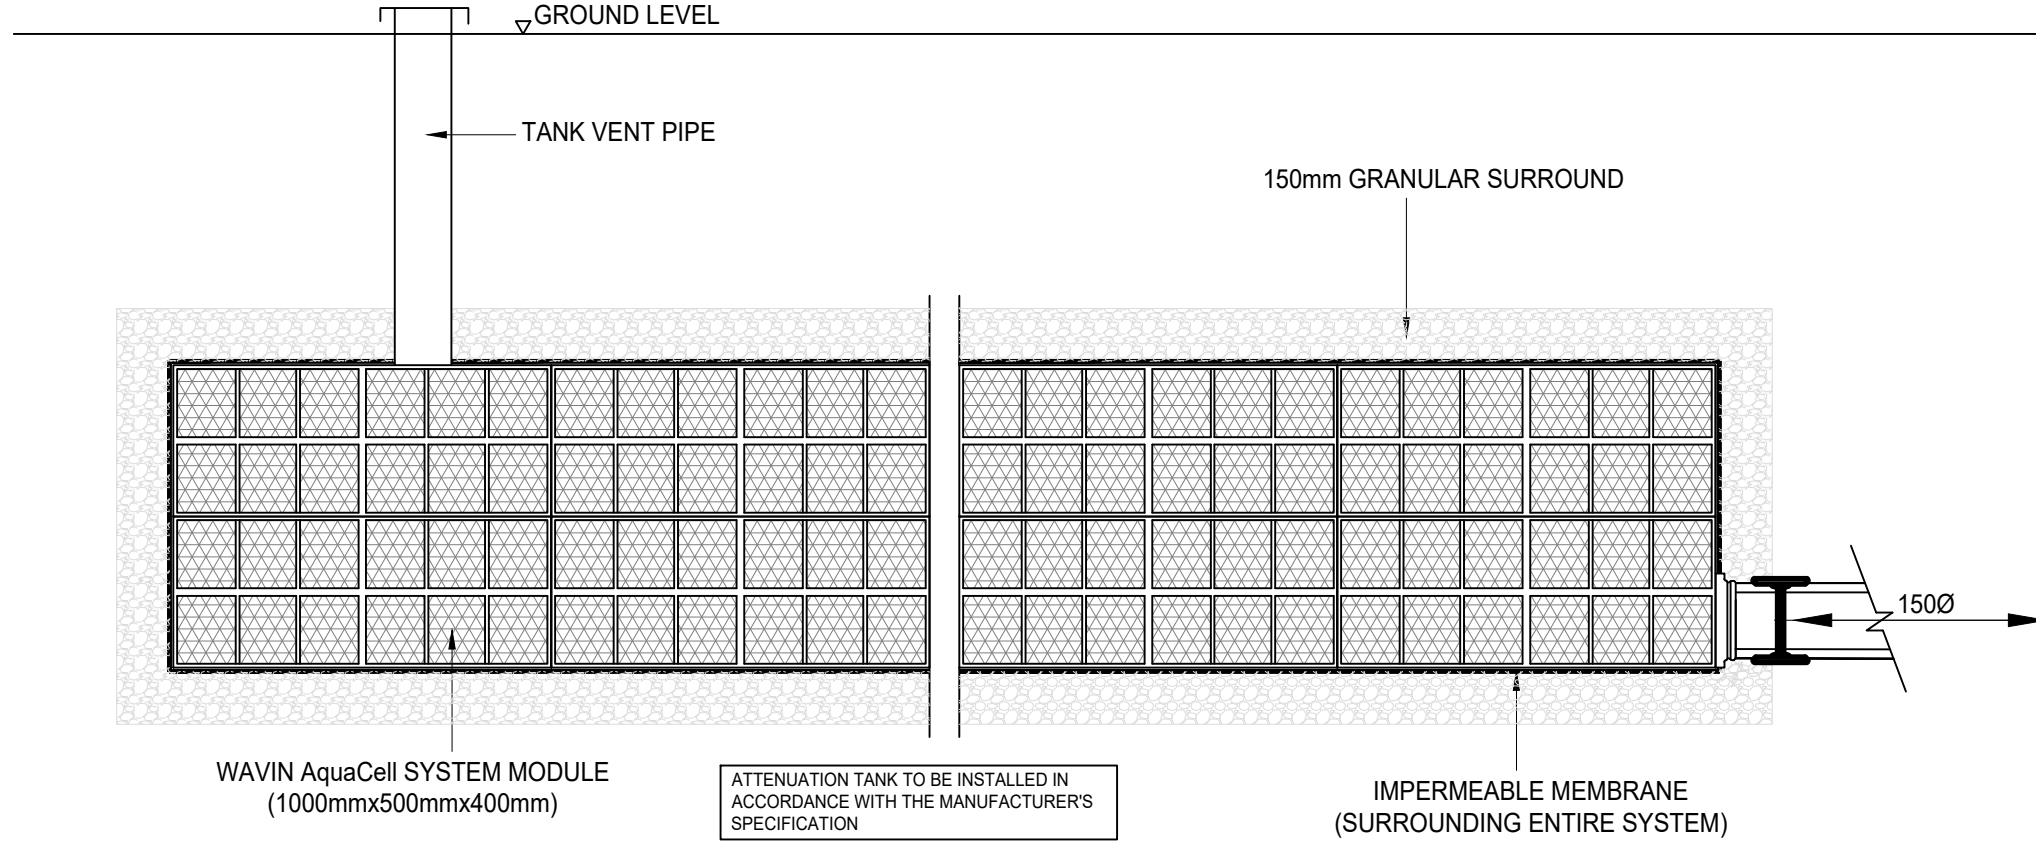

TYPICAL ATTENUATION TANK DETAIL

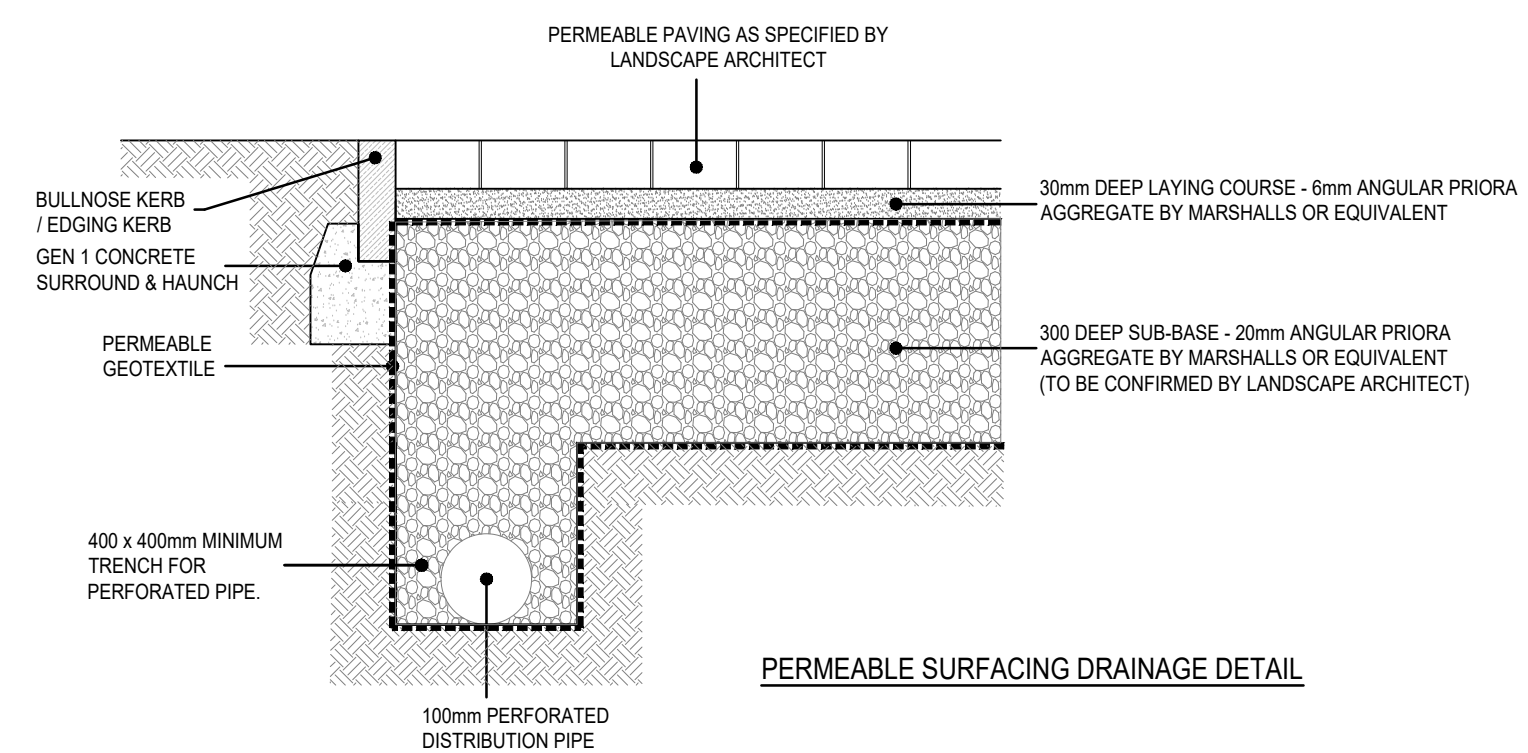

PERMEABLE SURFACING DRAINAGE DETAIL

PLANNING

P2	22.05.23	MDS	ISSUED FOR PLANNING
P1	19.05.23	MDS	ISSUED FOR PLANNING
REV	DATE	INT'L	COMMENT

EXTENSION TO
WARDLE ACADEMY, ROCHDALE

Scale: 1:100 @A1

Drawn by: MDS

Date: MAY '23

Drawing No.: 14570/30

Rev: P2

SURFACE WATER MANAGEMENT LAYOUT

NORTHERN STRUCTURAL
SERVICES

1, Prestbury Road
Macclesfield
Cheshire SK10 1AU
Tel: 01625 425243 Fax: 01625 429714
www.northernstructuralservices.co.uk