



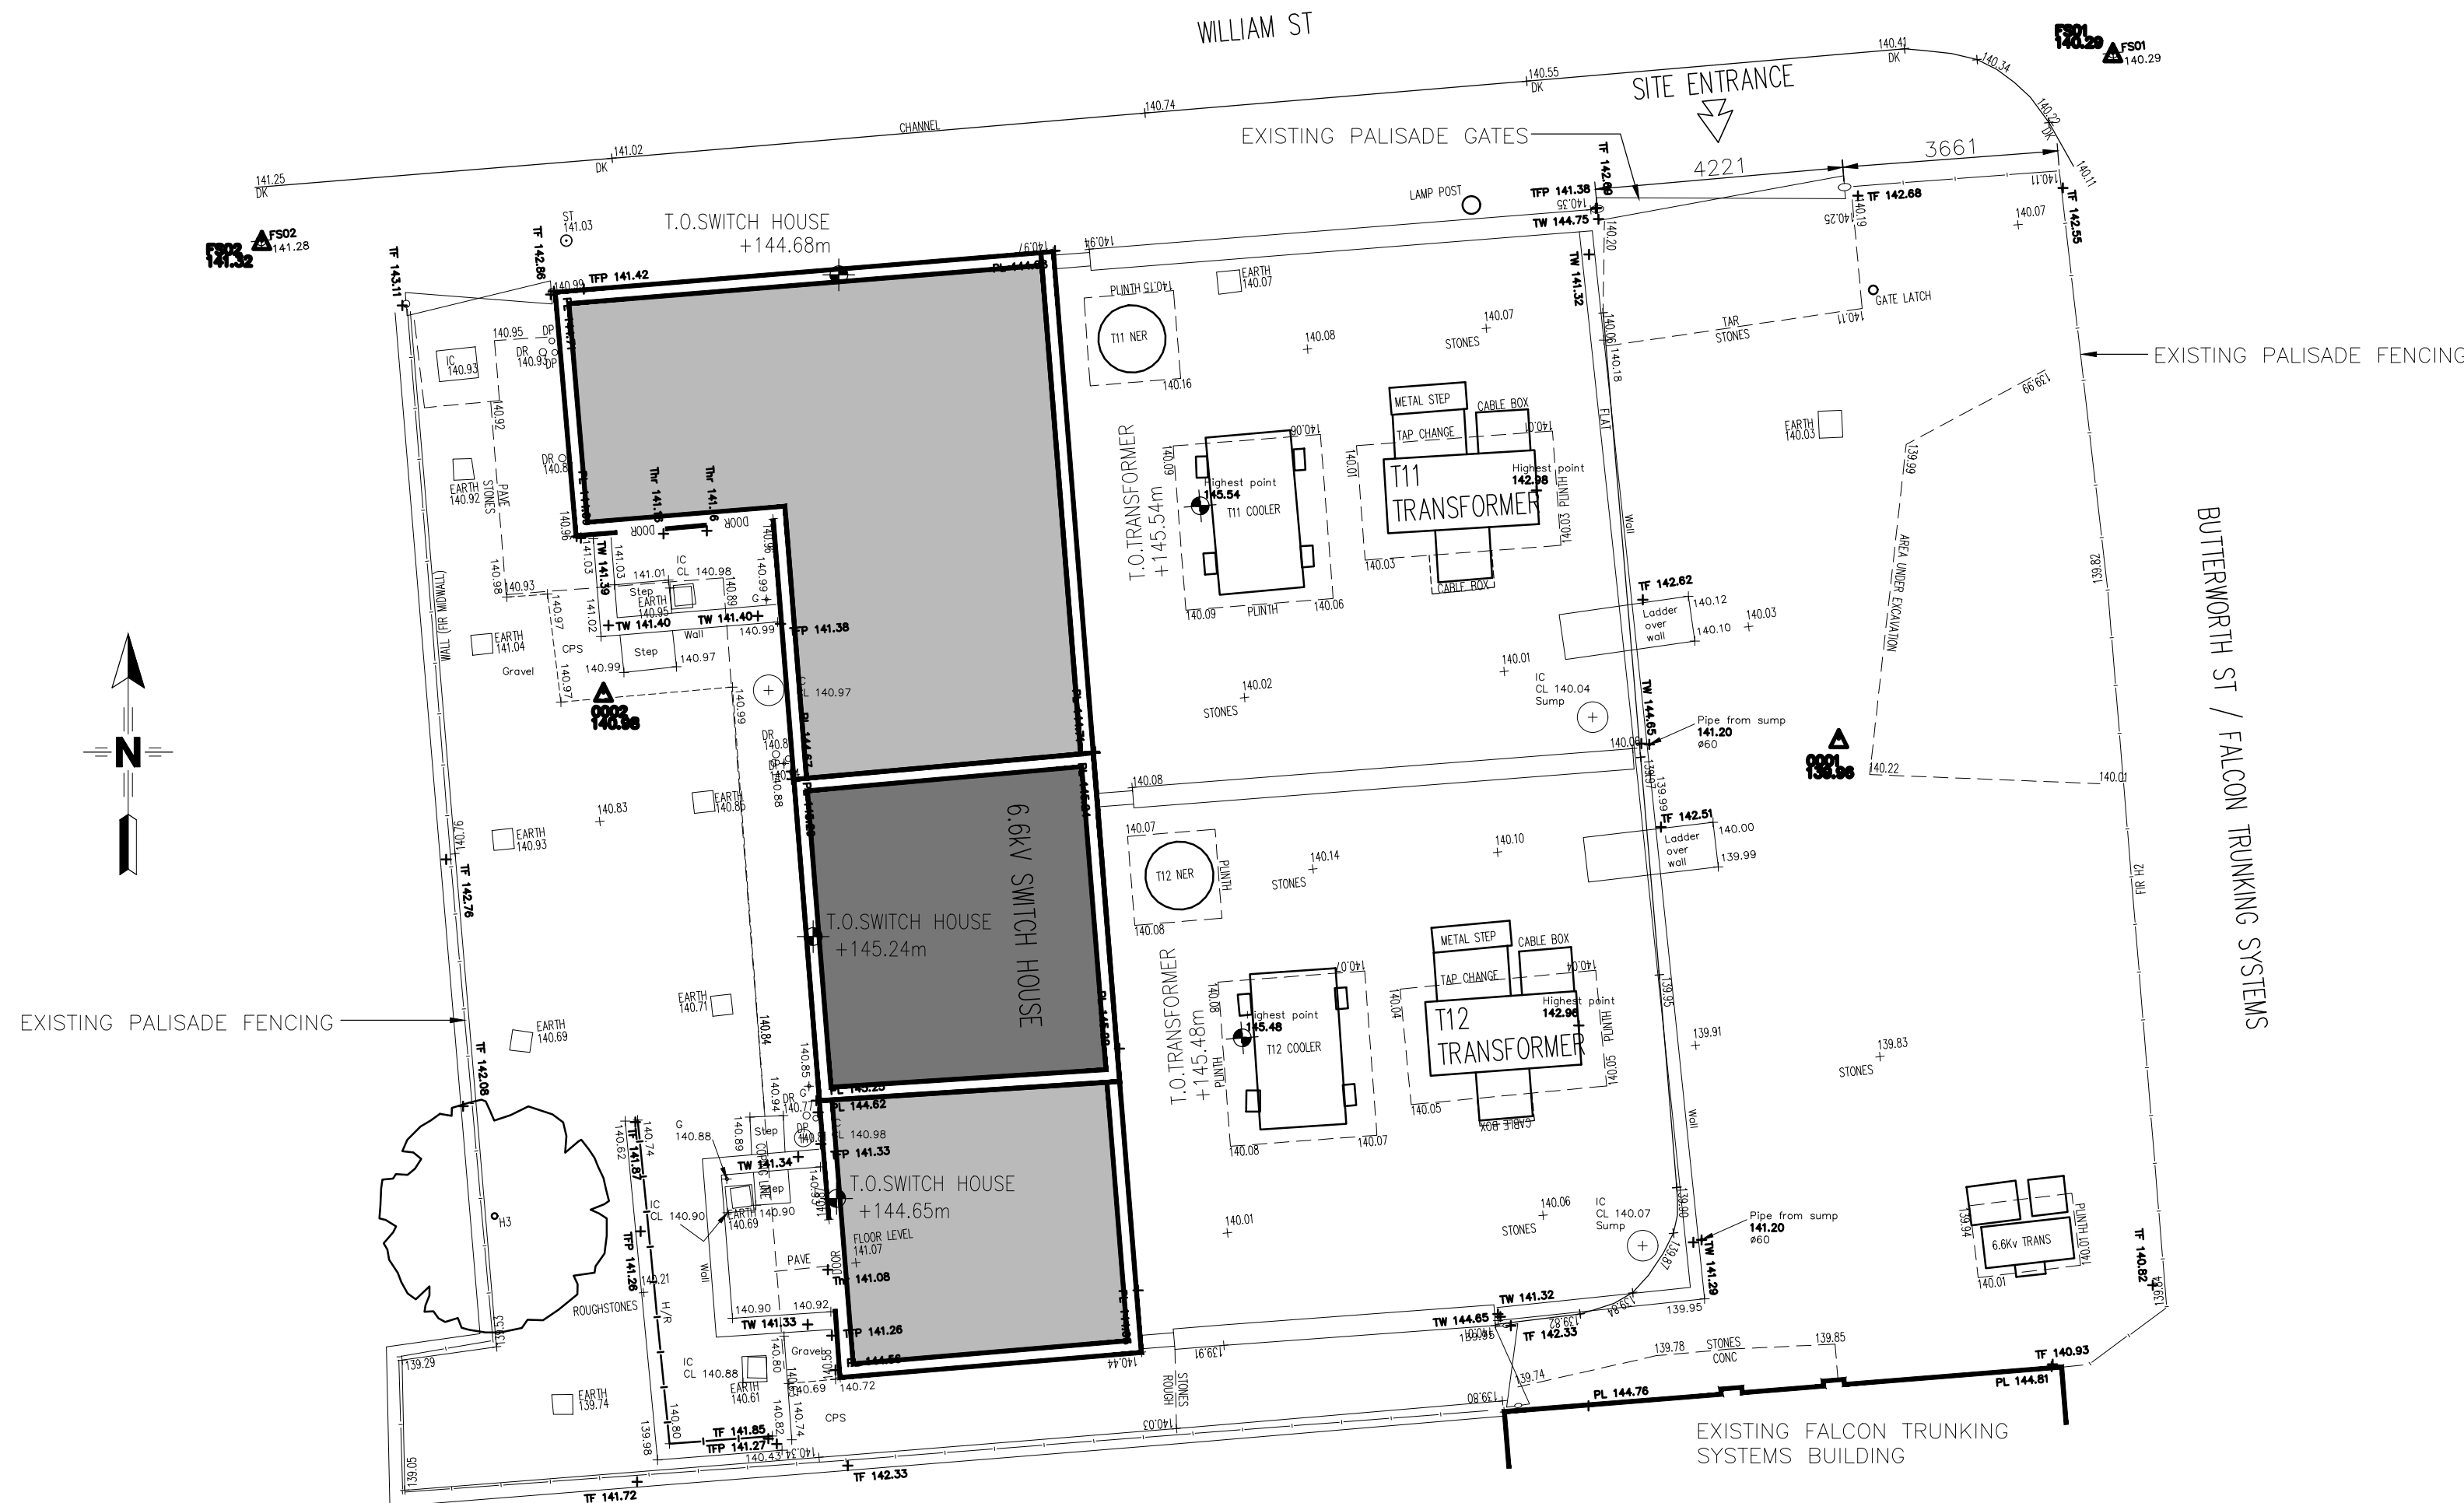


EXISTING SITE LAYOUT

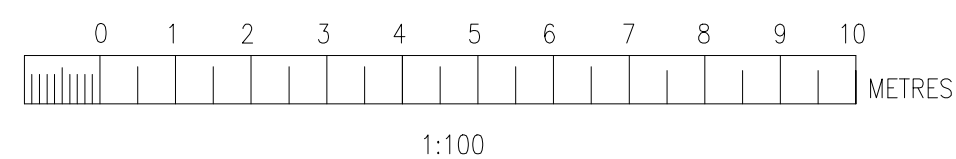

SITE LOCATION PLAN

COORDINATES: 53.641474, -2.103813
WILLIAM ST, LITTLEBOROUGH
(1:1250)

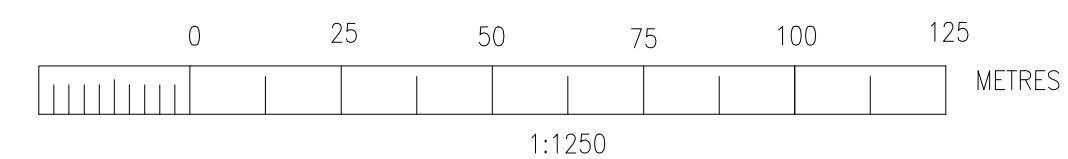

REV 004

FENCING NOTES ADDED.
RE-ISSUED FOR PERMITTED DEVELOPMENT

THIS DRAWING AND ANY INFORMATION OR DESCRIPTIVE MATTER SET OUT HEREON ARE THE CONFIDENTIAL AND COPYRIGHT PROPERTY OF ELECTRICITY NORTH WEST LIMITED AND MUST NOT BE DISCLOSED, LOANED, COPIED OR USED FOR ANY PURPOSE WITHOUT WRITTEN PERMISSION. NOT TO BE SCALED. UNLESS OTHERWISE STATED DIMENSIONS ARE IN MILLIMETRES.				
REV	AMENDMENTS	DRAWN	APP.	DATE
001	ISSUED FOR PERMITTED DEVELOPMENT	DH	JAB	14/02/23
002	ISSUED FOR PERMITTED DEVELOPMENT	DH	JAB	22/06/23
003	ISSUED FOR PERMITTED DEVELOPMENT	DH	JAB	13/07/23
004	ISSUED FOR PERMITTED DEVELOPMENT	DH	JAB	24/10/23

		ELECTRICITY NORTH WEST FREDERICK ROAD SALFORD M6 6QH	
LITTLEBOROUGH PRIMARY SUBSTATION T11, T12 Tx & 6.6kV SWGR REPLACEMENT			
EXISTING SITE LAYOUT			
SCALE	AS SHOWN @ A1	SITE NAME	LITTLEBOROUGH PRIMARY SUBSTATION
DRAWN	D. HADWIN	PROJECT	T11, T12 Tx & 6.6kV SWGR REPLACEMENT
APPROVED	JAB	P.F.R. NO.	304884 DWG STATUS RELEASED
DATE	NOV 2022	DRAWING NUMBER	REVISION
SHEET SIZE	A1	304884-00091	004
OLD DWG NO.			