
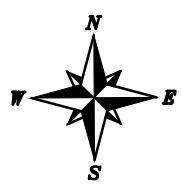


Z:\projects\3334 Castleton, Cora Railway Sidings\CAD\Drawings\3334-F04 REV G.dwg

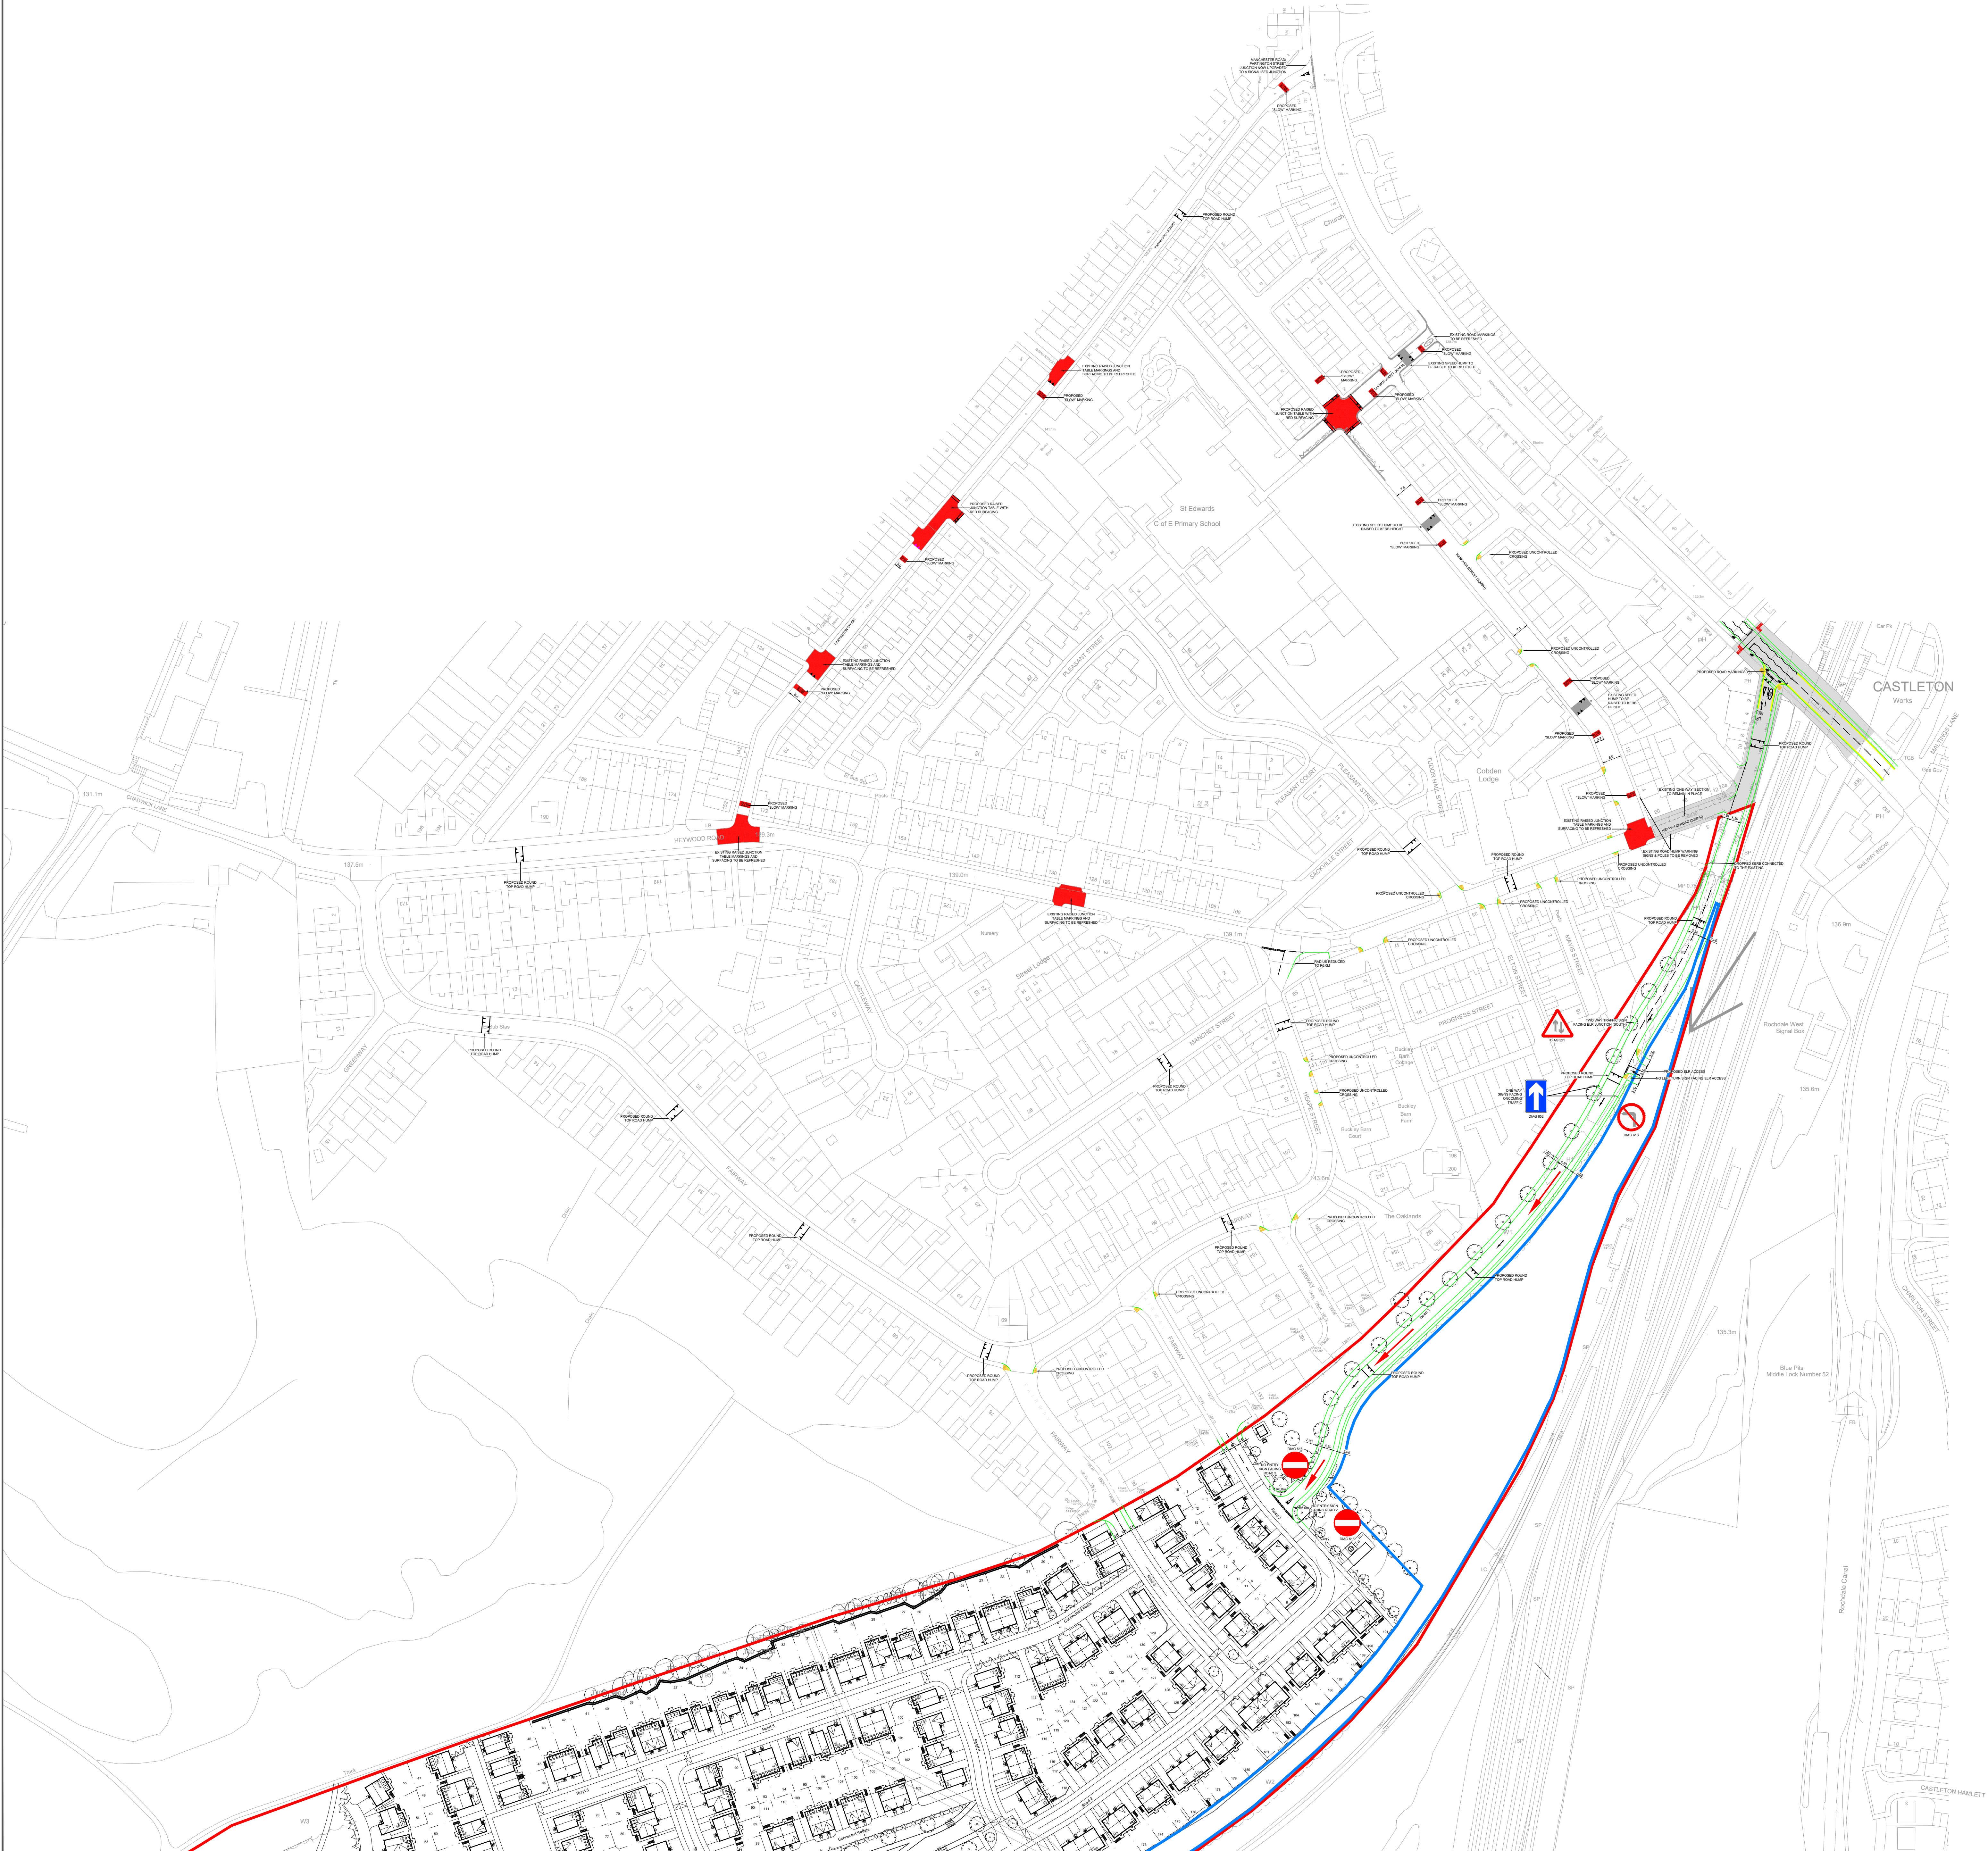


NOTES

THIS IS NOT A CONSTRUCTION DRAWING AND IS FOR INDICATIVE PURPOSES ONLY.
THE DRAWING WILL BE SUBJECT TO CHANGE FOLLOWING LOCAL AUTHORITY REVIEW
AND CONFIRMATION OF PUBLIC HIGHWAY AND THIRD PARTY LAND BOUNDARIES.

- INDICATIVE SITE BOUNDARY
- DENOTES NEW KERBS
- EXISTING ADOPTED HIGHWAY

LOCAL AUTHORITY: ROCKDALE BOROUGH COUNCIL
TOTAL AREA OF SITE: 10.9ha

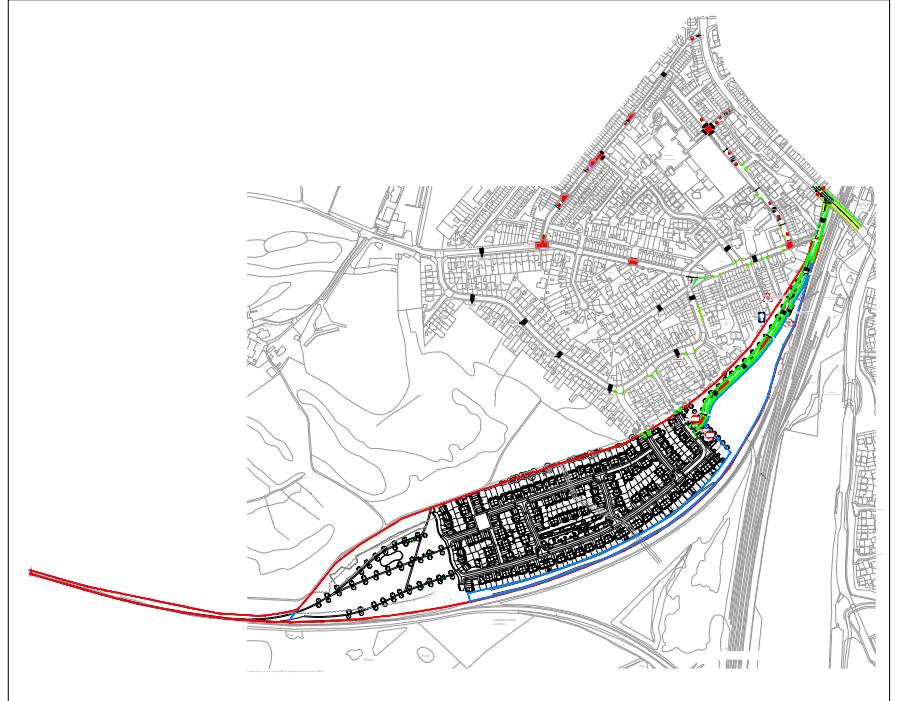

SITE LAYOUT NTS

REV	DESCRIPTION	SL	JC	DATE
1	UPDATED TO RECEIVED COMMENTS	SL	JC	AUG 2024
2	UPDATED TO RECEIVED COMMENTS	SL	JC	JUL 2024
3	UPDATED TO RECEIVED COMMENTS	SL	JC	MAY 2024
4	ADDITIONAL TRAFFIC CALMING SLOTTING	SL	JC	FEB 2024
5	UPDATED TO LA COMMENTS	SL	JC	DEC 2023
6	UPDATED IN LINE WITH LATEST REV OF F03	SL	JC	DEC 2023

REV	DETAILS	DRAWN	CHECKED	DATE
-----	---------	-------	---------	------

CLIENT: KELLEN HOMES

PROJECT: CASLETON RAILWAY SERVICES

DRAWING TITLE: PROPOSED TRAFFIC CALMING ARRANGEMENT

SCALES: 1:1000 @ A0

DRAWN: SL CHECKED: JC DATE: DEC 2023

Eddisons
340 Deansgate
Manchester
M3 4LY
Email: info@eddisons.co.uk
Tel: 0161 837 7360
Web: www.eddisons.com/services/transport-planning

DRAWING NUMBER: 3334-F04 REVISION: G

Eddisons