


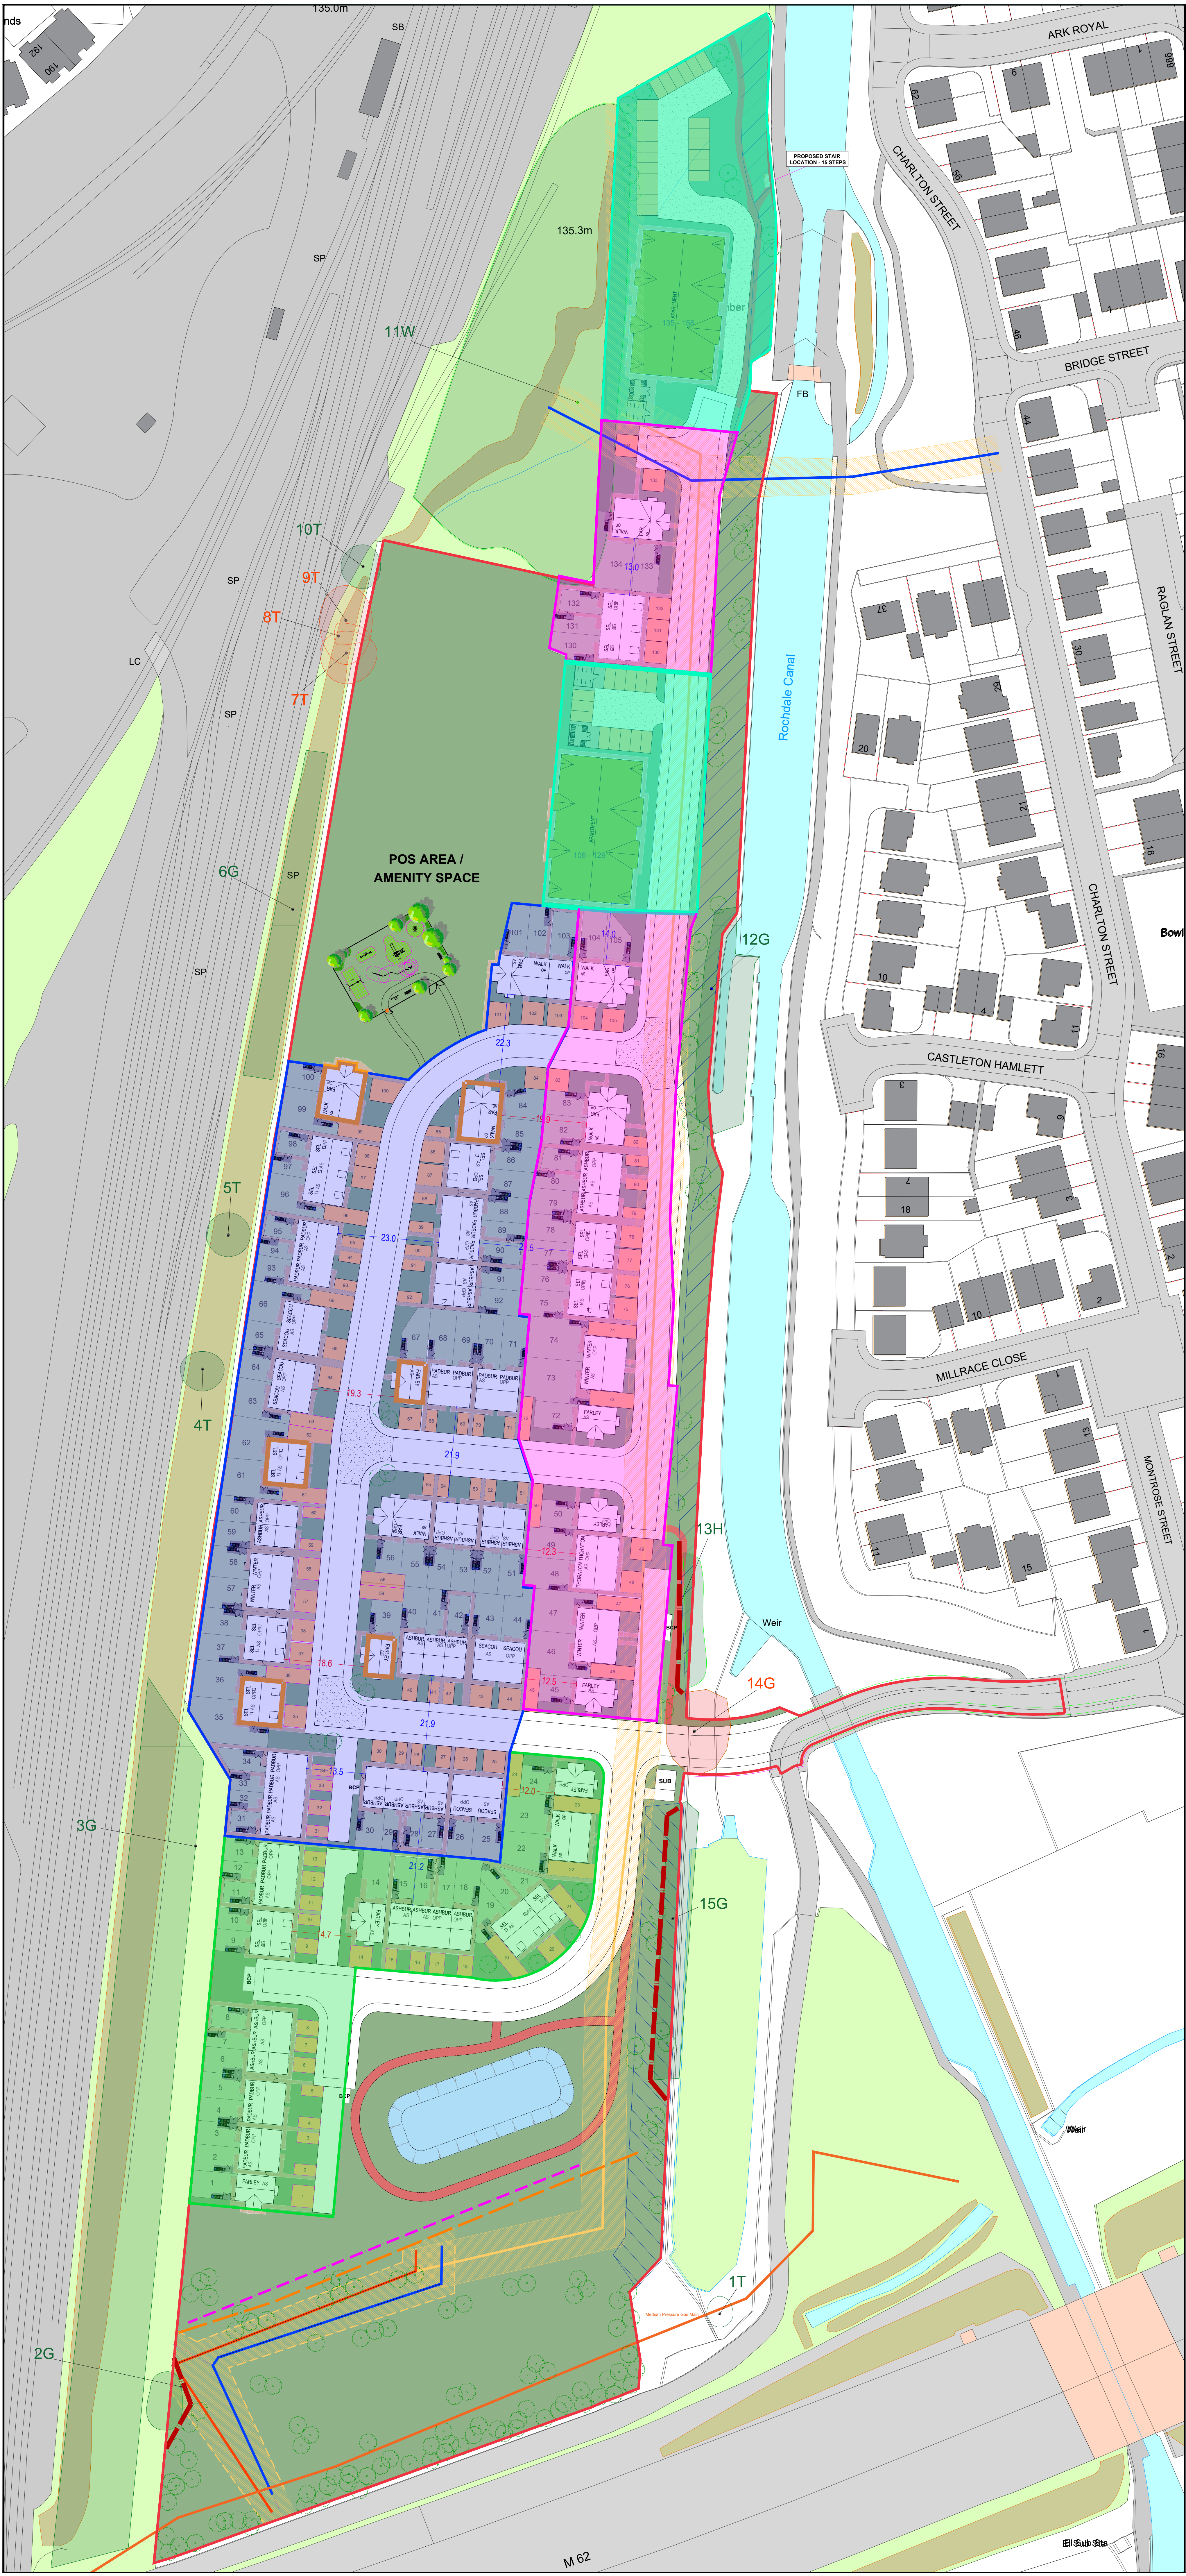


KEY




Canal Frontage

- Black windows
- Black door

 


Green Fringe

- Rural style white windows
- Sage Green door

 


Core

- White windows
- Black door

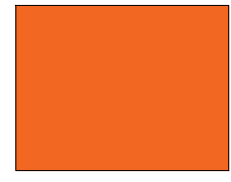

Feature Plots

- White windows
- Stone colour door
- Recessed brick detailing

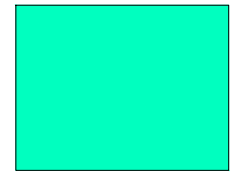

Apartments

- Black windows with decorative grills - some arched
- Black Door
- Smooth Brick/ Artstone Detailing and Banding

C	17.03.25	LS	APARTMENTS TO BE SAME DESIGN
B	10.03.25	LS	UPDATED WITH LATEST LAYOUT
P2	16.10.24	IG	PLOTS 120-121 MADE FEATURE PLOTS PLOTS 191-135 AND 128 CHANGED TO CANAL FRONTAGE

REV	DATE	DRAWN	DESCRIPTION	ARCH CHECK	ENG CHECK
-----	------	-------	-------------	---------------	--------------

TITLE					
CHARACTER AREA LAYOUT					



M.C.I. Developments Ltd.
15 Beecham Court,
Smithy Brook Road,
Wigan, WN3 6PR
Tel: 08448871467
Fax: 08448871468
web: www.mcidevelopments.com
email: admin@mcidevelopments.com

A KEEPMOAT HOMES COMPANY

PROJECT					
TRUB FARM, ROCHDALE					

DRN BY	IG	SCALE	JOB REF	DRAWING NUMBER	REV
DATE	02.07.24	1:500 @ A0	000	MCI-100-DR-A-530	C