


Notes: Do not scale from this drawing. This drawing is to be read in conjunction with all relevant design team specifications and drawings.
All dimensions are to be checked on site prior to commencement of work any variations to be notified to the Project Architect.
All components and materials are to be stored, protected, handled and installed in accordance with the manufacturer's recommendations.
© Harry Walters & Livesey Ltd

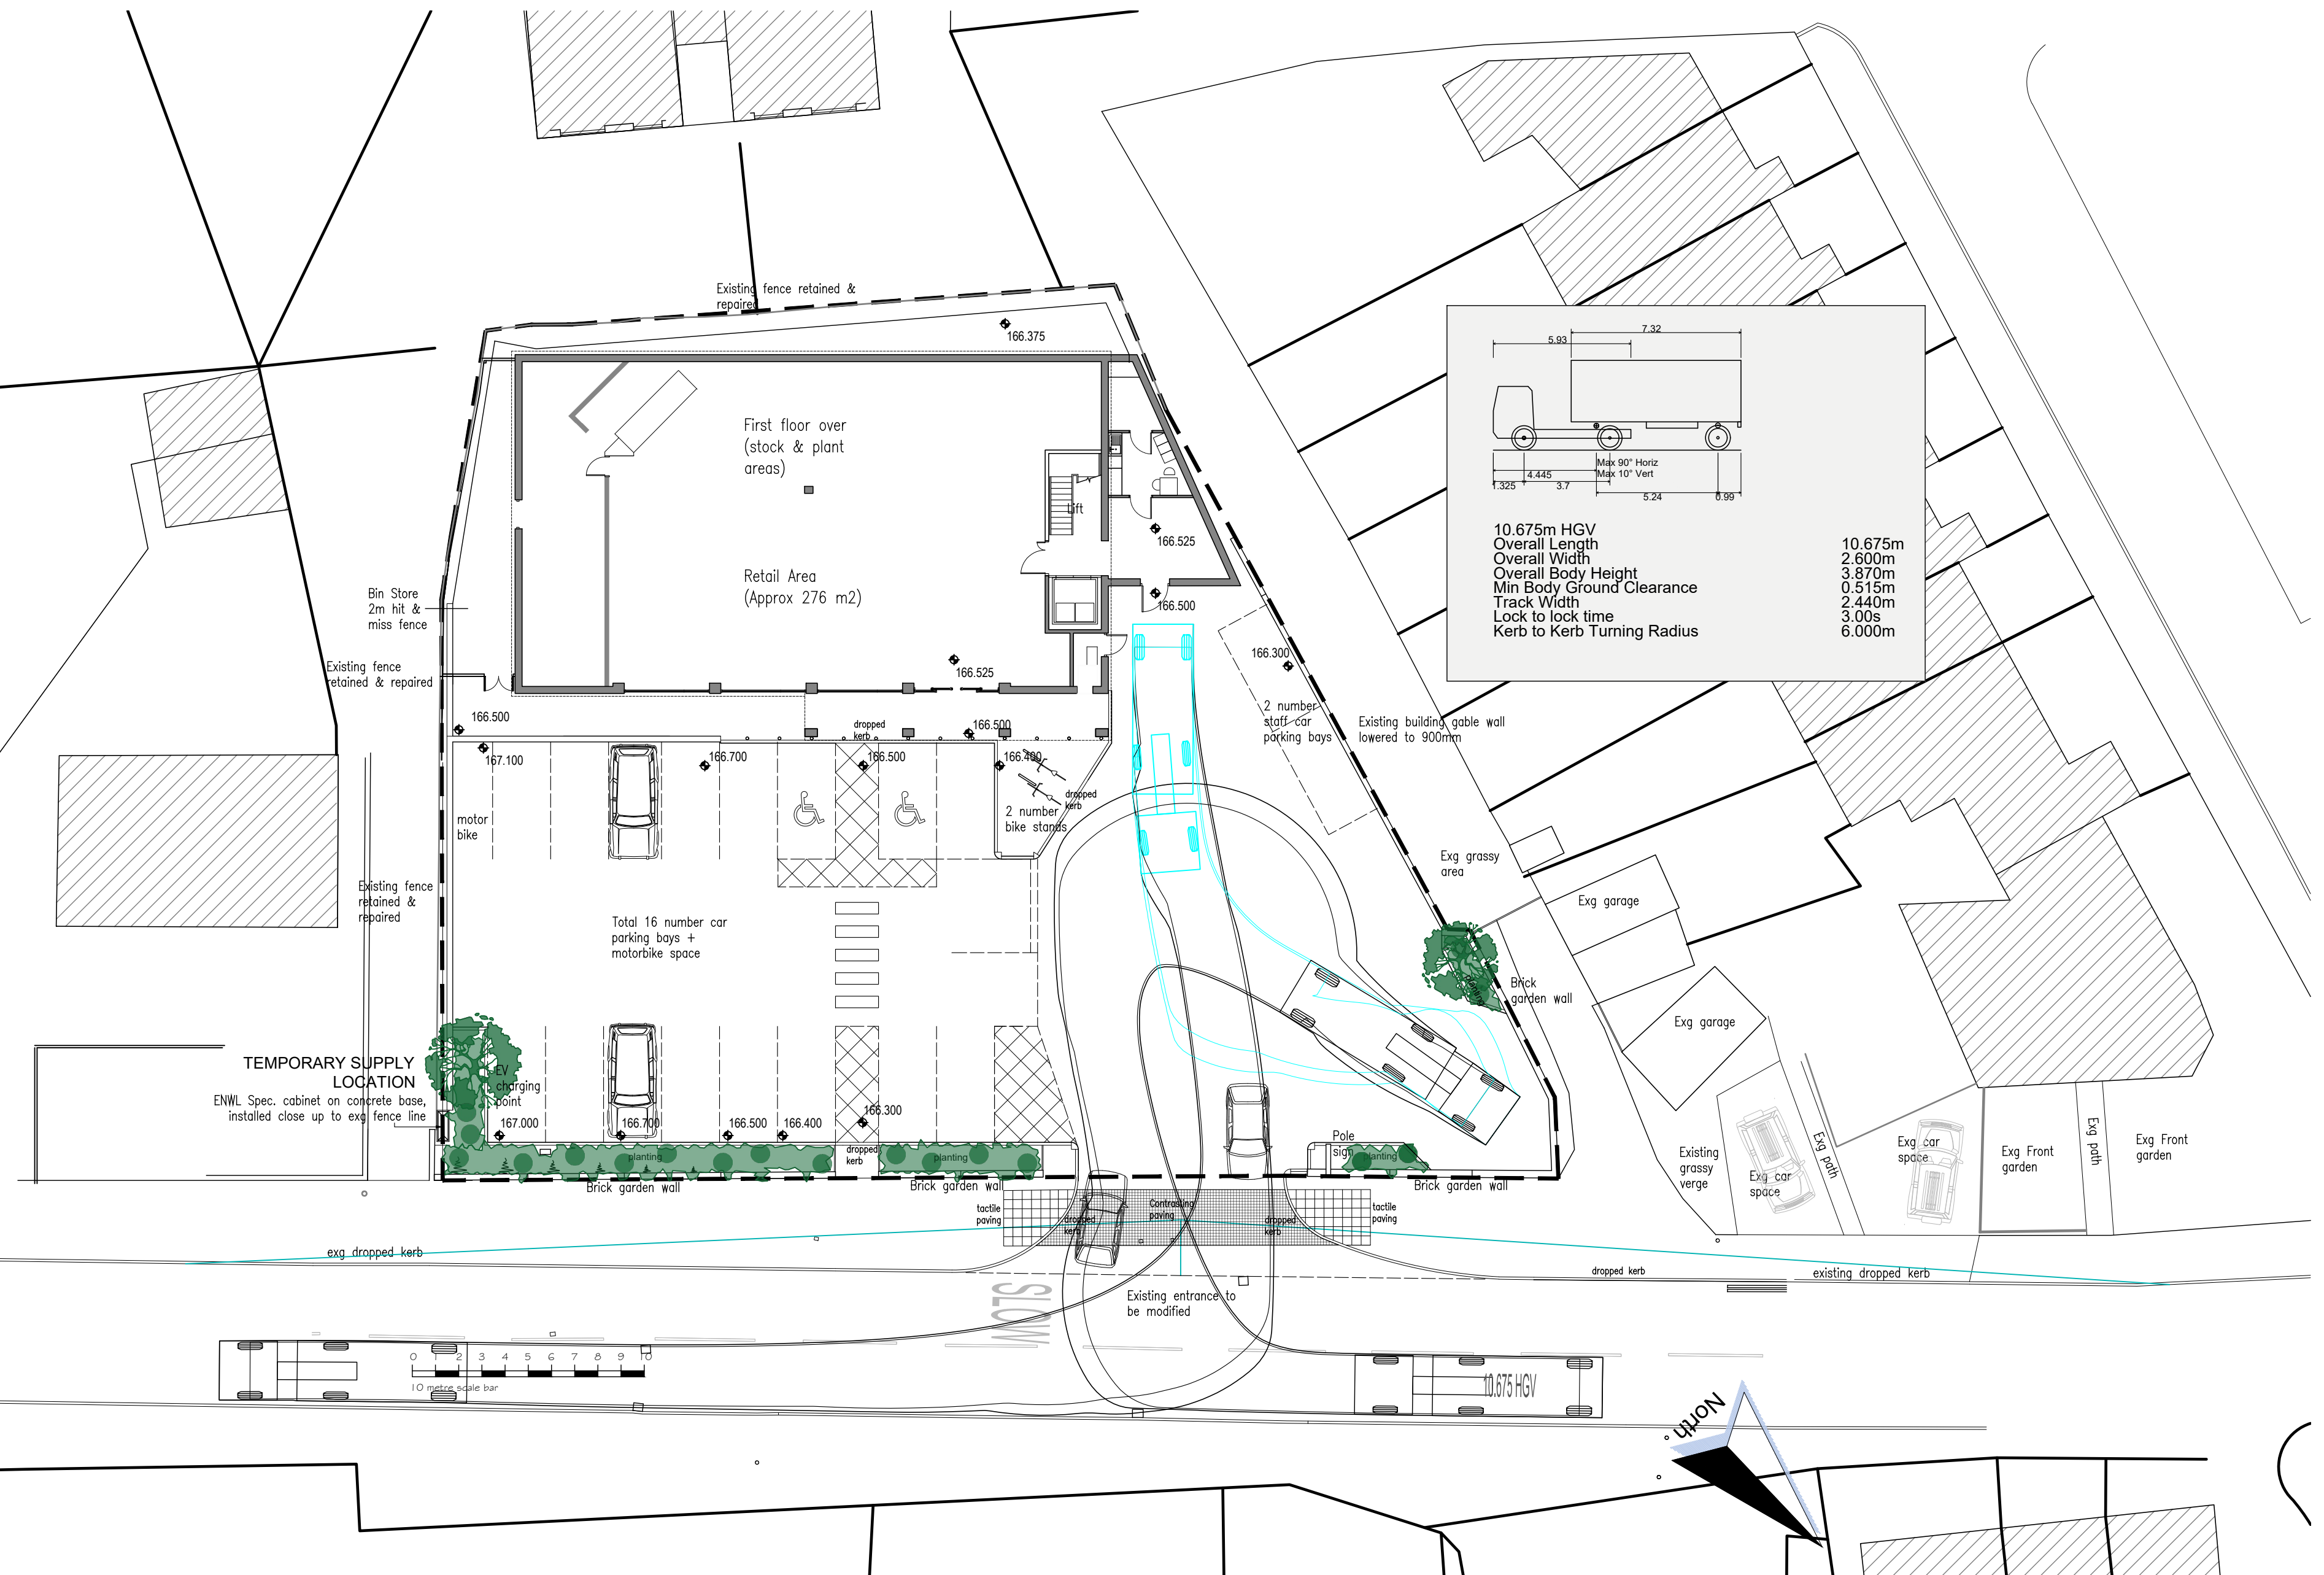

HWL
HARRY WALTERS & LIVESEY Ltd

CLIENT	
James Hall & Co Ltd	
DRAWING NAME	
10.65m HGV autotracked R in R out	
DATE	JOB NUMBER
Dec 2022	2016-333

Registered Office • James Hall Spar Distribution
Centre Bowland View Fulwood • Preston •
Lancashire • PR2 5QT • Company No. 06235823

PROJECT NAME
Smithy Bridge Road, Littleborough.

SCALE 1:200 @ A2	DRAWN BY KMc
DWG No 31	REV No PP1

K.M. McFadyen, Dip. Arch. R.I.B.A.
Tel No: 01772 706696
Email: office@HWL1.com