


Note: This is a colour drawing, in order to ensure any subsequent reproduction is viewed correctly it is to be re-printed in full colour

INFORMATION CONTAINED IN THIS DRAWING IS THE SOLE COPYRIGHT OF DLA ARCHITECTURE LTD AND IS NOT TO BE REPRODUCED WITHOUT PERMISSION

DO NOT SCALE, REFER TO FIGURED DIMENSIONS ONLY

REVISIONS		
P01	FIRST ISSUE	15/04/24 PSL
P02	Application boundary revised to accommodate off site earthworks. Updated with latest BWW topographical survey information.	03/05/24 PSL

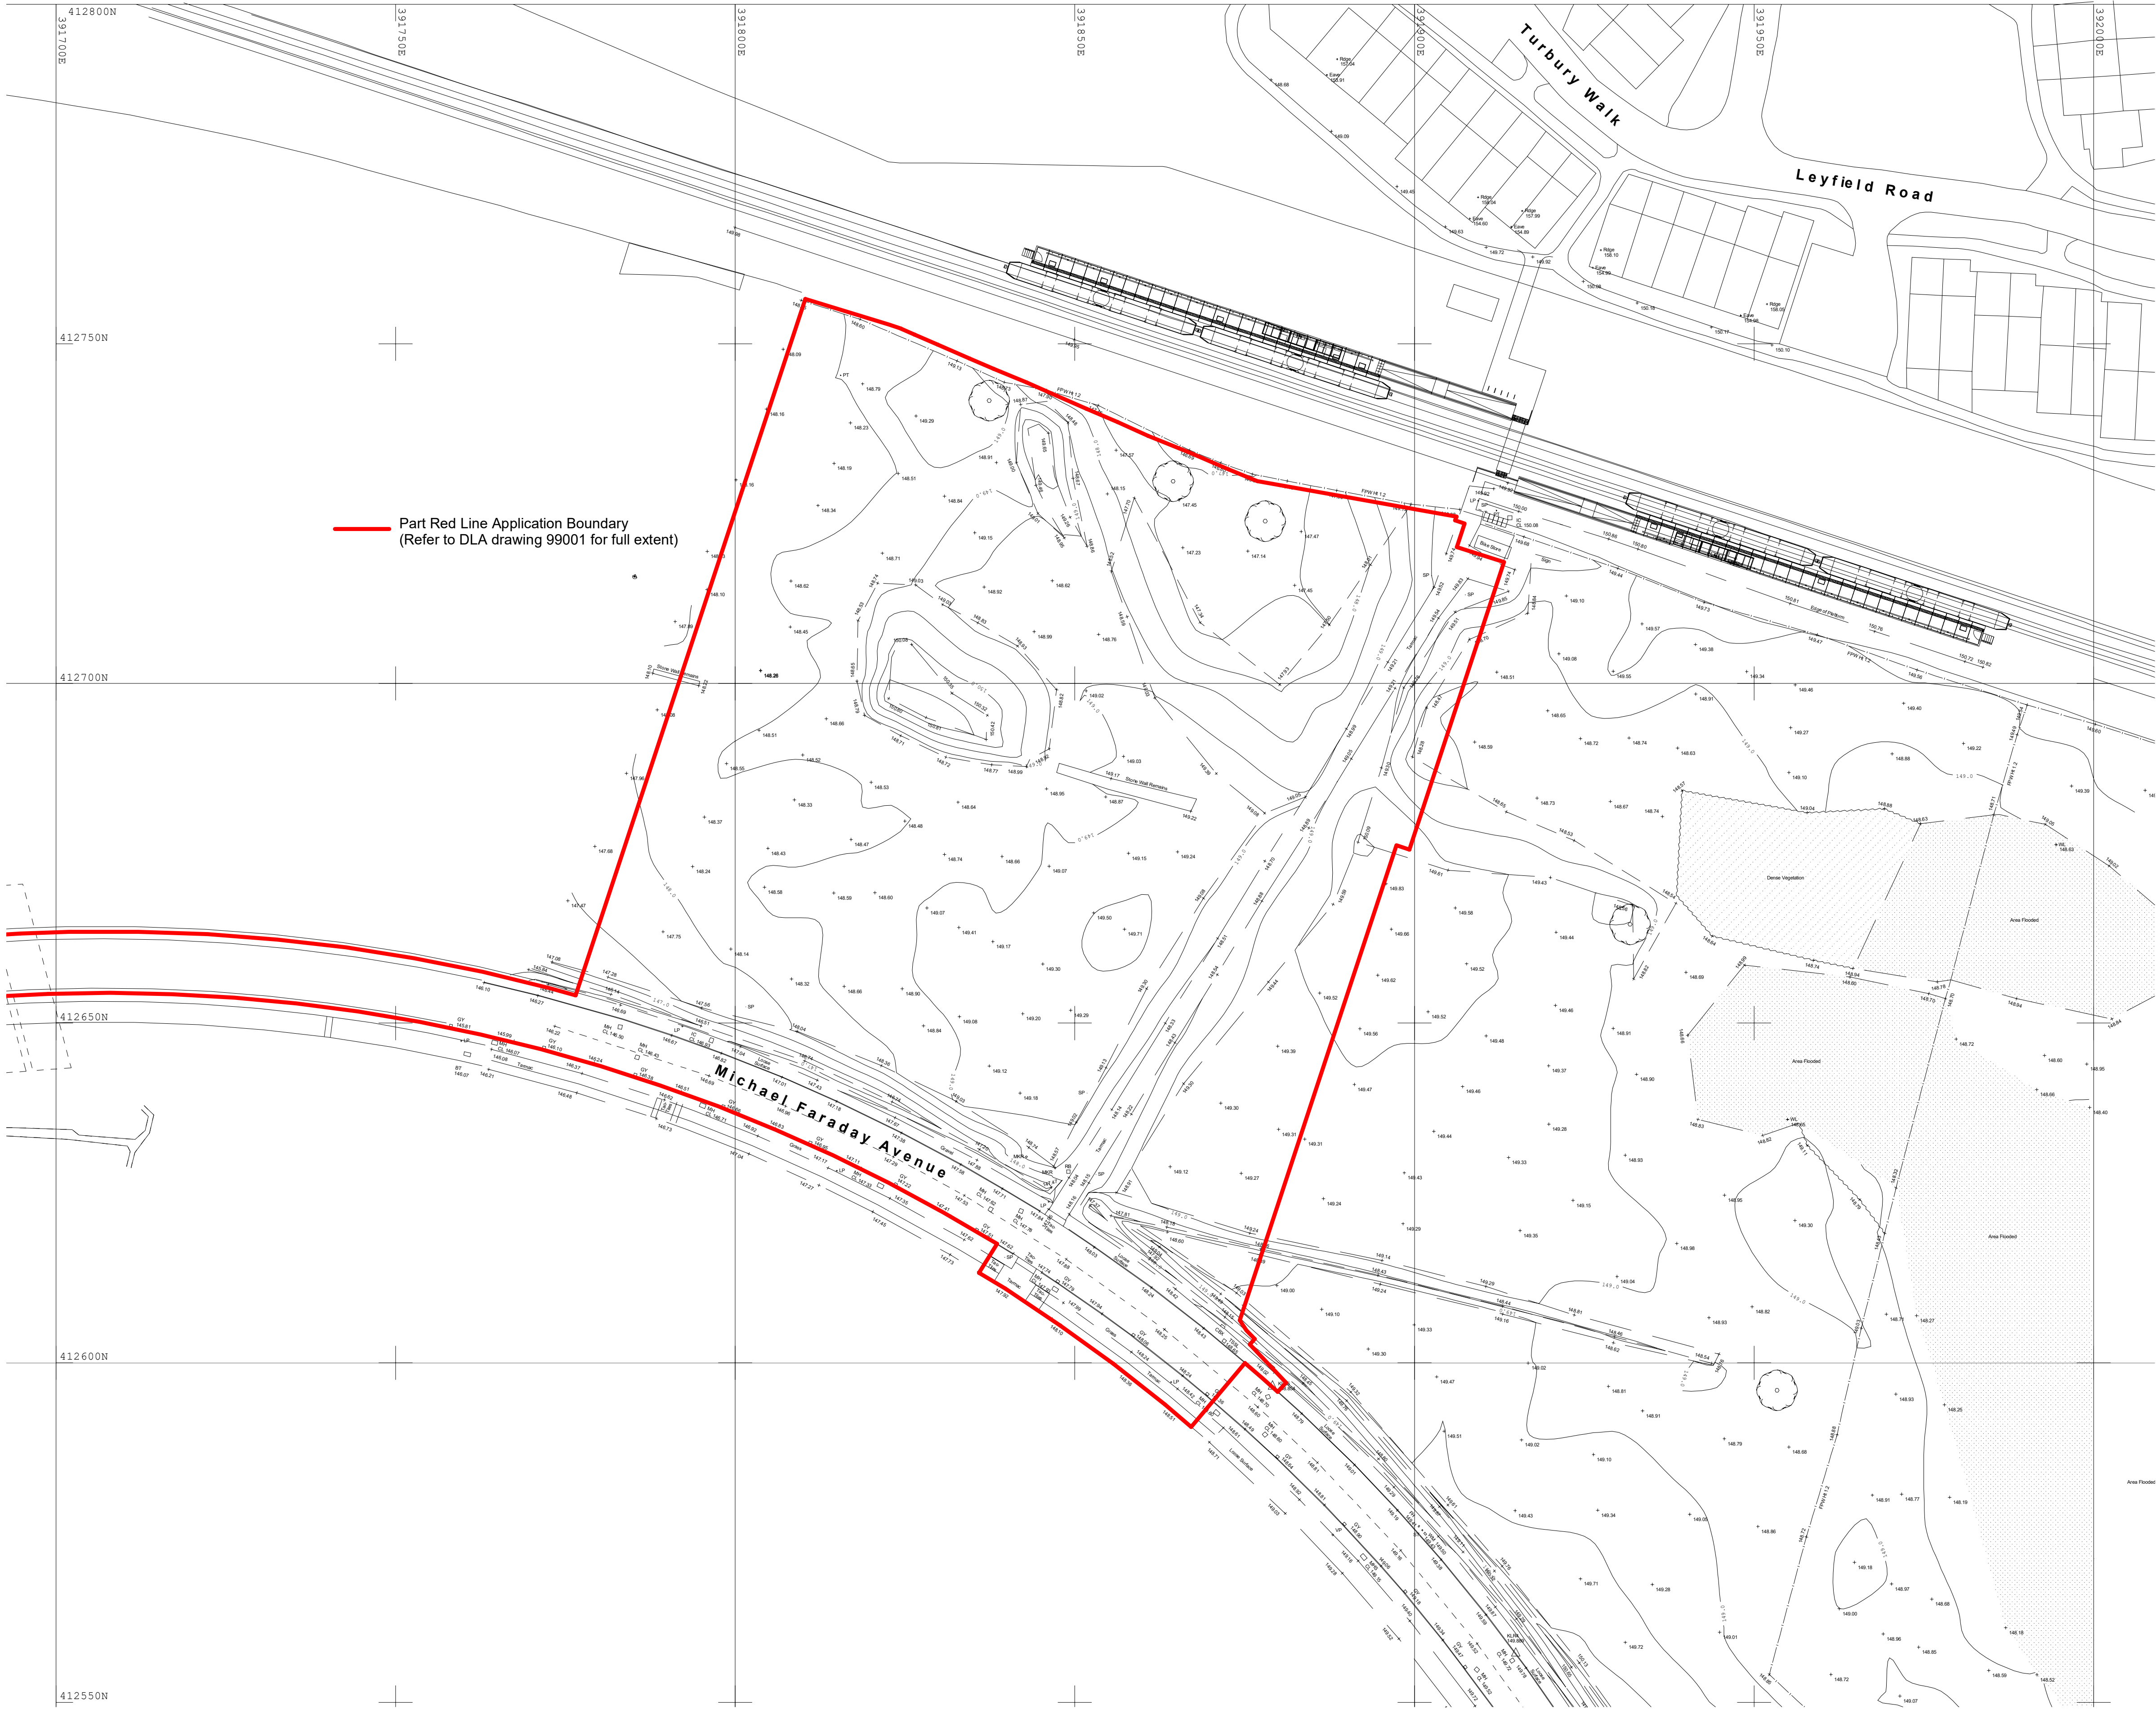

dlA
ARCHITECTURE
6 East Parade | Leeds | LS1 2AD
0113 887 3100
www.dla-architecture.co.uk

PROJECT
**KINGSWAY BUSINESS PARK
PLOT R2**

TITLE
Existing Site

SCALE
1 : 500 @ A1

DATE
15/04/24

DLA REF
2022-040

DRAWN
PSL

REVIEWED
BLG

DOCUMENT NUMBER
AVIC-DLA-XX-00-DR-A- 99002

DOCUMENT PURPOSE
PLANNING

REVISION
P02

