


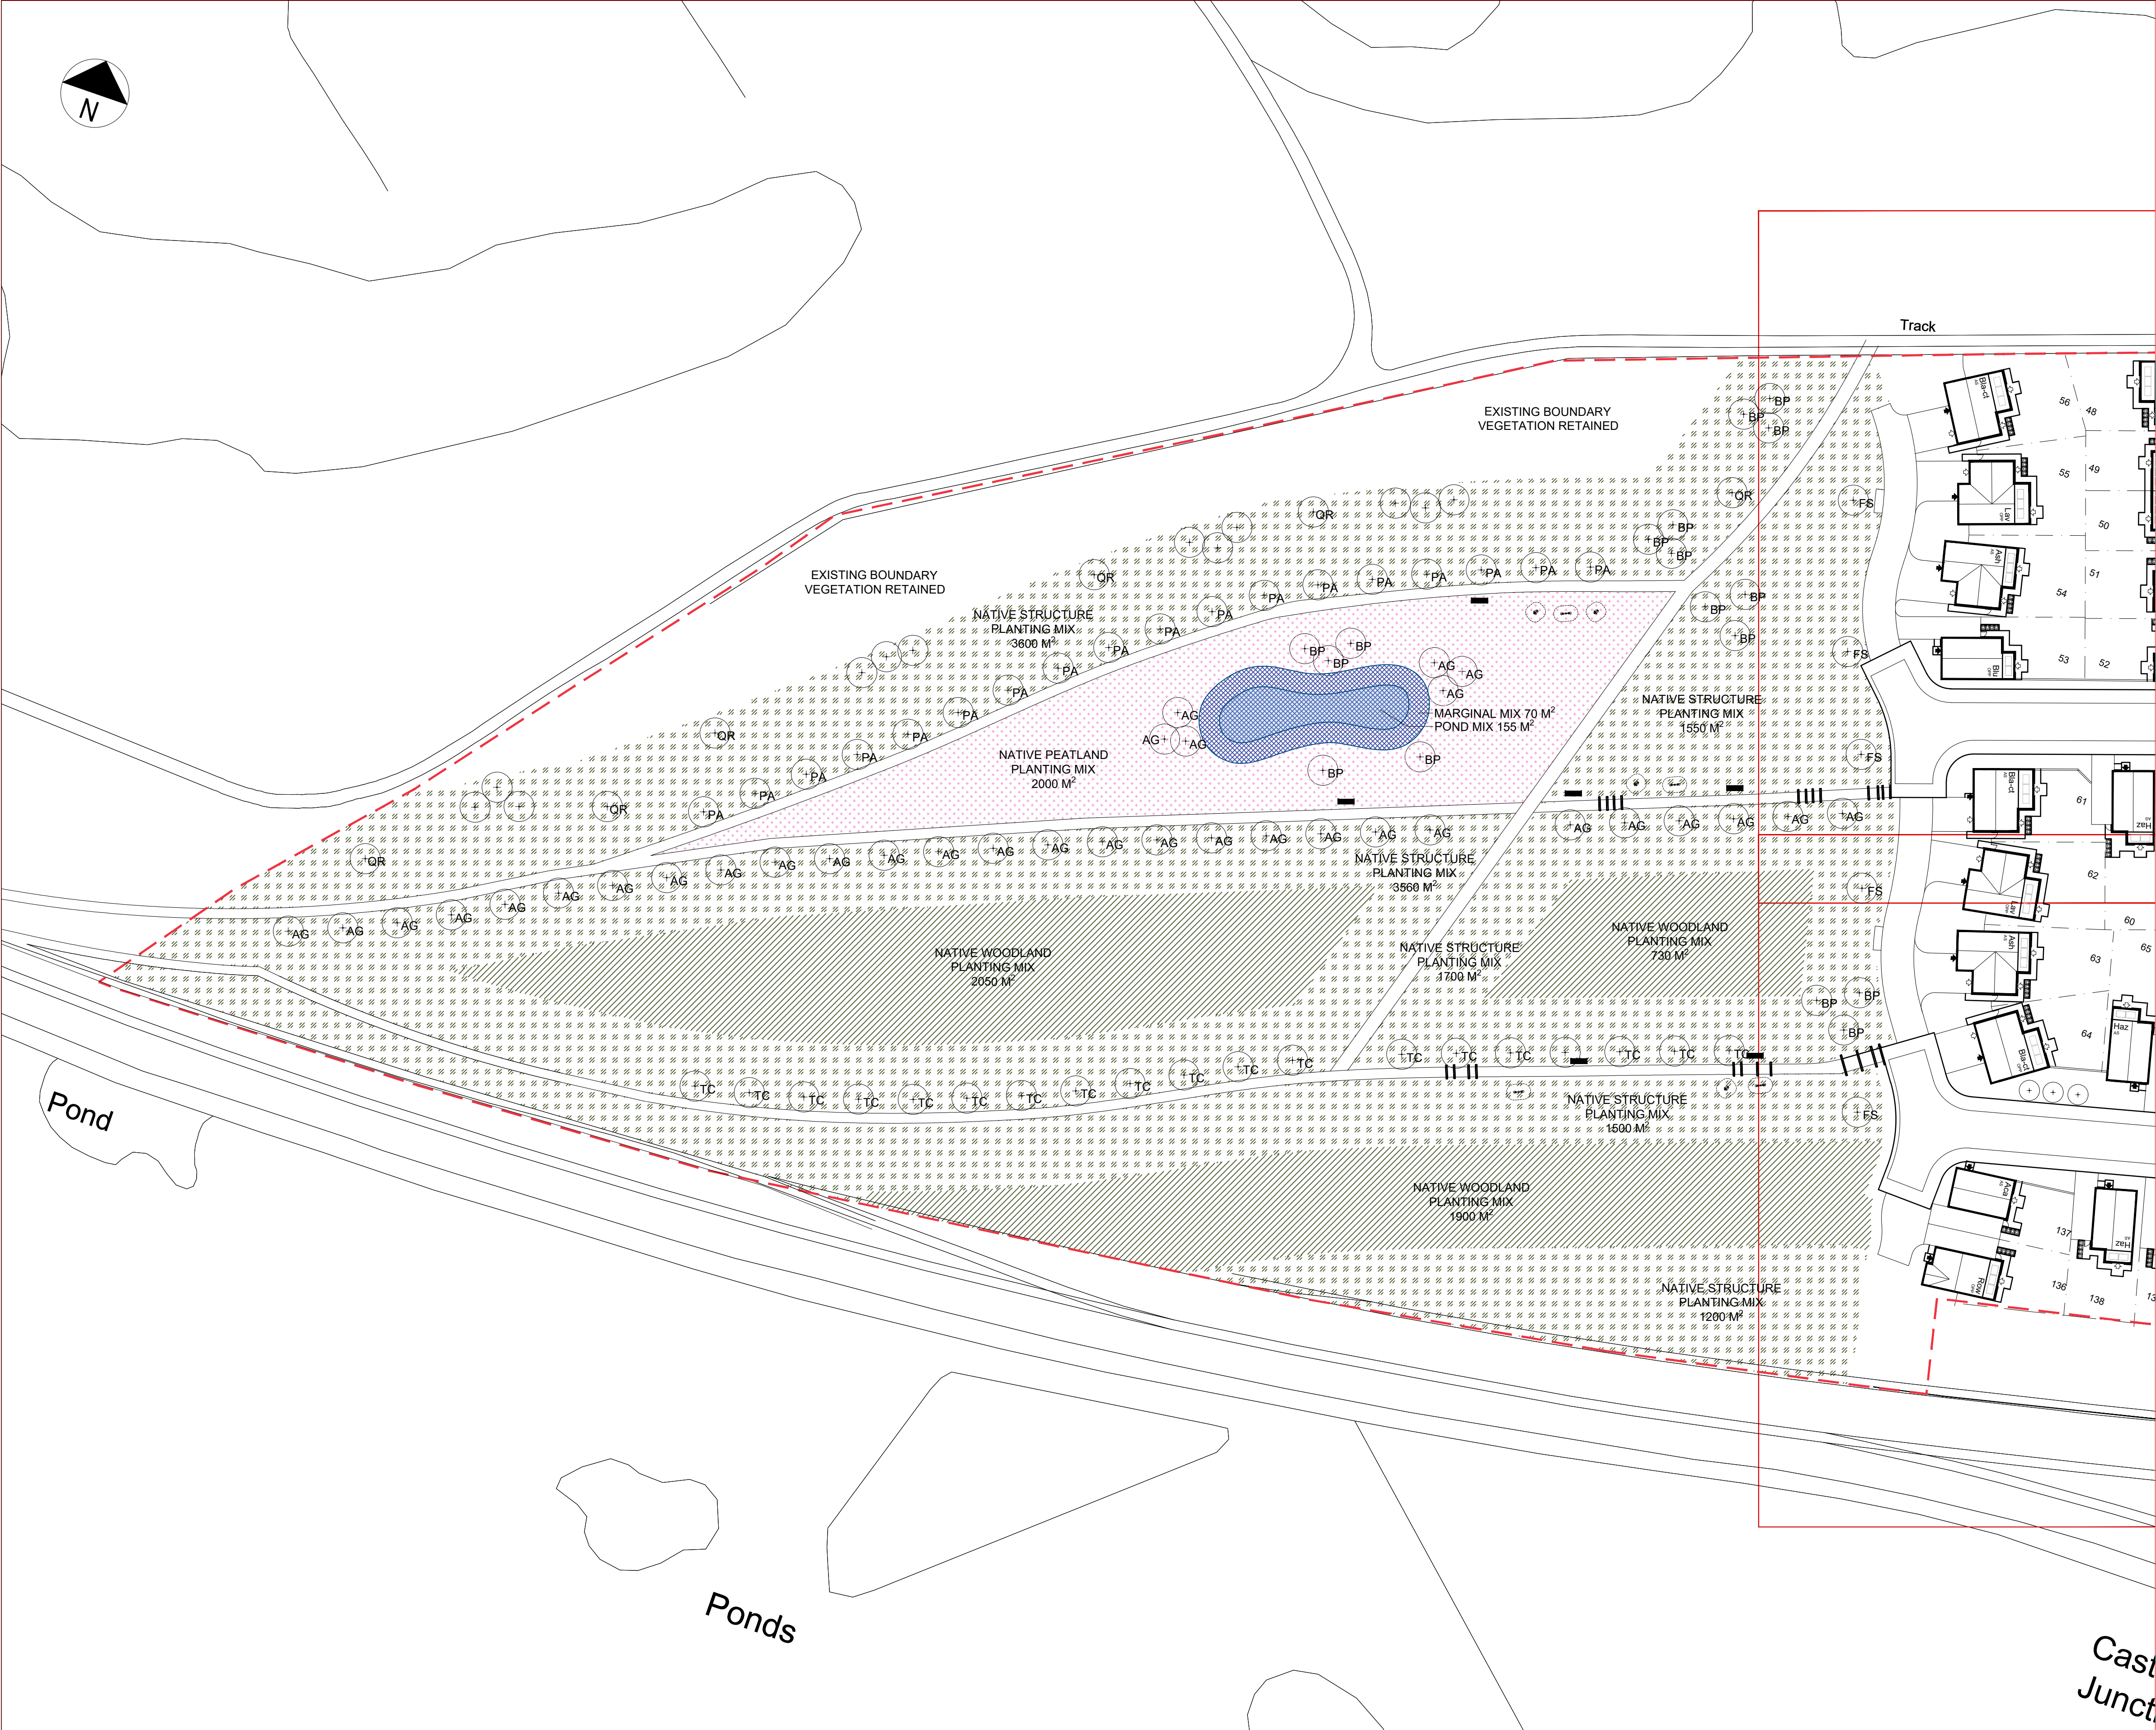

- KEY:
- PROPOSED SPECIMEN TREE
SPECIES AS ANNOTATED
REFER TO PLANT SCHEDULE FOR SPECIFICATION AND CODE
 - PROPOSED NATIVE WOODLAND PLANTING MIX
TO BE PLANTED AT 1M CENTRES
SEE PLANT SCHEDULE FOR SPECIES MIX AND NURSERY SIZES
 - PROPOSED NATIVE SCRUB PLANTING MIX
TO BE PLANTED AT 1M CENTRES
SEE PLANT SCHEDULE FOR SPECIES MIX AND NURSERY SIZES
 - PROPOSED SPECIES RICH LAWN TO PUBLIC OPEN SPACE
TO BE SOWN WITH MIX 'PRO FLORA 3 - DAMP SOILS FROM DLF OR SIMILAR APPROVED
SOWING RATE 5 G/M² IN ACCORDNACE WITH DLF RECOMMENDATIONS
 - PROPOSED NATIVE PEATLAND PLANTING MIX
AREA TO BE SEEDED WITH HEATHLAND SOILS GRASS SEED MIX FROM 'SWS'
AND THEN OVER PLANTED WITH THE PEATLAND PLUG MIX
SEE PLANT SCHEDULE FOR SPECIES MIX AND NURSERY SIZES
 - PROPOSED MARGINAL SEED MIX
TO BE SOWN WITH MIX 'PRO FLORA 12 - MARGIN FROM DLF OR SIMILAR APPROVED
SOWING RATE 5 G/M² IN ACCORDNACE WITH DLF RECOMMENDATIONS
 - PROPOSED POND PLANTING MIX
TO BE PLANTED WITH 3 X 'EXTRA LARGE NATIVE POND COLLECTION'
SUPPLIED BY 'PUDDLE PLANTS.COM' OR SIMILAR APPROVED
MIX TO BE PLANTED IN LINE WITH SUPPLIERS RECOMMENDATIONS



Squareyard

Landscape Architecture - Urban Design - Masterplanning

Email - studio@yd2.co.uk
Web - www.yd2.co.uk
Tel - 07514 281 452

Address:
Suite 10 - Hardman Business Centre,
New Hall Hey Road,
Rossendale

GENERAL NOTES:

- DIMENSIONS GOVERN
- ALL DIMENSIONS ARE IN MILLIMETERS UNLESS NOTED OTHERWISE ON THE DRAWINGS
- ALL DIMENSIONS SHALL BE VERIFIED ON SITE PRIOR TO ANY CONSTRUCTION
- YD2 SHALL BE NOTIFIED OF ANY DISCREPANCIES

DRAWING NOTES:

(-)	FIRST ISSUE - ISSUED FOR PLANNING APPLICATION	MG	AV	02/07/2024
REV	DESCRIPTION	DRAWN	CHECKED	DATE

PROJECT TITLE

**CASTLETON SIDINGS
ROCHDALE**

DRAWING TITLE

**PUBLIC OPEN SPACE PLANTING PLAN
SHEET 1 OF 2**

PROJECT NUMBER

YD2_22_015

DRAWING No.

YD2_CS_LP201

SCALE

@ A1
1:500

DATE

JUN 2024

REVISION

(-)