




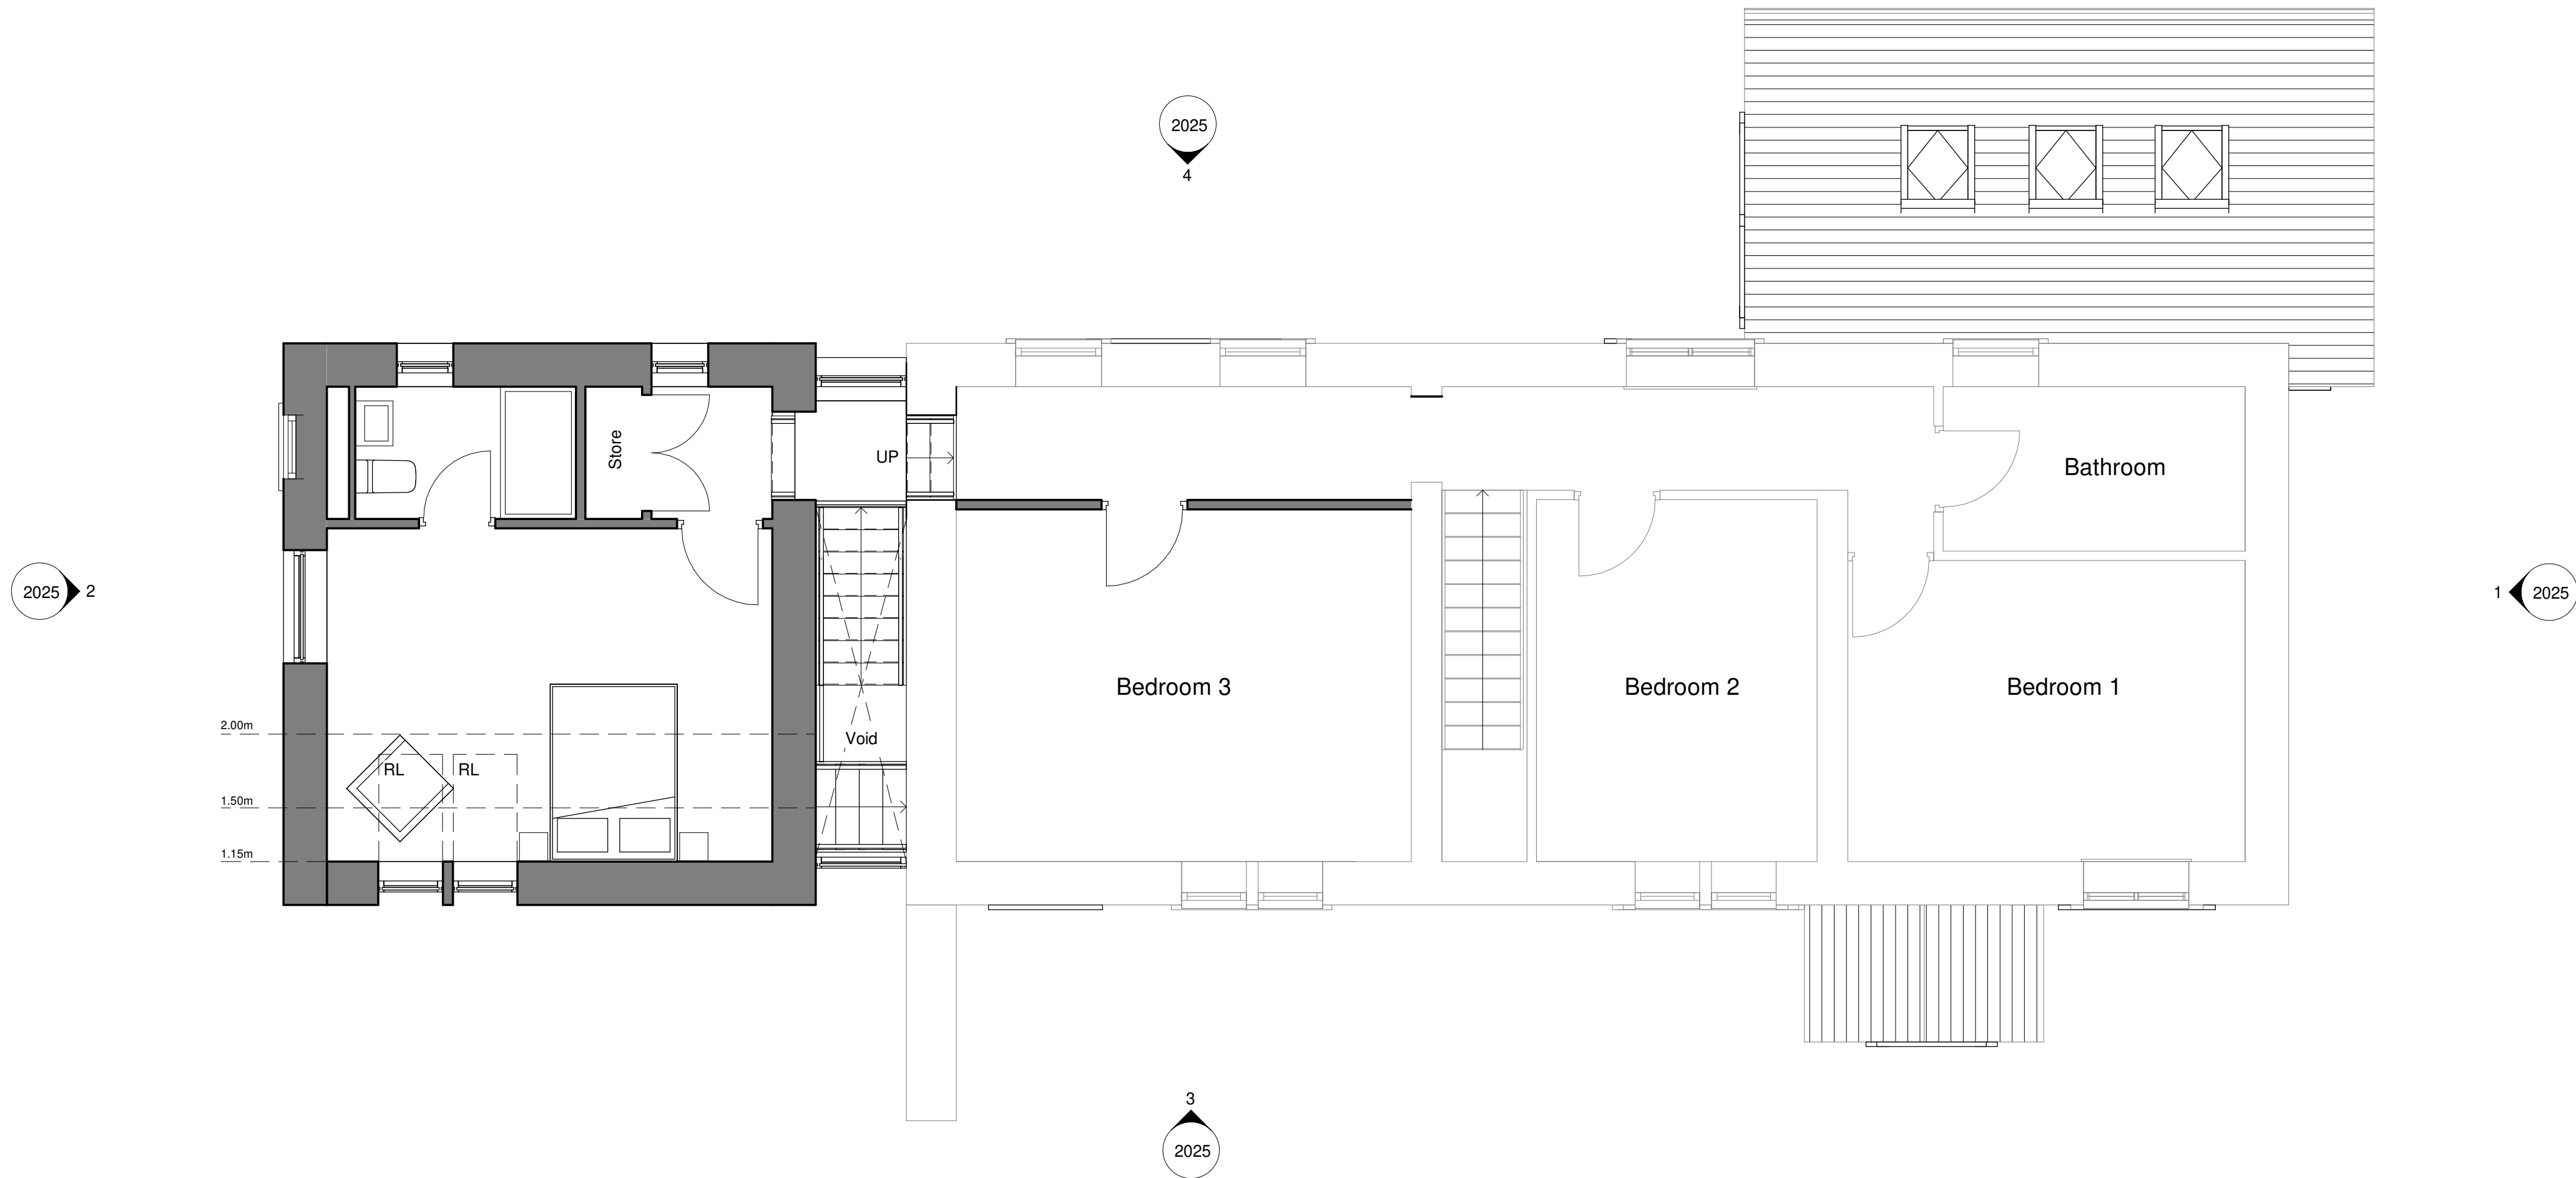

2 | Pro Level 1
1 : 50

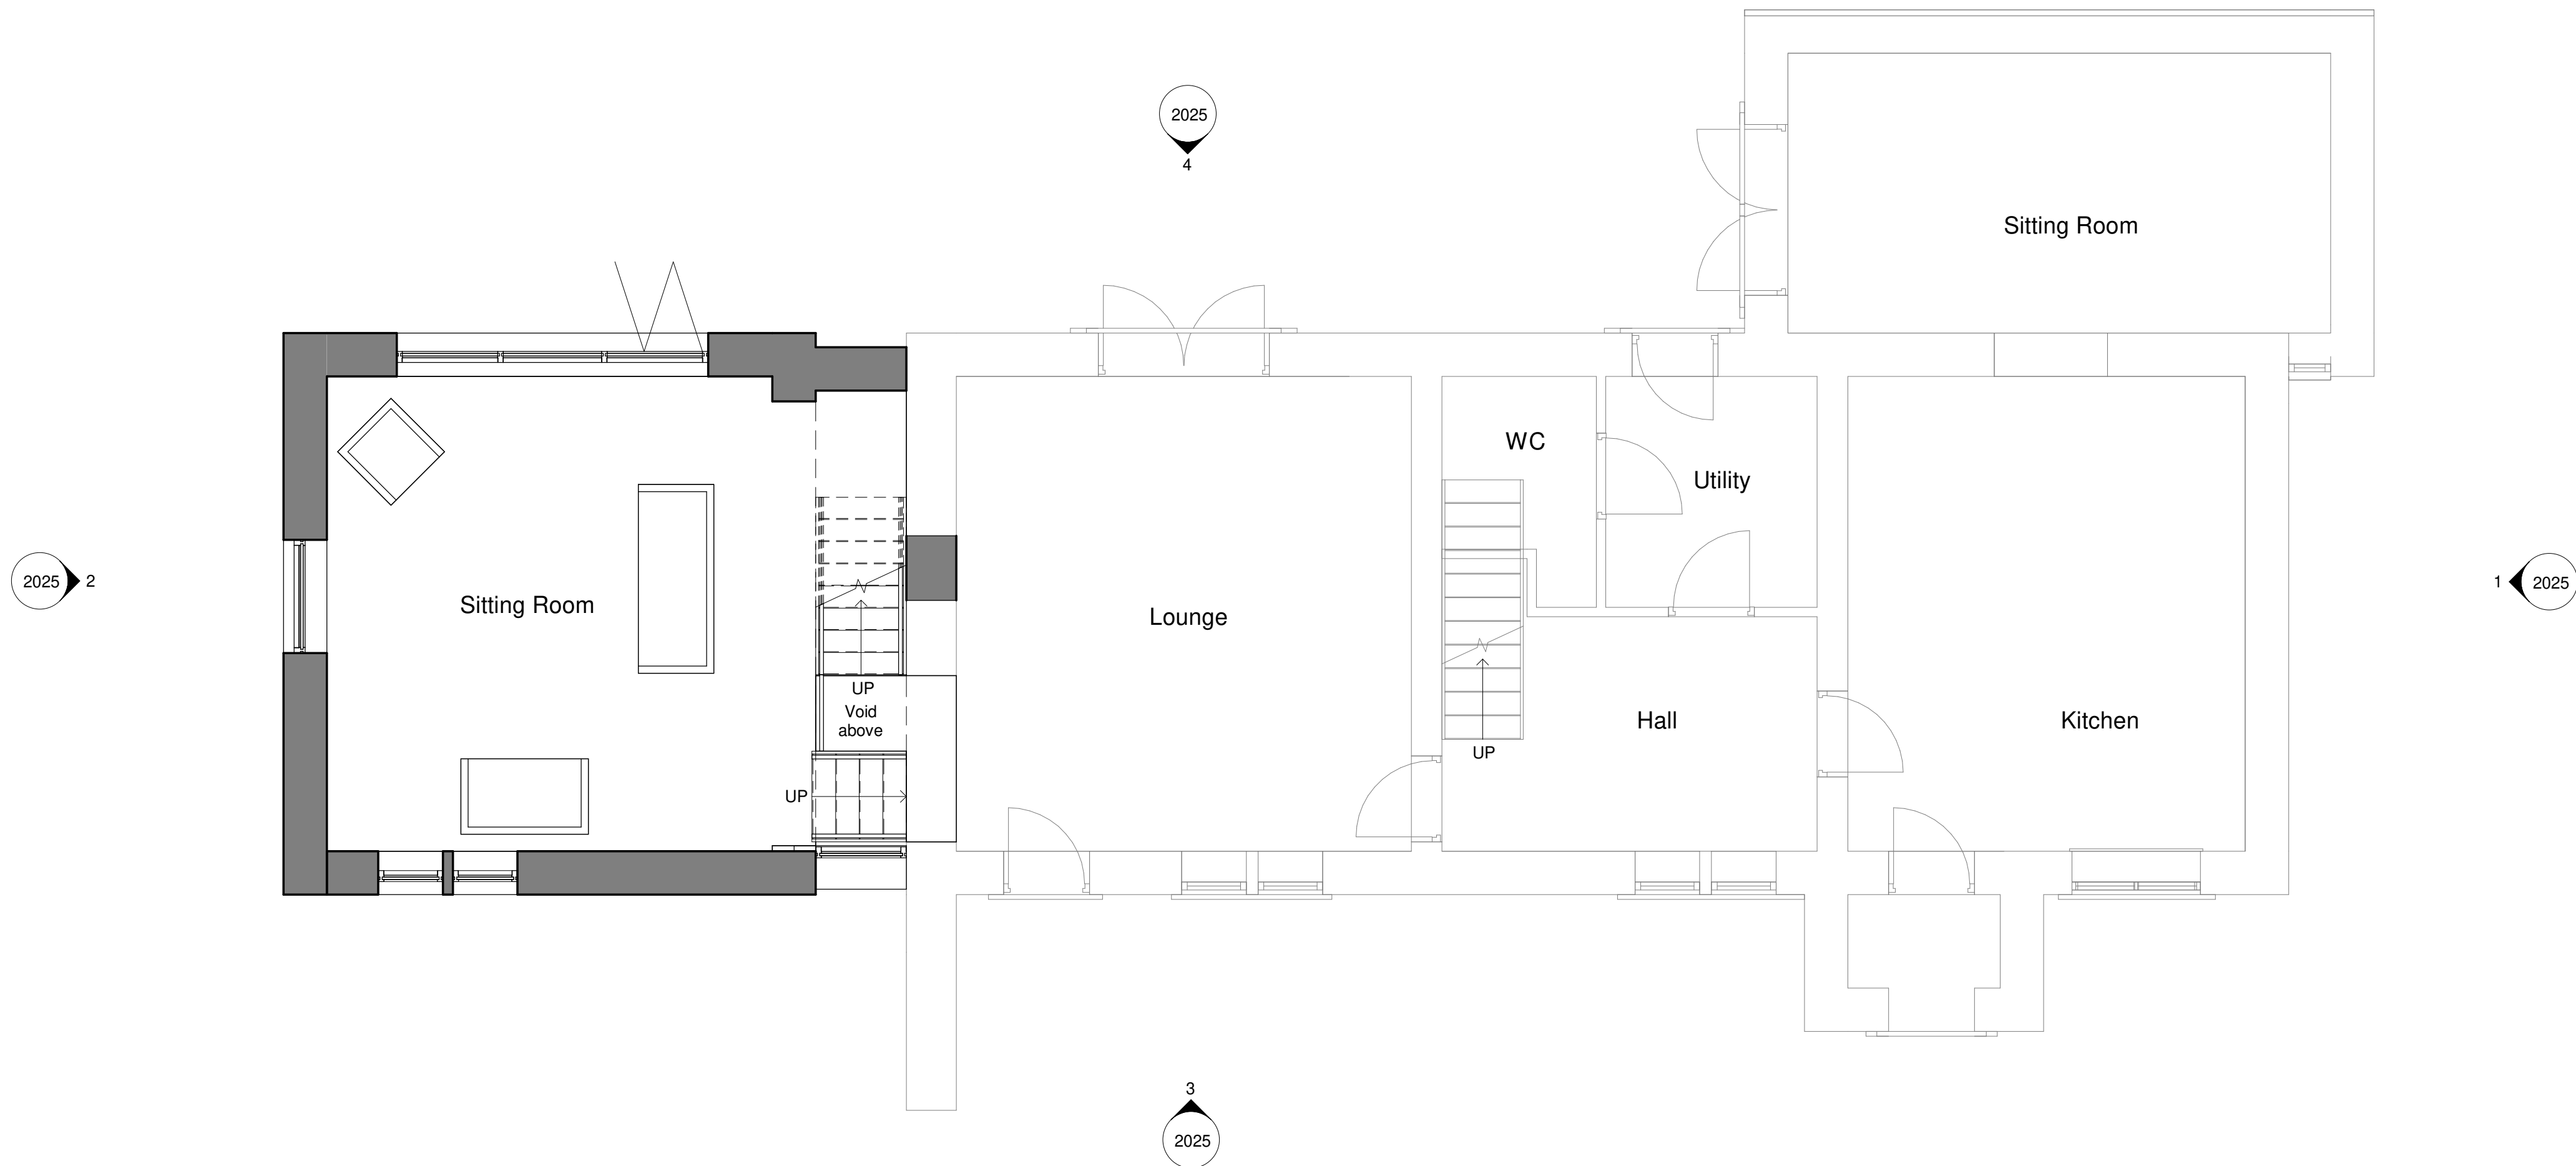

1 | Pro Level 0
1 : 50

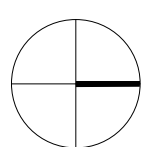

0m 1m 2m 3m 4m

CDM REGULATIONS 2015. All current drawings and specifications for the project must be read in conjunction with the Designer's Hazard and Environment Assessment Record. All intellectual property rights reserved.

Designed with reference to the surveys, information and reports listed: Ordnance Survey Promap, Licence number 100022432

James Kelly Architects Ltd t/a Solid Void - 16 Woolfenden Way, Wardle, OL12 9SS
Tel: 07949448088 - Email: solidvoid@outlook.com - Web: www.solidvoid.co.uk - Company No. 08545034

Rev	Date	Description
A	27.09.22	First Issue - Extension
B	08.01.23	Revised Planning Issue
B	25.01.23	Revised Planning Issue

Dwn	Ckd	JK
Drawn	Checked	JK
Date	JUN 2022	
Scale @ A1	1 : 50	

Syke Farm, Rooley Moor
Road, OL12 6BN (2301)
Proposed Plans

FHH-SVA-ZZ-ZZ-DR-A-2016
REV B
PLANNING

SOLIDVOID