

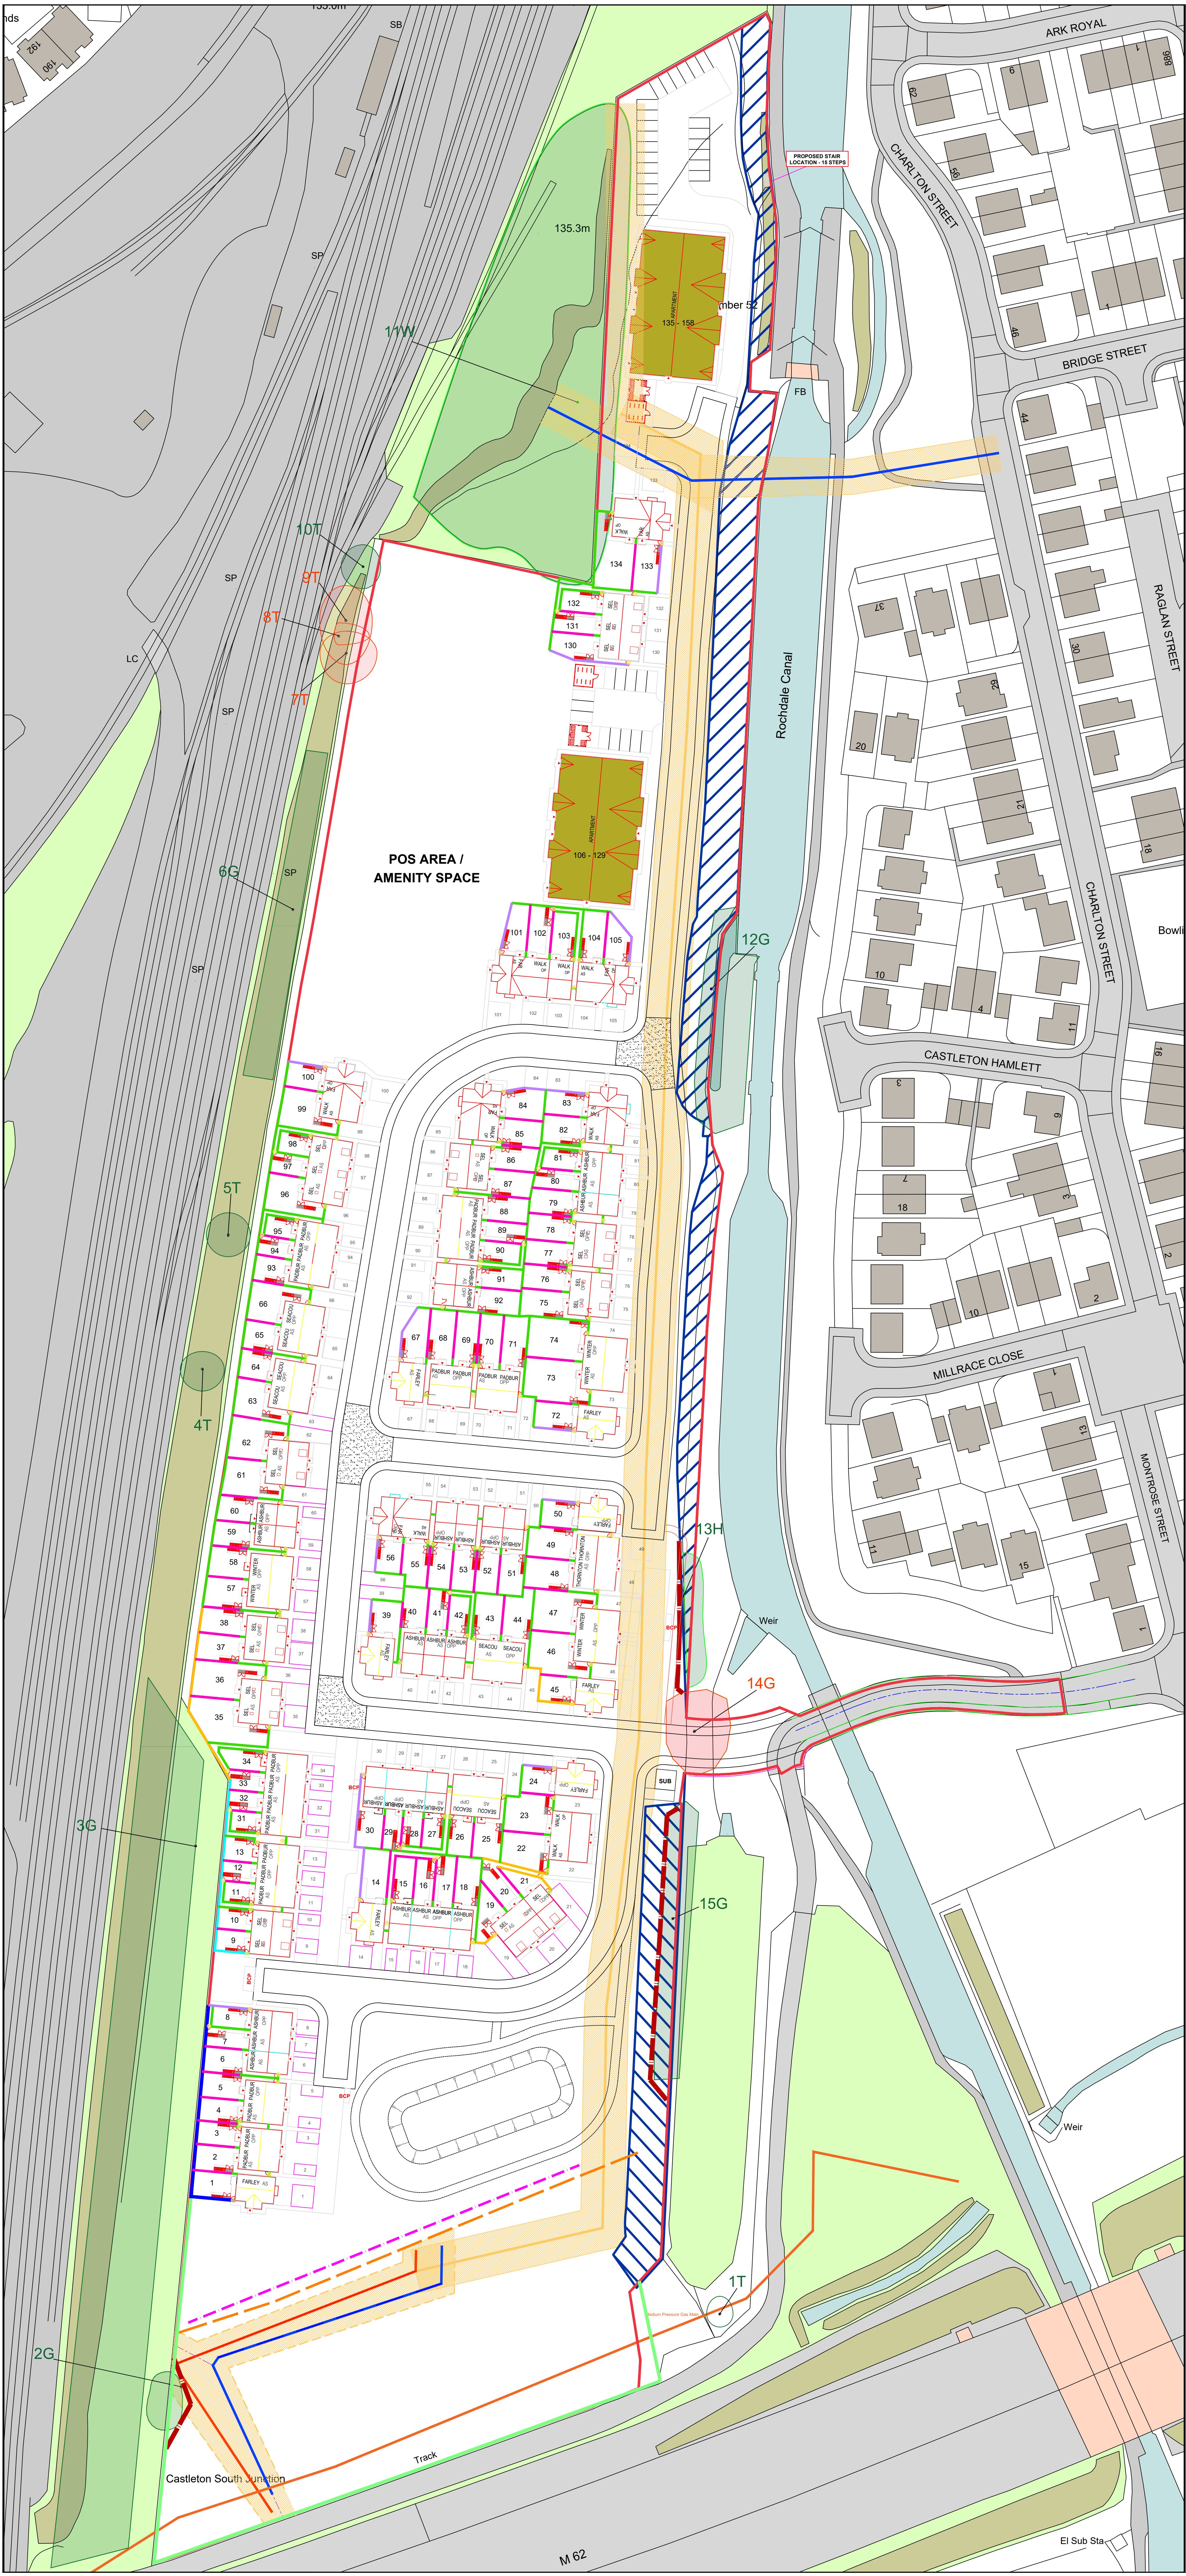


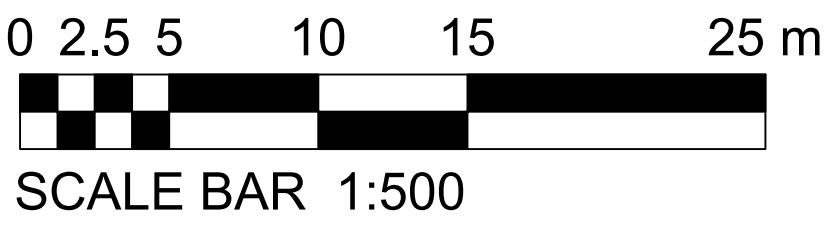

Key

- 1800mm Close Board Fence (detail SD5013)
- 1500mm Close Board Fence (detail SD5013)
- Acoustic 2500mm fence (as per e3p report 51-156-R1-6)
- Acoustic 2800mm fence (as per e3p report 51-156-R1-6)
- Acoustic 3500mm fence (as per e3p report 51-156-R1-6)
- 5000m High Barrier (Bund/Fence) (as per e3p report 51-156-R1-6)
- 1800mm Screen boundary Fence
- 1200mm Post and Wire fence
- Gate (detail SD5013)

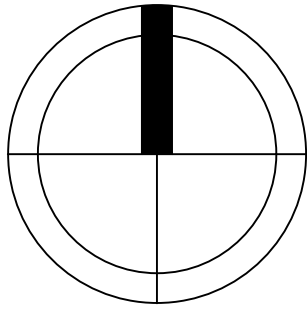

REV	DATE	DRAWN	DESCRIPTION	ARCH CHECK	ENG CHECK
TITLE					
BOUNDARY TREATMENT LAYOUT					
 MCI A KEEPMOAT HOMES COMPANY M.C.I. Developments Ltd. 15 Beecham Court, Smithy Brook Road, Wigan, WN3 6PR Tel: 09448871467 Fax: 08448871468 web: www.mcidevelopments.com email: admin@mcidevelopments.com					
PROJECT					
TRUB FARM, ROCHDALE					
DRN BY	IG	SCALE	JOB REF	DRAWING NUMBER	REV
DATE	28.03.24	1:500 @ A0	000	MCI-100-DR-A-502	A