


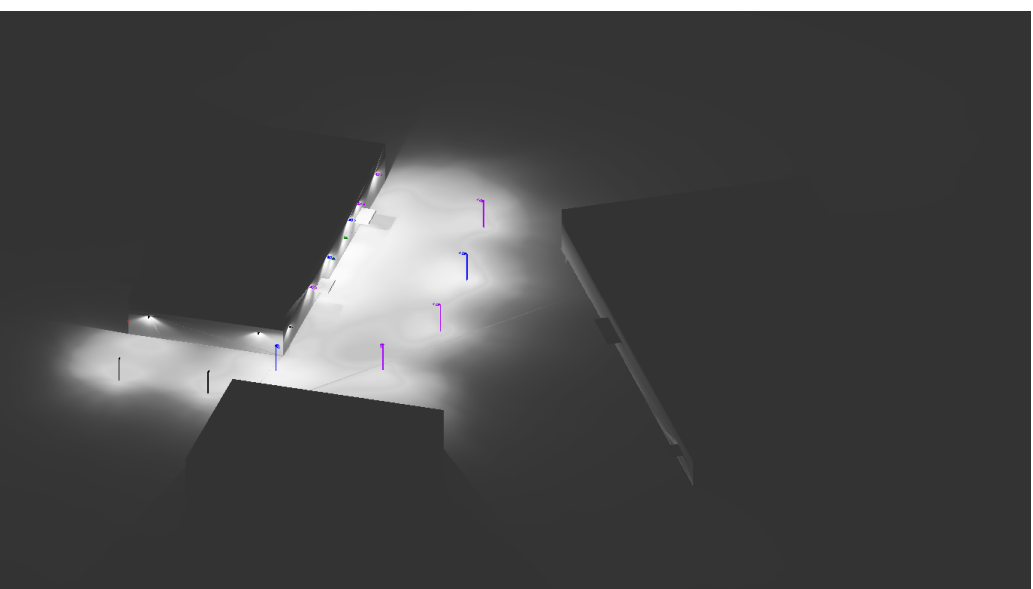


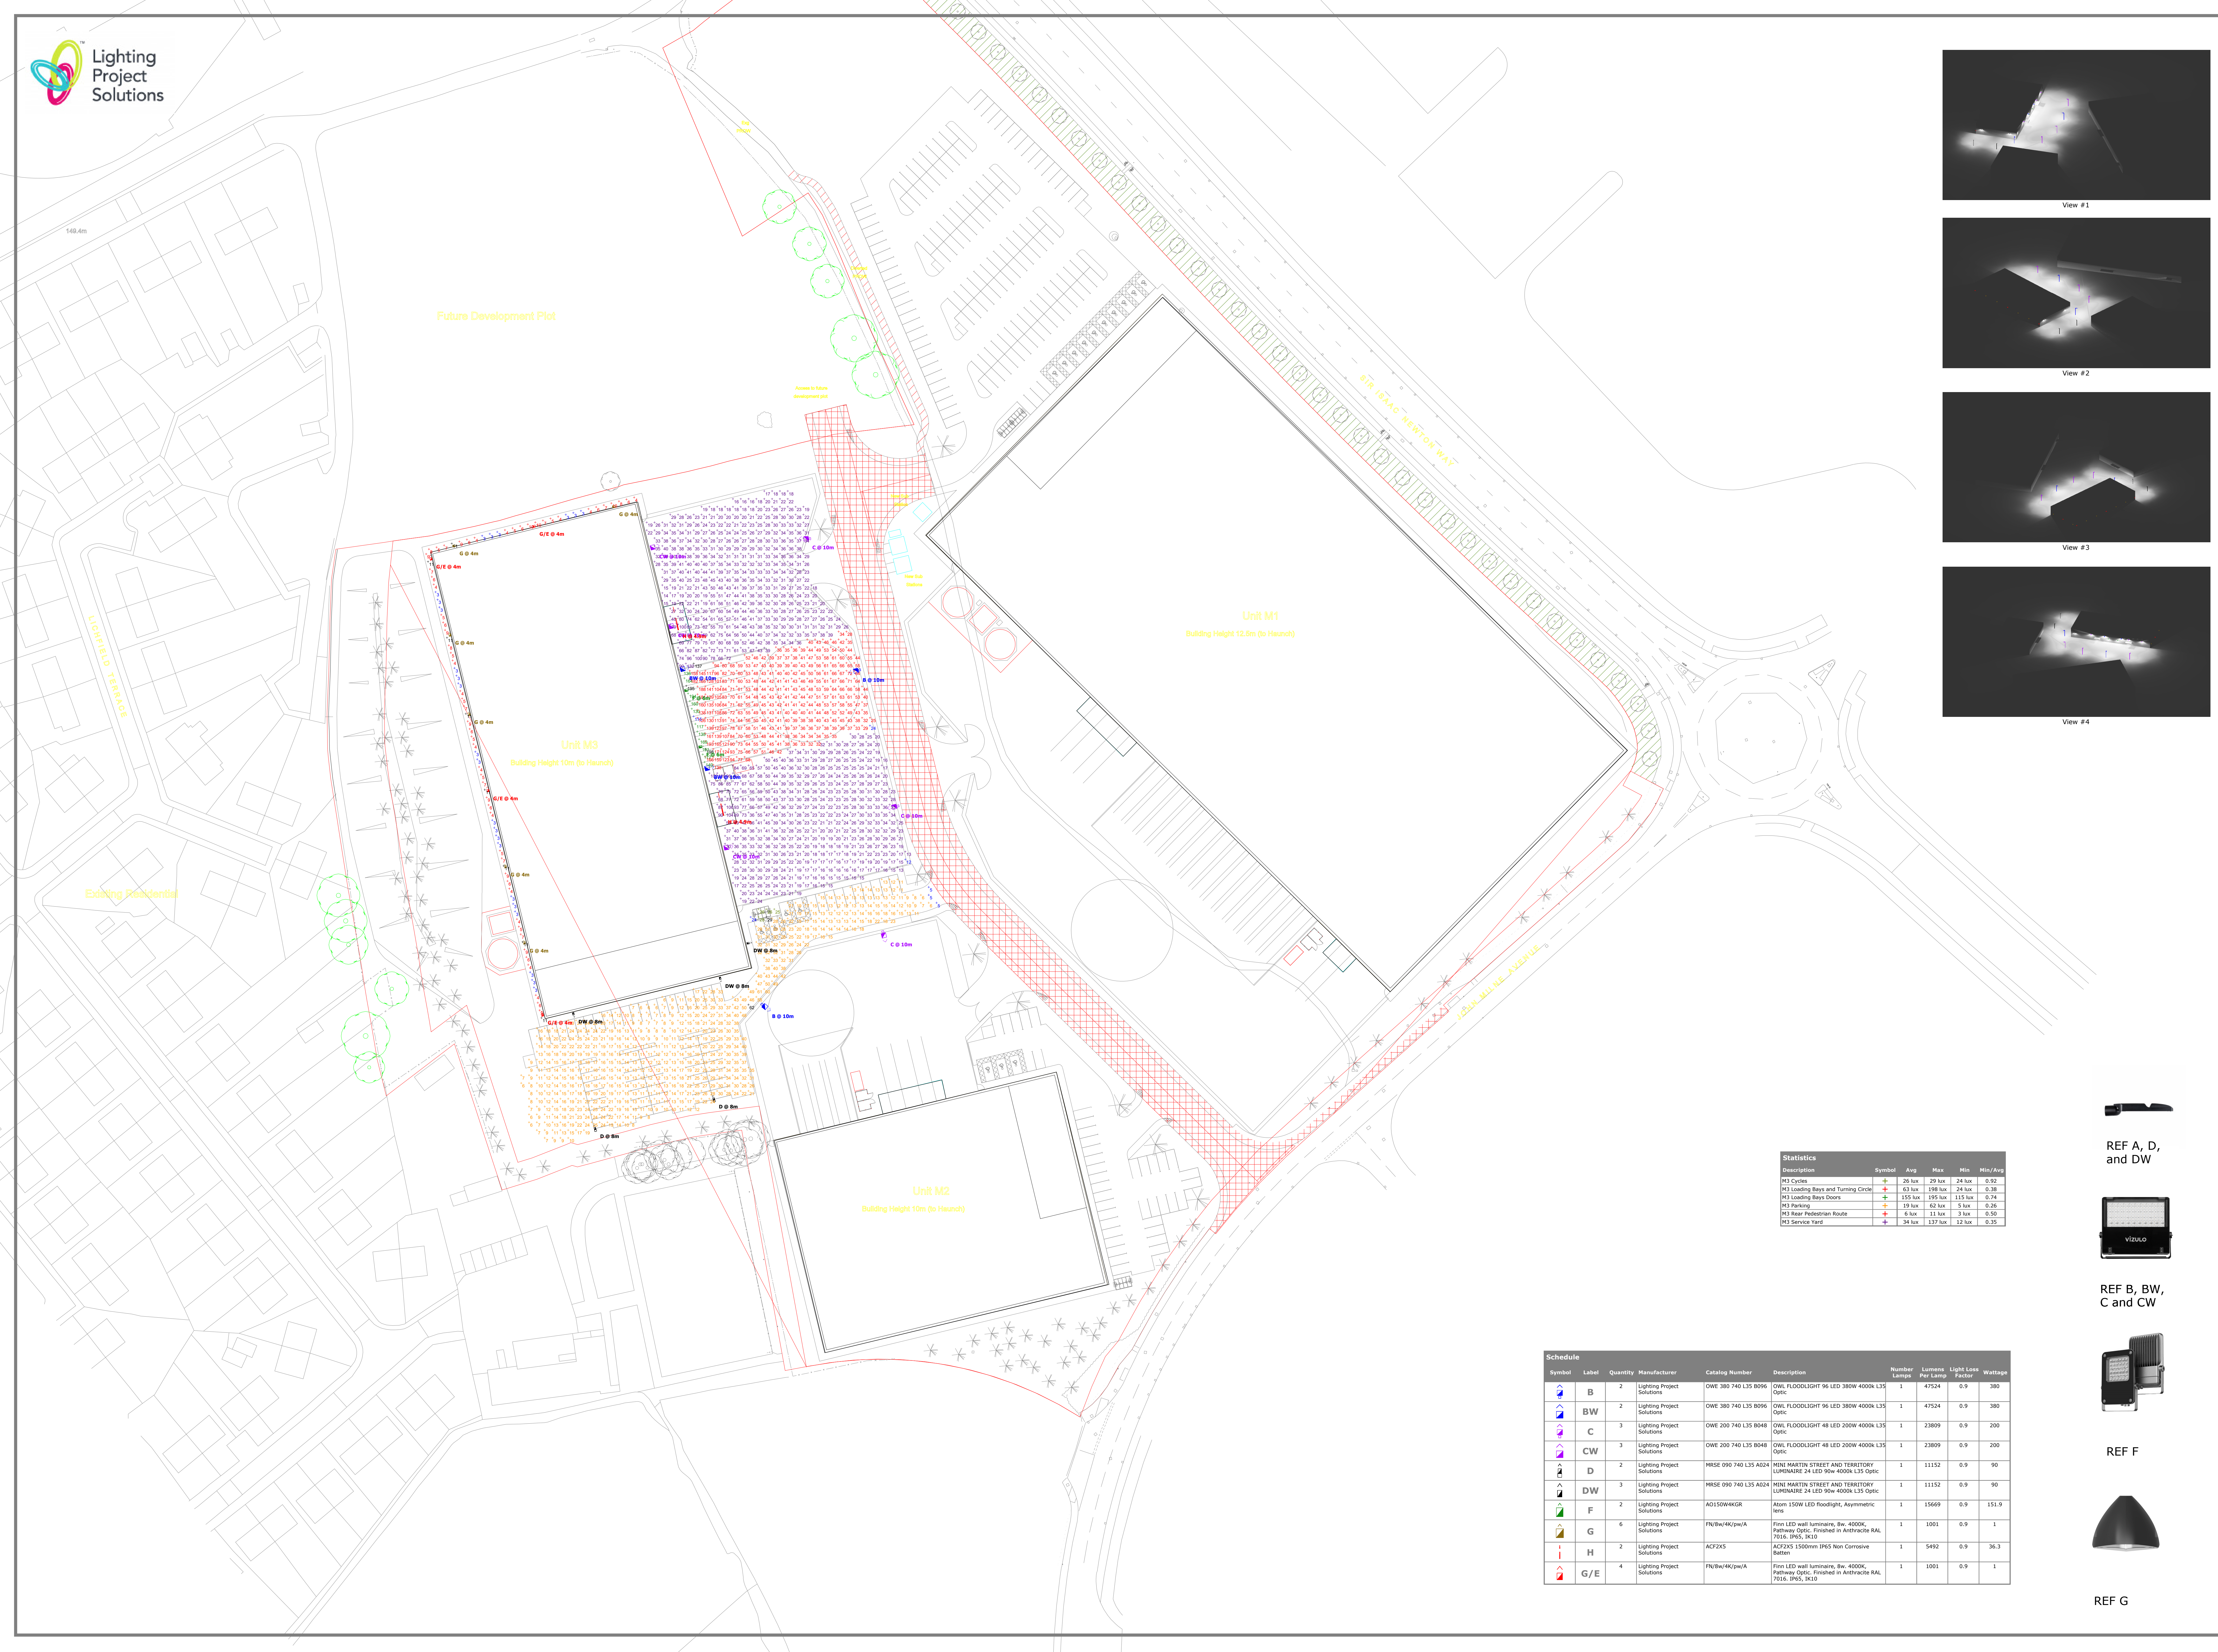


View #1

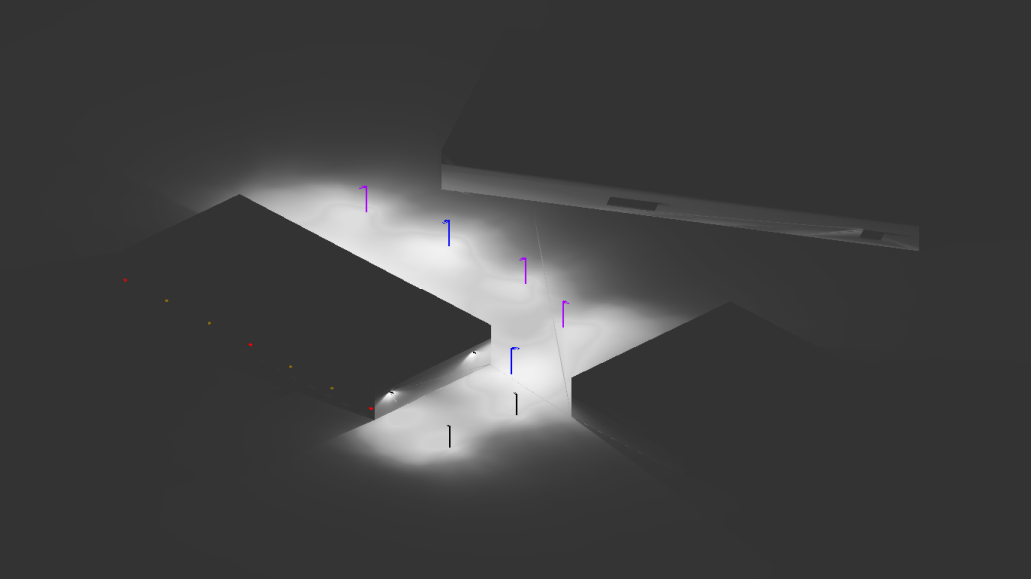

View #2

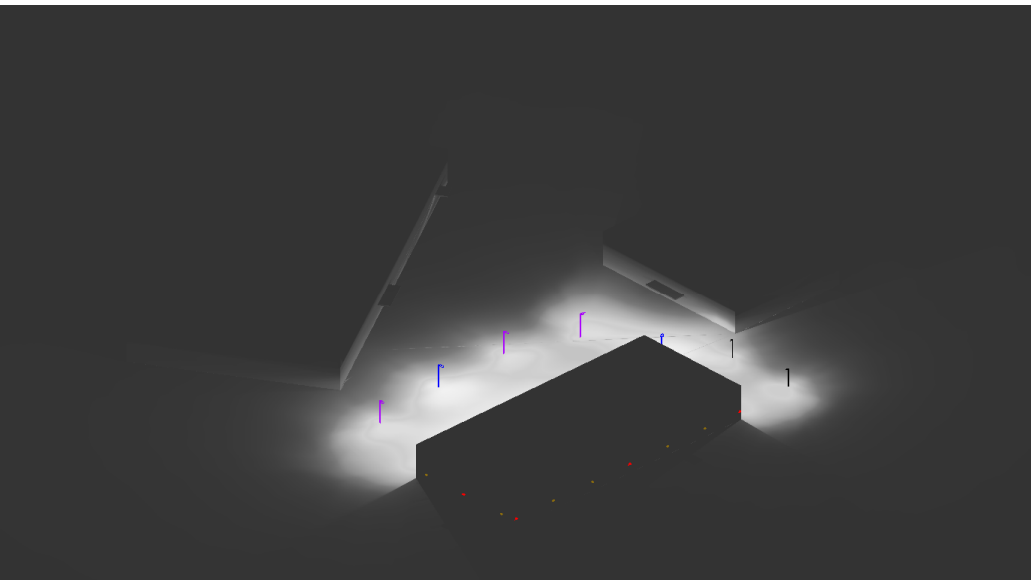

View #3

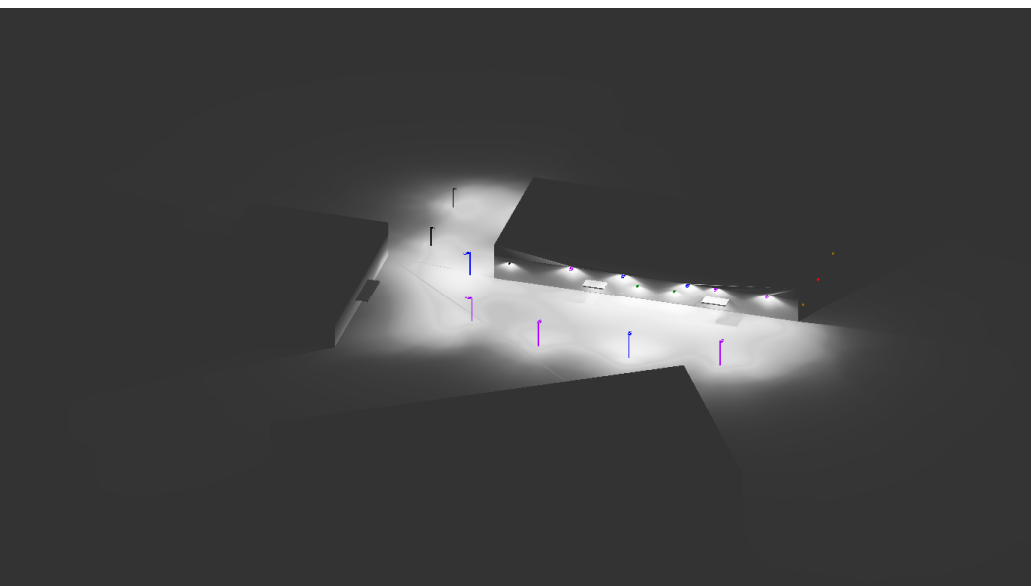

View #4

Statistics					
Description	Symbol	Avg	Max	Min	Min/Avg
M3 Cycles	+	26 lux	29 lux	24 lux	0.92
M3 Loading Bays and Turning Circle	+	43 lux	188 lux	24 lux	0.38
M3 Loading Bays Doors	+	155 lux	195 lux	115 lux	0.74
M3 Parking	+	19 lux	62 lux	5 lux	0.26
M3 Near Pedestrian Route	+	6 lux	11 lux	3 lux	0.50
M3 Service Yard	+	34 lux	137 lux	12 lux	0.35

Schedule									
Symbol	Label	Quantity	Manufacturer	Catalog Number	Description	Number Lamps	Lumens Per Lamp	Light Loss Factor	Wattage
	B	2	Lighting Project Solutions	OWE 380 740 L35 B096	OWL FLOODLIGHT 96 LED 380W 4000K L35 Optic	1	47524	0.9	380
	BW	2	Lighting Project Solutions	OWE 380 740 L35 B096	OWL FLOODLIGHT 96 LED 380W 4000K L35 Optic	1	47524	0.9	380
	C	3	Lighting Project Solutions	OWE 200 740 L35 B048	OWL FLOODLIGHT 48 LED 200W 4000K L35 Optic	1	23809	0.9	200
	CW	3	Lighting Project Solutions	OWE 200 740 L35 B048	OWL FLOODLIGHT 48 LED 200W 4000K L35 Optic	1	23809	0.9	200
	D	2	Lighting Project Solutions	MRSE 090 740 L35 A024	MINI MARTIN STREET AND TERRITORY LUMINAIRE 24 LED 90w 4000K L35 Optic	1	11152	0.9	90
	DW	3	Lighting Project Solutions	MRSE 090 740 L35 A024	MINI MARTIN STREET AND TERRITORY LUMINAIRE 24 LED 90w 4000K L35 Optic	1	11152	0.9	90
	F	2	Lighting Project Solutions	AO150W4KGR	Atom 150W LED Floodlight, Asymmetric lens	1	15669	0.9	151.9
	G	6	Lighting Project Solutions	FN/BW/4K/pw/A	Finn LED wall luminaire, Bw, 4000K, Pathway Optic, Finished in Anthracite RAL 7016, IP65, IK10	1	1001	0.9	1
	H	2	Lighting Project Solutions	ACF2X5	ACF2X5 1500mm IP65 Non Corrosive Batten	1	5492	0.9	36.3
	G/E	4	Lighting Project Solutions	FN/BW/4K/pw/A	Finn LED wall luminaire, Bw, 4000K, Pathway Optic, Finished in Anthracite RAL 7016, IP65, IK10	1	1001	0.9	1



REF A, D, and DW



REF B, BW, C and CW



REF F



REF G