


Proposed Site Cross-Section A-A (1:100)



Proposed Site Cross-Section B-B (1:100)



Proposed Site Cross-Section C-C (1:100)

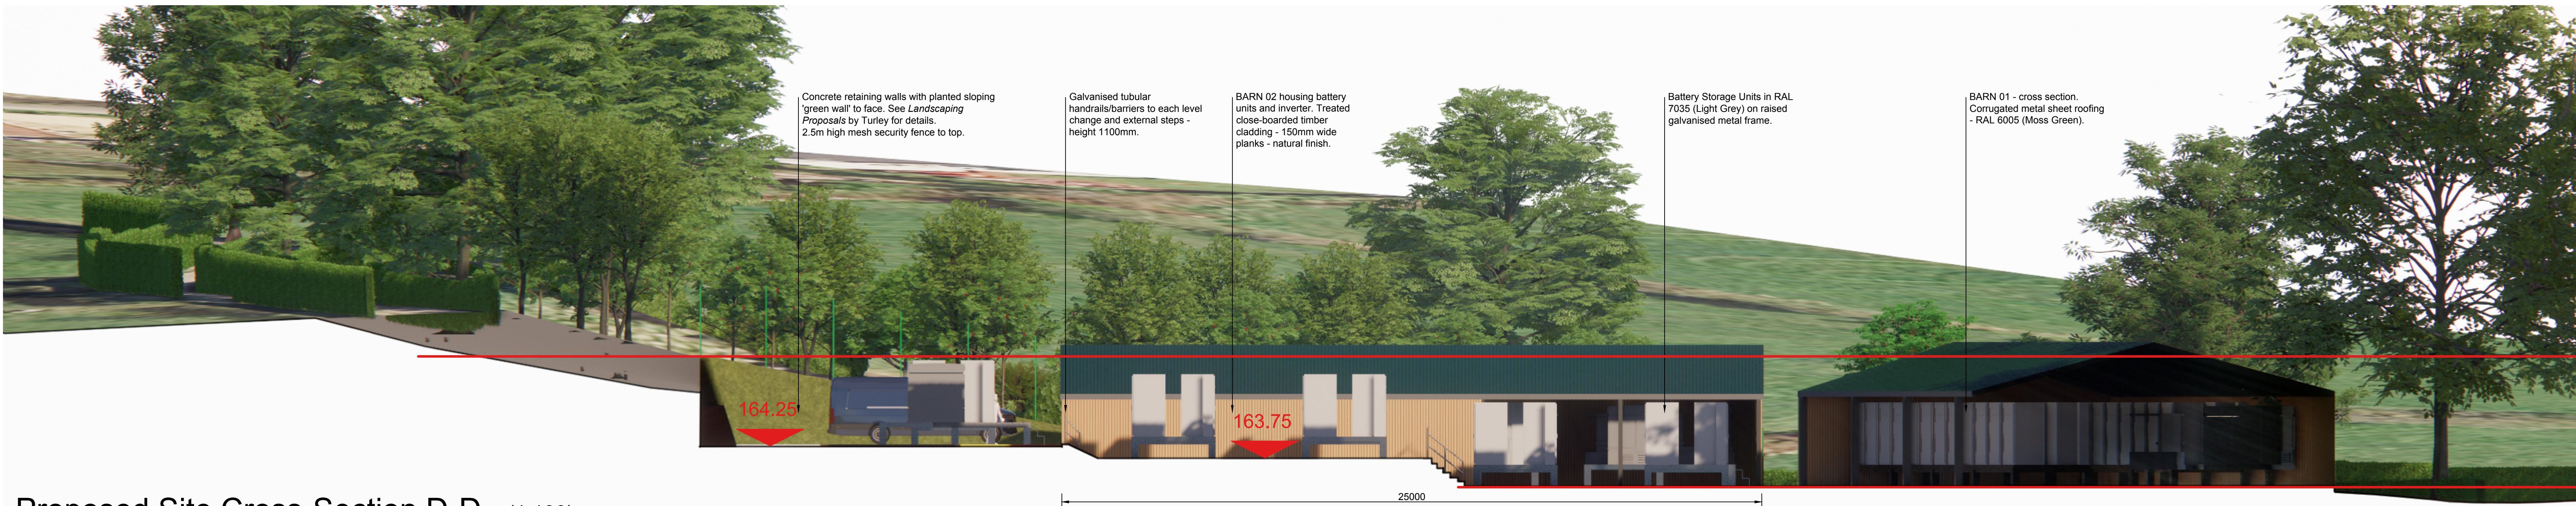

Proposed Site Cross-Section D-D (1:100)

Rev	Description	Date
A	Notes relating to access road amended.	06.10.2023