
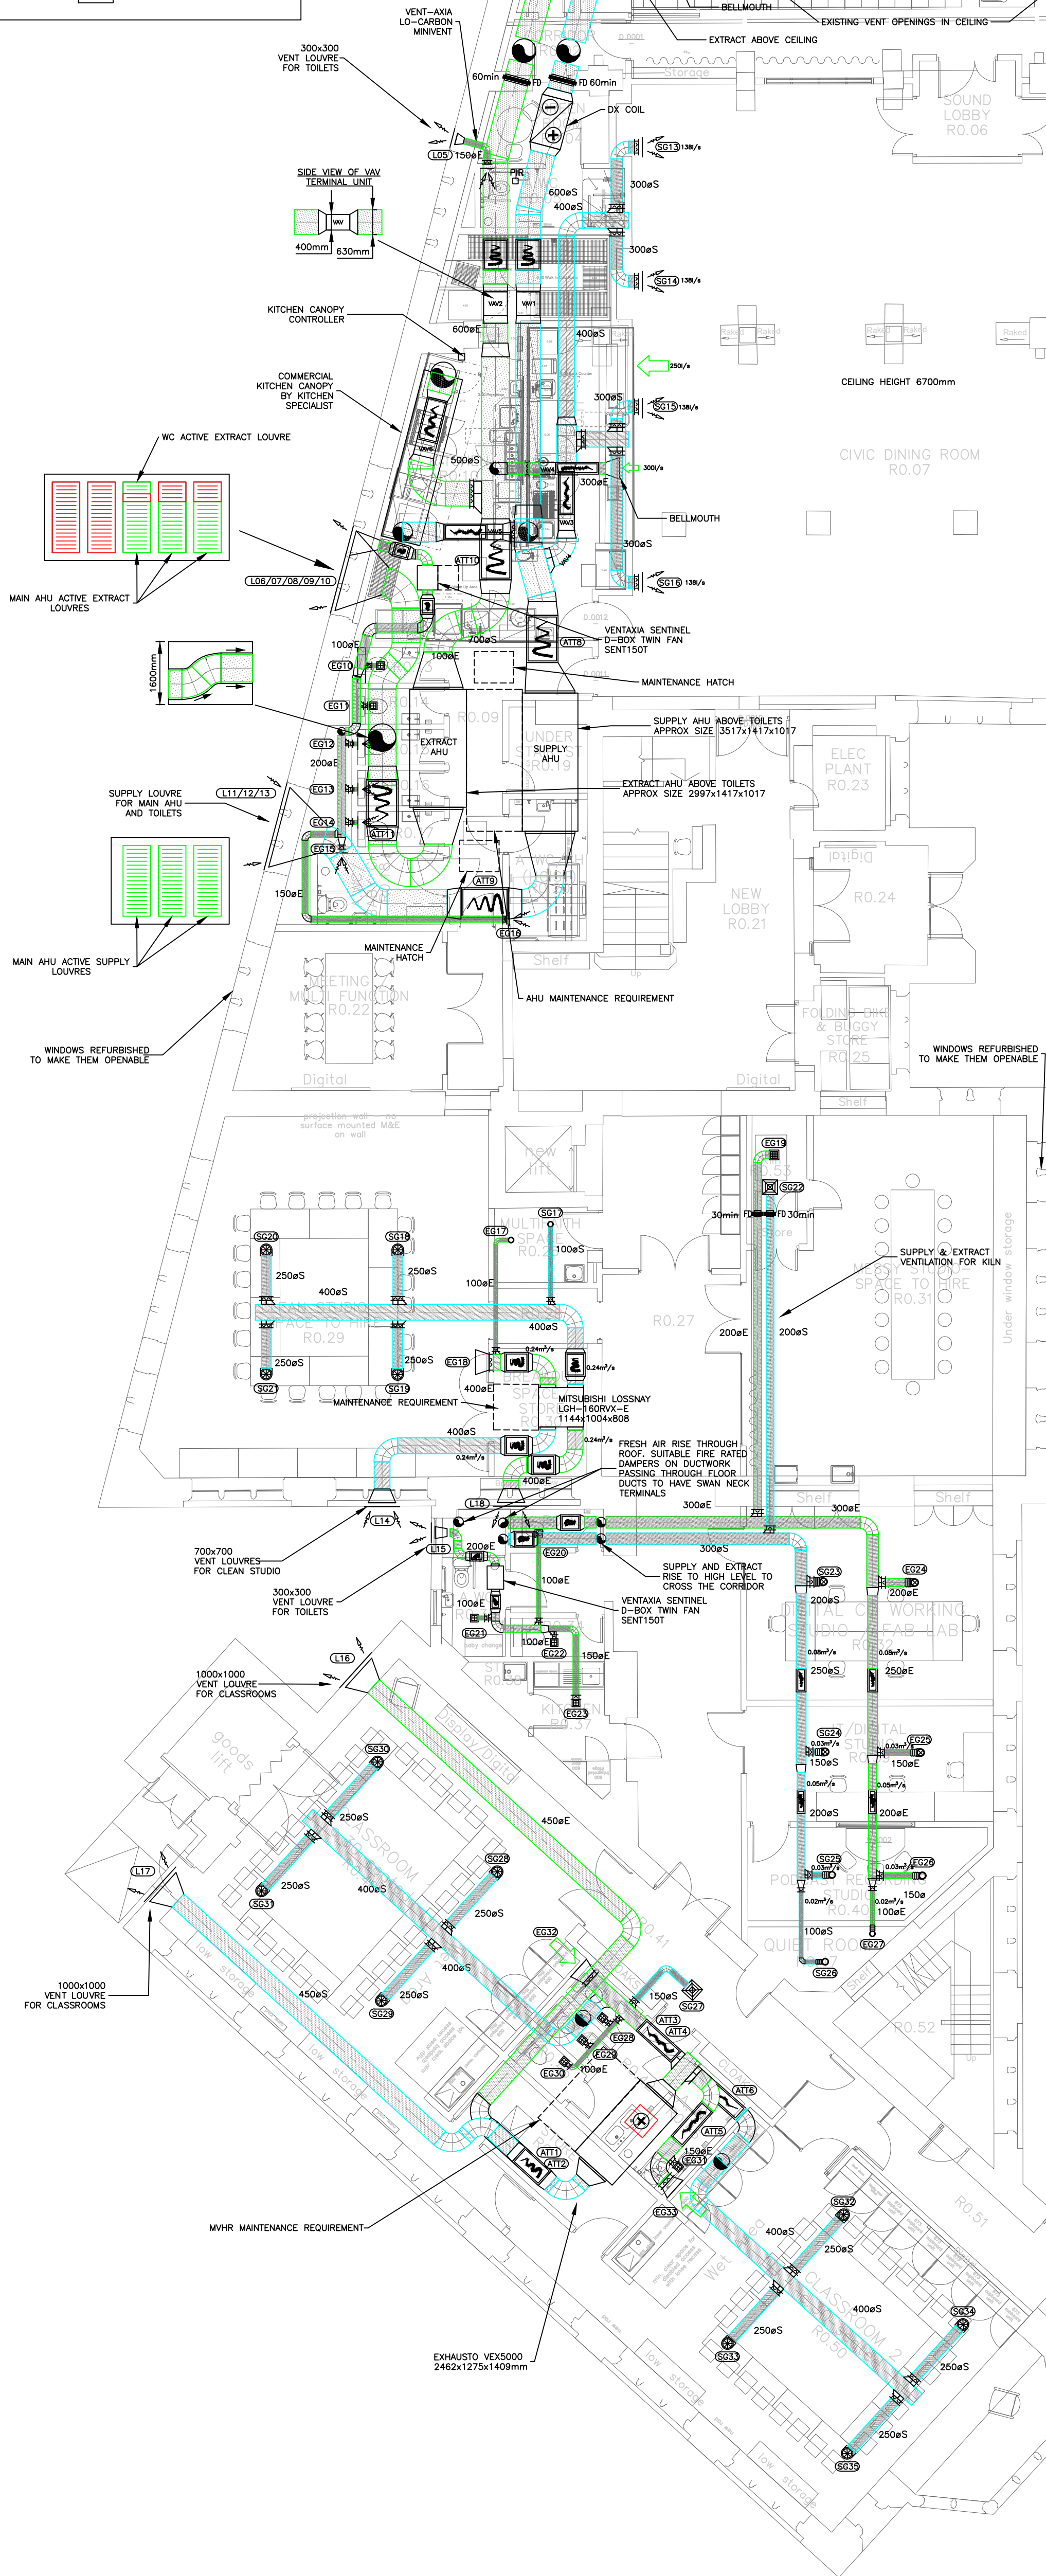


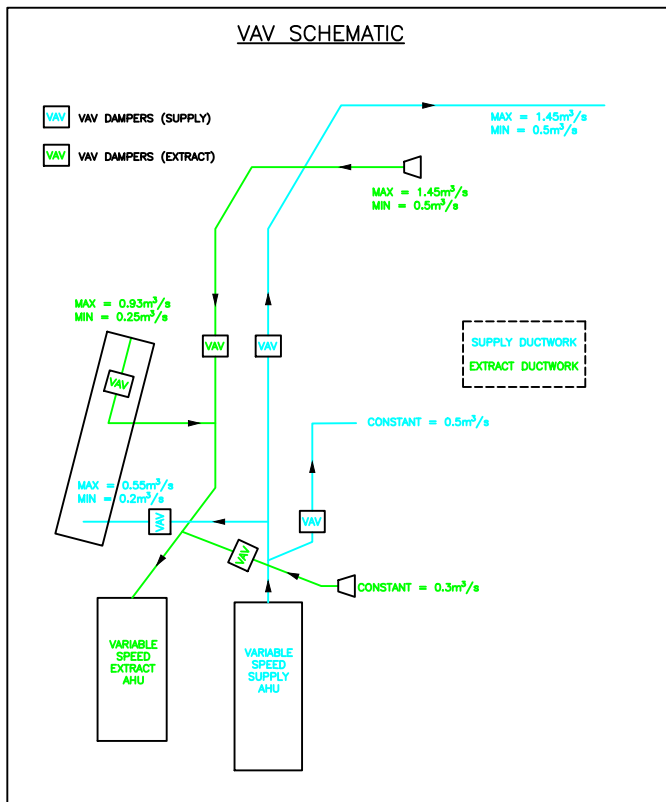

Gilberts Grille Schedule - Supply (Ground Floor)						
Ref	Room Name	Function	Grille Type	Plenum	Air Vol (m³/s)	Dimensions
SG5	Performance Space	Supply	DL3DO	Top	0.181	525x208 475x157
SG6	Performance Space	Supply	DL3DO	Top	0.181	525x208 475x157
SG7	Performance Space	Supply	DL3DO	Top	0.181	525x208 475x157
SG8	Performance Space	Supply	DL3DO	Top	0.181	525x208 475x157
SG9	Performance Space	Supply	DL3DO	Top	0.181	525x208 475x157
SG10	Performance Space	Supply	DL3DO	Top	0.181	525x208 475x157
SG11	Performance Space	Supply	DL3DO	Top	0.181	525x208 475x157
SG12	Performance Space	Supply	DL3DO	Top	0.181	525x208 475x157
SG13	Civic Dining Room	Supply	DL1DO	Top	0.138	287x208 246x157
SG14	Civic Dining Room	Supply	DL1DO	Top	0.138	287x208 246x157
SG15	Civic Dining Room	Supply	DL1DO	Top	0.138	287x208 246x157
SG16	Civic Dining Room	Supply	DL1DO	Top	0.138	287x208 246x157
SG17	Multi-Faith Space R0.26	Supply	SDX125	Top	0.020	148da 124da
SG18	Clean Studio R0.29	Supply	GSFR250	Top	0.055	330da 252da
SG19	Clean Studio R0.29	Supply	GSFR250	Top	0.055	330da 252da
SG20	Clean Studio R0.29	Supply	GSFR250	Top	0.055	330da 252da
SG21	Clean Studio R0.29	Supply	GSFR250	Top	0.055	330da 252da
SG22	Kin R0.53	Supply	SDX150	Top	0.030	175da 149da
SG23	Digital Co Working Studio R0.32	Supply	GSFR250	Top	0.060	330da 252da
SG24	IT / Digital Studio R0.39	Supply	GSFR180	Top	0.030	240da 162da
SG25	Podcast Studio R0.40	Supply	SDX150	Top	0.030	175da 149da
SG26	Quiet Room R0.47	Supply	SDX125	Top	0.020	148da 124da
SG27	Corridor R0.41	Supply	GSFR180	Top	0.060	369x369 225x225
SG28	Classroom 1 R0.48	Supply	GSFR250	Top	0.075	330da 248da
SG29	Classroom 1 R0.48	Supply	GSFR250	Top	0.075	330da 248da
SG30	Classroom 1 R0.48	Supply	GSFR250	Top	0.075	330da 248da
SG31	Classroom 1 R0.48	Supply	GSFR250	Top	0.075	330da 248da
SG32	Classroom 2 R0.50	Supply	GSFR250	Top	0.075	330da 248da
SG33	Classroom 2 R0.50	Supply	GSFR250	Top	0.075	330da 248da
SG34	Classroom 2 R0.50	Supply	GSFR250	Top	0.075	330da 248da
SG35	Classroom 2 R0.50	Supply	GSFR250	Top	0.075	330da 248da


Gilberts Grille Schedule - Extract (Ground Floor)						
Ref	Room Name	Function	Grille Type	Plenum	Air Vol (m³/s)	Dimensions
EG10	WC R0.13	Extract	GX100	Top	0.010	134da 100da
EG11	WC R0.14	Extract	GX100	Top	0.010	134da 100da
EG12	WC R0.15	Extract	GX100	Side	0.010	134da 100da
EG13	WC R0.16	Extract	GX100	Side	0.010	134da 100da
EG14	WC R0.17	Extract	GX100	Side	0.010	134da 100da
EG15	WC R0.18	Extract	GX125	Side	0.020	148da 125da
EG16	WC R0.20	Extract	GX125	Side	0.030	148da 125da
EG17	Multi-Faith Space R0.26	Extract	GX125	Top	0.020	148da 125da
EG18	Clean Studio R0.29	Extract	450x450	Side	0.220	495x495 450x450
EG19	Kin R0.53	Extract	GX150	Top	0.030	191da 150da
EG20	WC R0.33	Extract	GX100	Top	0.010	134da 100da
EG21	WC R0.34	Extract	GX100	Top	0.010	134da 100da
EG22	A WC R0.35	Extract	GX125	Top	0.020	148da 125da
EG23	Kitchen R0.37	Extract	GX125	Wall	0.020	148da 125da
EG24	Digital Co Working Studio R0.32	Extract	G250	Top	0.060	295x295 250x250
EG25	IT / Digital Studio R0.39	Extract	GXD150	Top	0.030	191da 150da
EG26	Podcast Studio R0.40	Extract	GXD150	Top	0.030	191da 150da
EG27	Quiet Room R0.47	Extract	GXD125	Top	0.020	148da 125da
EG28	WC R0.43	Extract	GX100	Top	0.010	134da 100da
EG29	WC R0.44	Extract	GX100	Top	0.010	134da 100da
EG30	WC R0.45	Extract	GX100	Top	0.010	134da 100da
EG31	WC R0.46	Extract	GX125	Top	0.020	148da 125da
EG32	Classroom 1 R0.48	Extract	Series G	Side	0.300	545x595 500x550
EG33	Classroom 2 R0.50	Extract	Series G	Side	0.300	545x595 500x550

4025 Touchstones - Louvre Schedule					
REF	Manufacturer	Louvre Type	Intake/Exhaust	Width (mm)	Height (mm)
L01	GILBERTS	WGF-38	Exhaust	500	500
L02	GILBERTS	WGF-38	Supply	500	500
L03	GILBERTS	WGF-38	Exhaust	300	300
L04	GILBERTS	WGF-38 Fire Dampered	Exhaust	550	550
L05	GILBERTS	WGF-38	Exhaust	300	300
L06	GILBERTS	WGF-38	Exhaust	700	1800
L07	GILBERTS	WGF-38	Exhaust	700	1800
L08	GILBERTS	WGF-38	Exhaust	700	1800
L09	GILBERTS	WGF-38	Exhaust	700	1800
L10	GILBERTS	WGF-38	Supply	700	1800
L11	GILBERTS	WGF-38	Supply	700	1300
L12	GILBERTS	WGF-38	Supply	700	1300
L13	GILBERTS	WGF-38	Supply	700	1300
L14	GILBERTS	WGF-38	Supply	700	700
L15	GILBERTS	WGF-38	Exhaust	300	300
L16	GILBERTS	WGF-38	Exhaust	1000	1000
L17	GILBERTS	WGF-38	Supply	1000	1000
L18	GILBERTS	WGF-38	Extract	700	700

ALL DIMENSIONS ARE IN MILLIMETRES UNLESS OTHERWISE INDICATED.

DO NOT SCALE FROM THIS DRAWING. IF IN DOUBT ASK.

THIS DRAWING SHALL BE READ IN CONJUNCTION WITH THE PROJECT SPECIFICATION AND ALL OTHER PROJECT DOCUMENTATION.

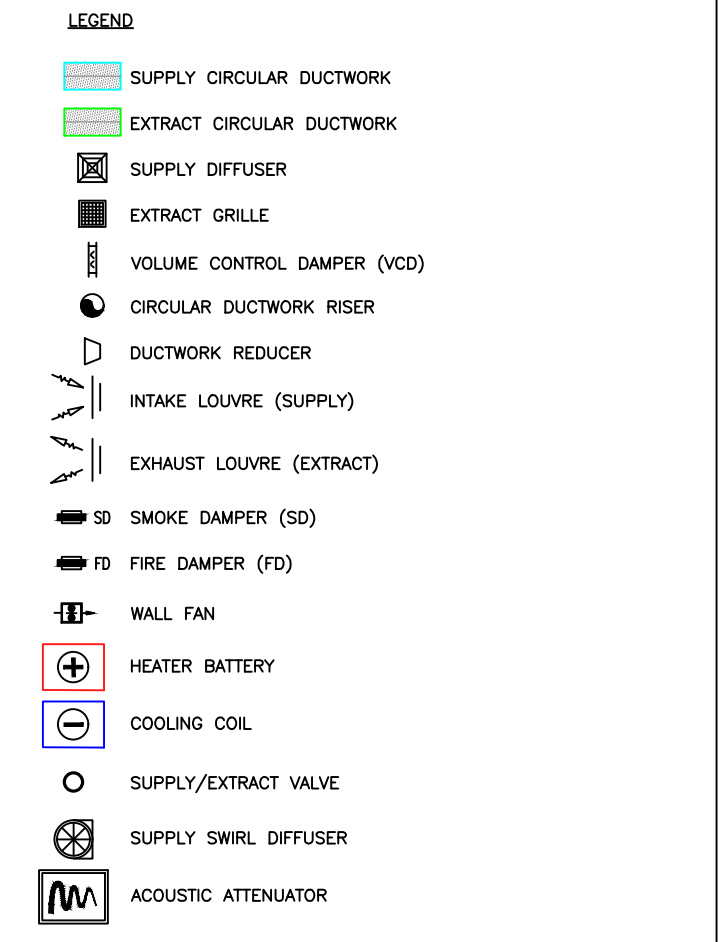

T2	09/11/23	TENDER ISSUE
T1	02.10.23	TENDER ISSUE
P1	17.08.23	STAGE 3 ISSUE

Revision	Date	Description
Client & Site		
YOUR TRUST TOUCHSTONES ROCHDALE		

Title

VENTILATION

GROUND FLOOR

Steven A. Hunt & Associates

Hangar 9, De Havilland Drive, Liverpool L24 8RN

0151 427 8009

www.stevenhunt.com info@stevenhunt.com

Scale: 1:100 Size: A1 Drawn: EB Chkd: SH

Drawing No. ISO19650 Compliant

Project Origin Zone Level File Type Role Number Suitability Rev:

4025 SHA XX 00 DR M 3000 S2 T2

TENDER