


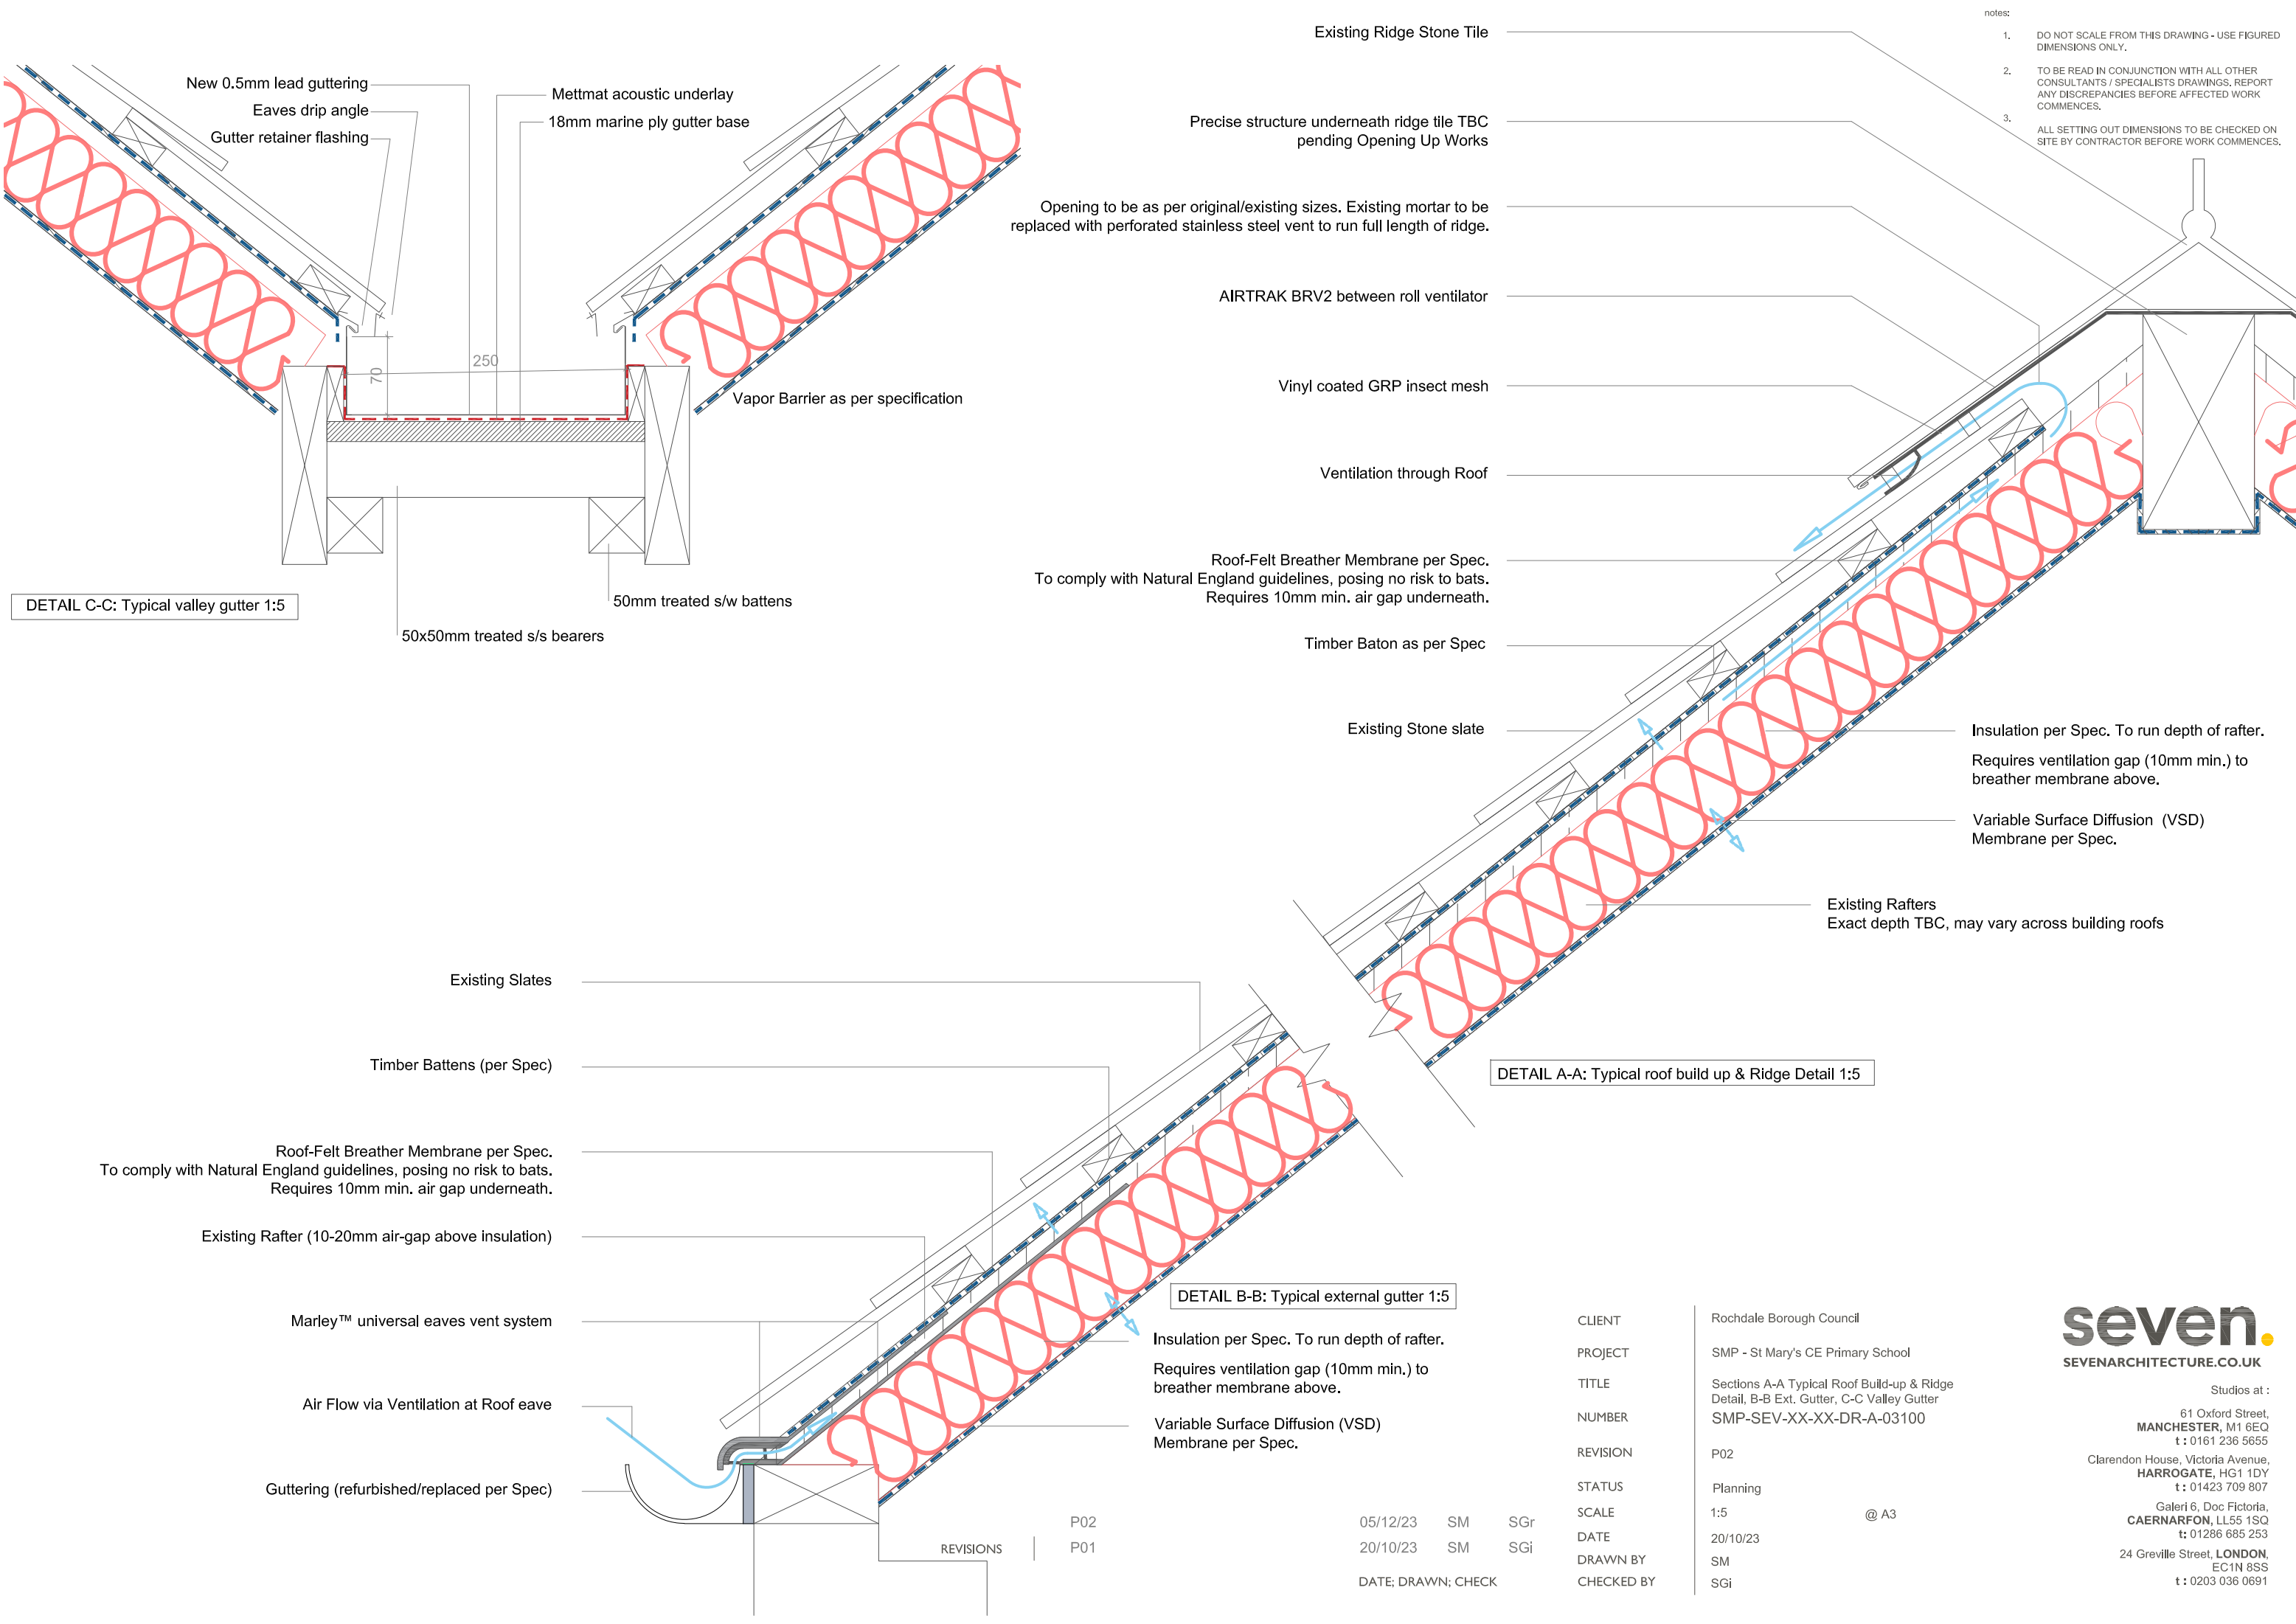

- notes:
1. DO NOT SCALE FROM THIS DRAWING - USE FIGURED DIMENSIONS ONLY.
 2. TO BE READ IN CONJUNCTION WITH ALL OTHER CONSULTANTS / SPECIALISTS DRAWINGS. REPORT ANY DISCREPANCIES BEFORE AFFECTED WORK COMMENCES.
 3. ALL SETTING OUT DIMENSIONS TO BE CHECKED ON SITE BY CONTRACTOR BEFORE WORK COMMENCES.

DETAIL C-C: Typical valley gutter 1:5

DETAIL A-A: Typical roof build up & Ridge Detail 1:5

DETAIL B-B: Typical external gutter 1:5

CLIENT	Rochdale Borough Council		
PROJECT	SMP - St Mary's CE Primary School		
TITLE	Sections A-A Typical Roof Build-up & Ridge Detail, B-B Ext. Gutter, C-C Valley Gutter		
NUMBER	SMP-SEV-XX-XX-DR-A-03100		
REVISION	P02		
STATUS	Planning		
SCALE	1:5	@ A3	
DATE	20/10/23		
DRAWN BY	SM		
CHECKED BY	SGi		

REVISIONS	P02	05/12/23	SM	SGr
	P01	20/10/23	SM	SGi
DATE; DRAWN; CHECK				

seven.
SEVENARCHITECTURE.CO.UK

Studios at :
61 Oxford Street,
MANCHESTER, M1 6EQ
t : 0161 236 5655
Clarendon House, Victoria Avenue,
HARROGATE, HG1 1DY
t : 01423 709 807
Galeri 6, Doc Fictoria,
CAERNARFON, LL55 1SQ
t : 01286 685 253
24 Greville Street, **LONDON**,
EC1N 8SS
t : 0203 036 0691