

NOTES

THIS DRAWING IS TO BE READ IN CONJUNCTION WITH THE FOLLOWING DLA ARCHITECTURE DRAWING NUMBERS:

- 2022-052 20000 GROUND & FIRST FLOOR GA PLAN
- 2022-052 20002 ROOF PLAN
- 2022-052 20010 GA ELEVATIONS & SECTIONS


This Drawing is for planning only, it is not to be used for any other purpose.

INFORMATION CONTAINED IN THIS DRAWING IS THE SOLE COPYRIGHT OF DLA ARCHITECTURE LTD AND IS NOT TO BE REPRODUCED WITHOUT PERMISSION

DO NOT SCALE, REFER TO FIGURED DIMENSIONS ONLY

REVISIONS

P01	PLANNING ISSUE	14/07/22 BG
P02	UPDATED FOR PLANNING SUBMISSION	18/08/22 CF PT
P03	FUTURE OFFICE WINDOWS OMITTED AS DISCUSSED WITH ALISON TRUMAN INTERIM DEVELOPMENT MANAGER AT ROCHE DALE BOROUGH COUNCIL EMAIL DATED 21/09/22	21/09/22 VS BG
P04	MAIN ENTRANCE DOOR LOCATION REVISED FOLLOWING CONSULTATION WITH PLANNING	31/03/2023 CF BLG
P05	PLANNING NMA - GROUND FLOOR WINDOWS ADDED, COMPOSITE CLADDING CHANGED TO BUILT UP, FINAL EXIT DOOR BETWEEN GRIDLINE C AND D REPOSITIONED BETWEEN GRIDLINES D AND E	10/07/24 CF PT

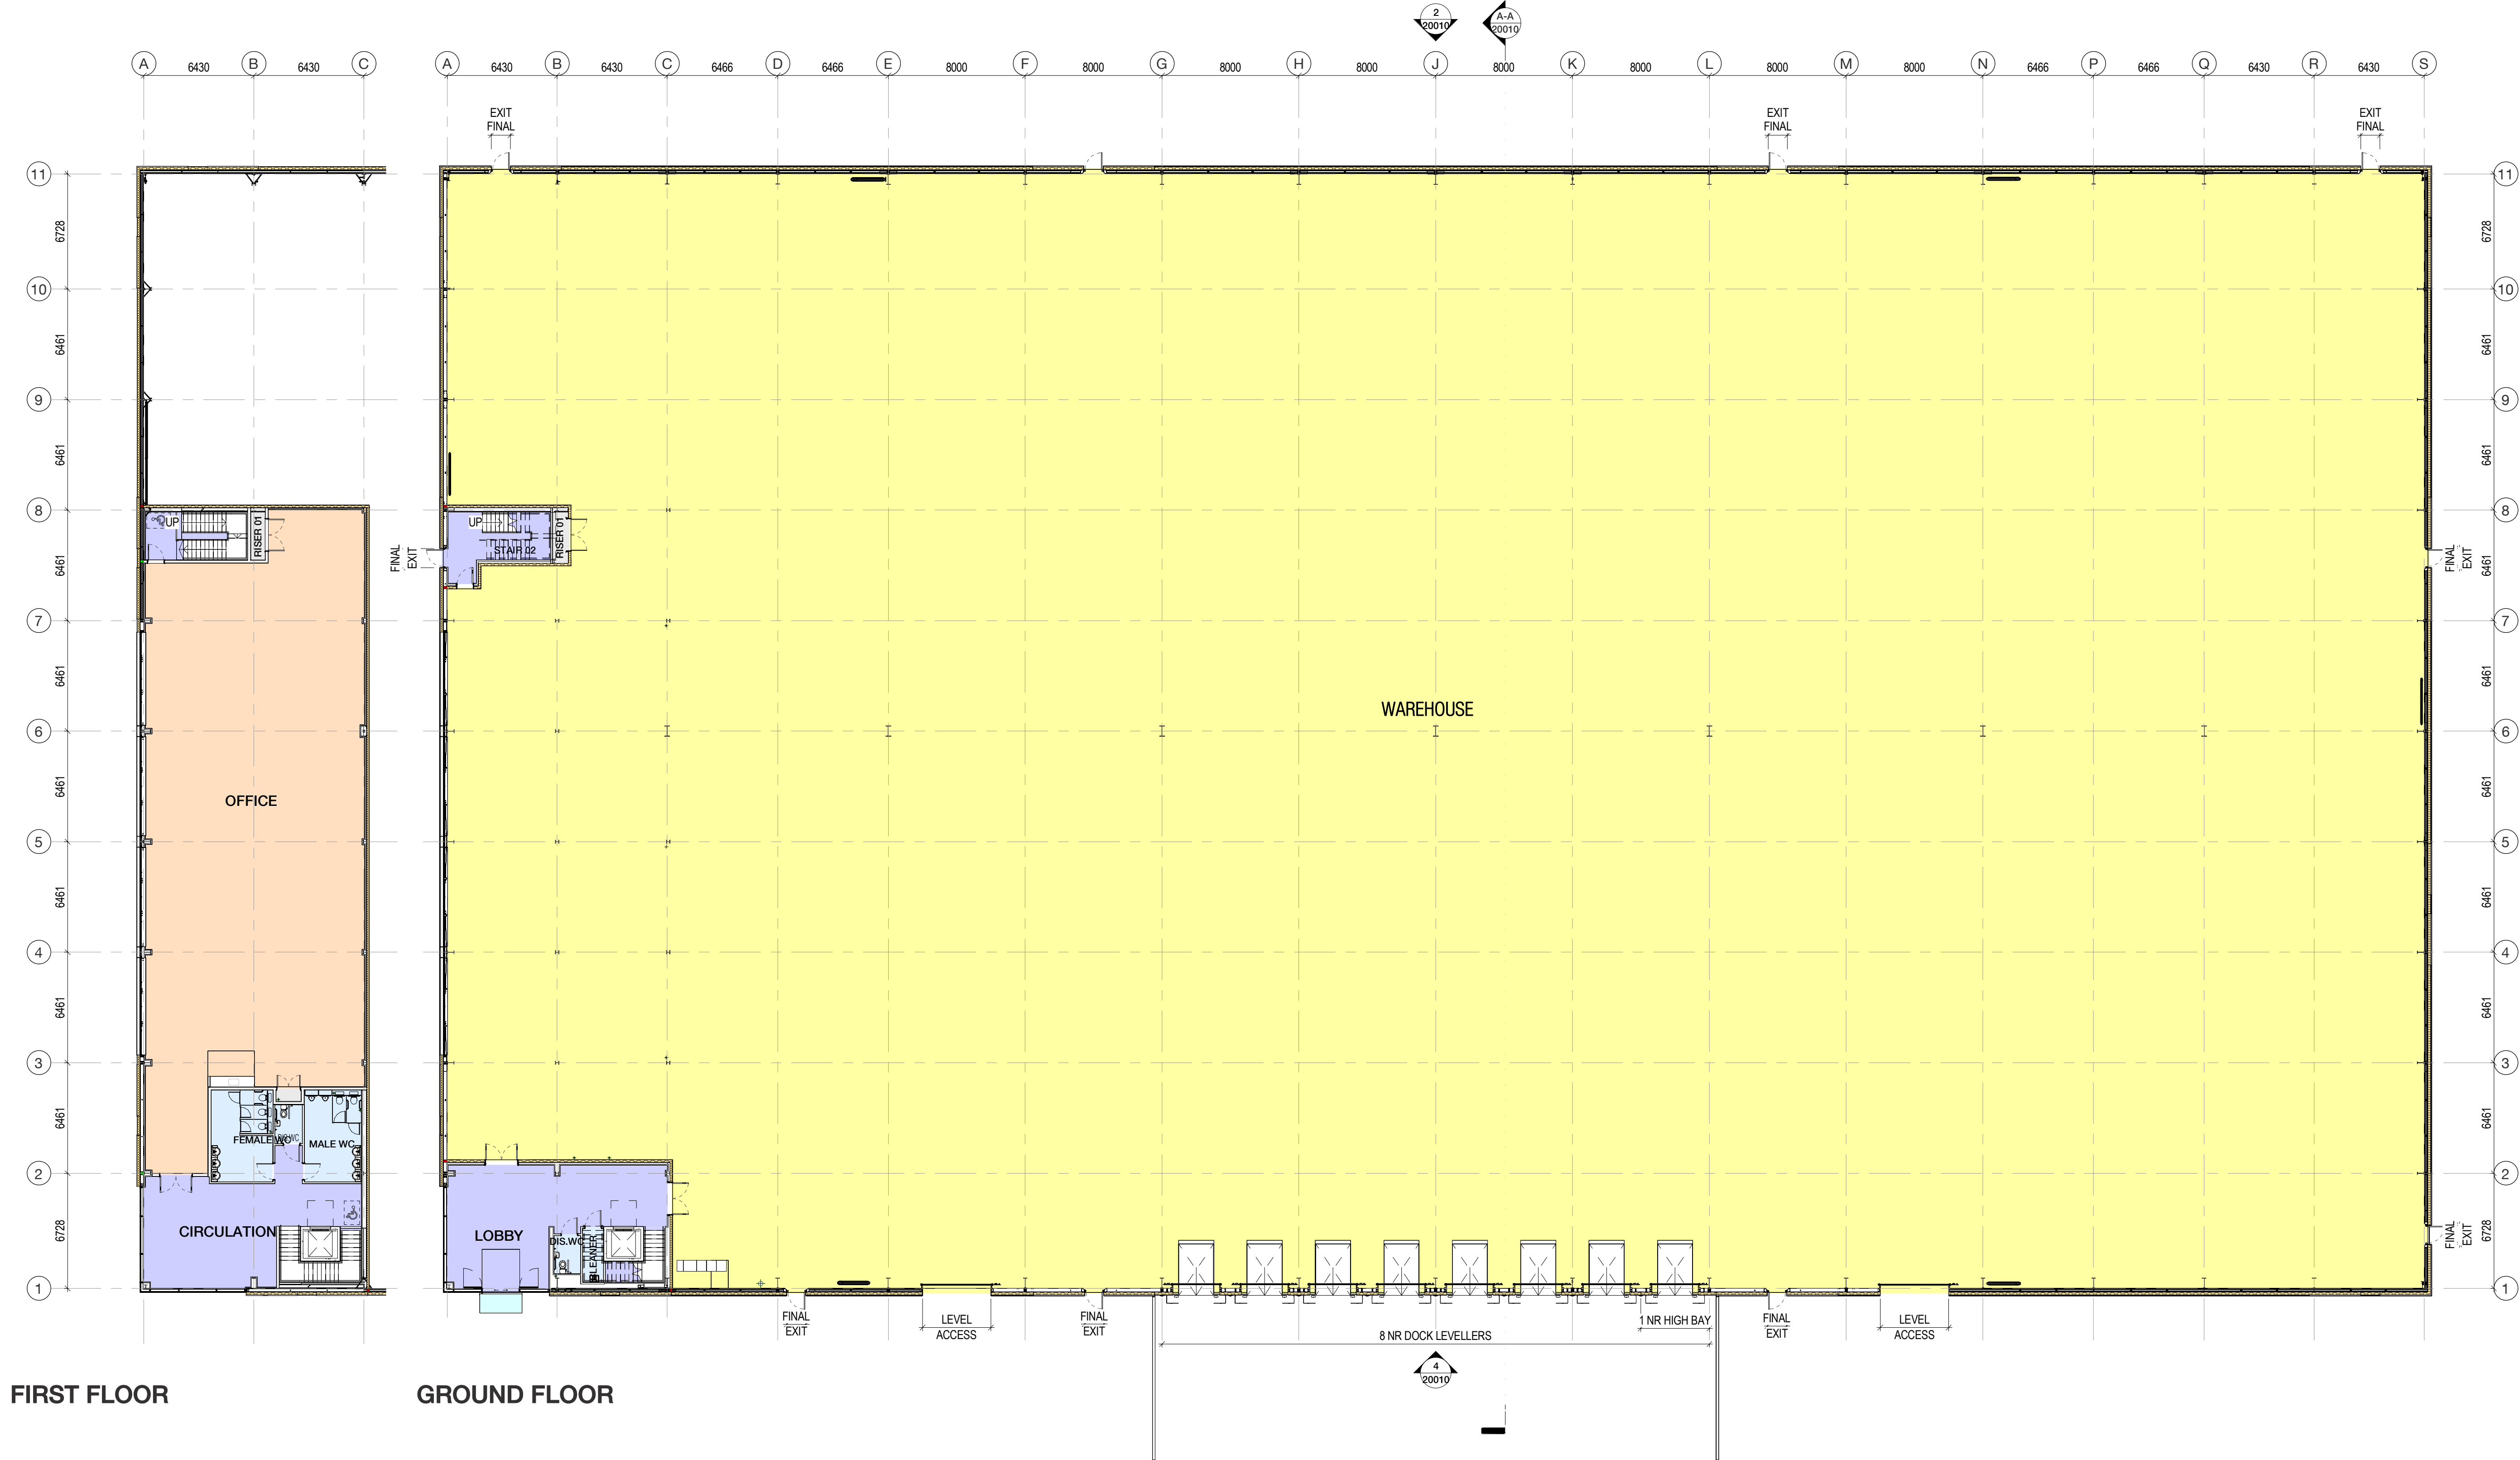

FIRST FLOOR

GROUND FLOOR



6 E Parade | Leeds | LS1 2AD
0113 887 3100
www.dla-architecture.co.uk

PROJECT
KINGSWAY PLOT J

TITLE
UNIT J2 GROUND & FIRST FLOOR GA

SCALE
1 : 200 @ A1

DATE
18/05/22

DLA REF	DRAWN	REVIEWED
2022-052	PT	BLG

PROJECT	ORIGIN	N	ZONE	LEVEL	TYPE	ROLE	NUMBER
KPJ	DLA	J2	XX	DR	A		20000

STATUS
PLANNING

REVISION
P05

