



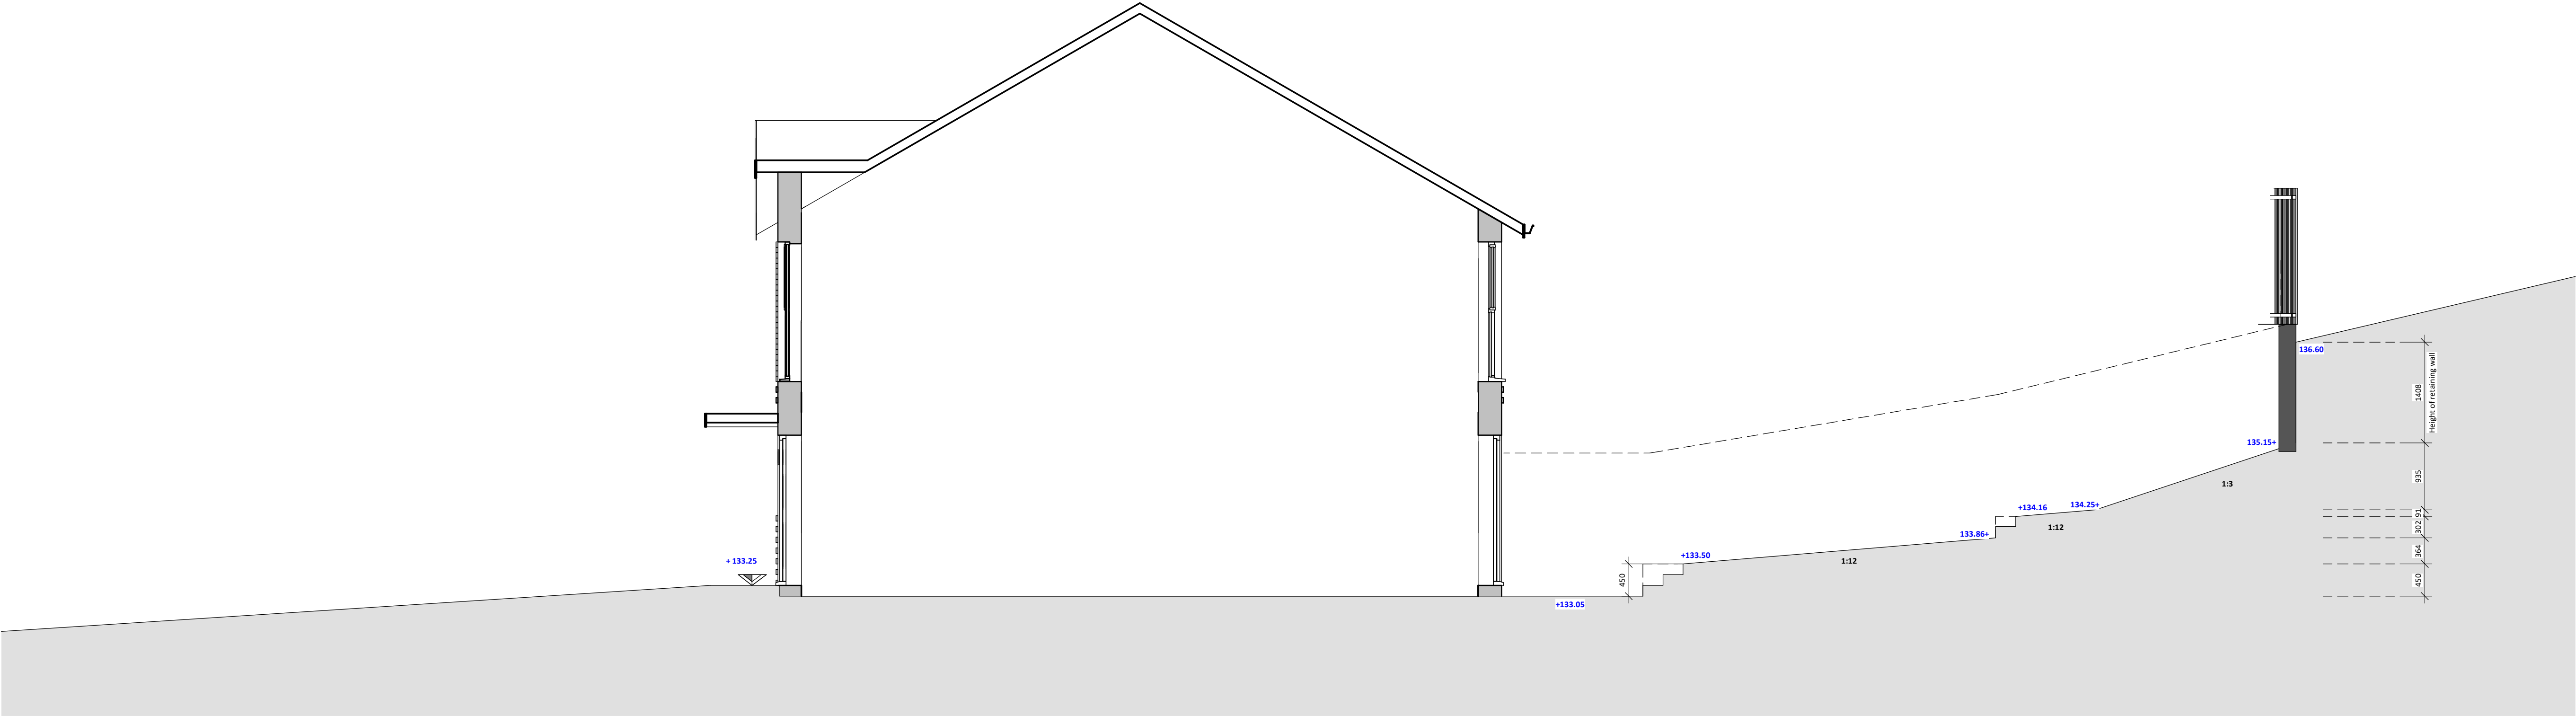

Plot 11 Section
1 : 50

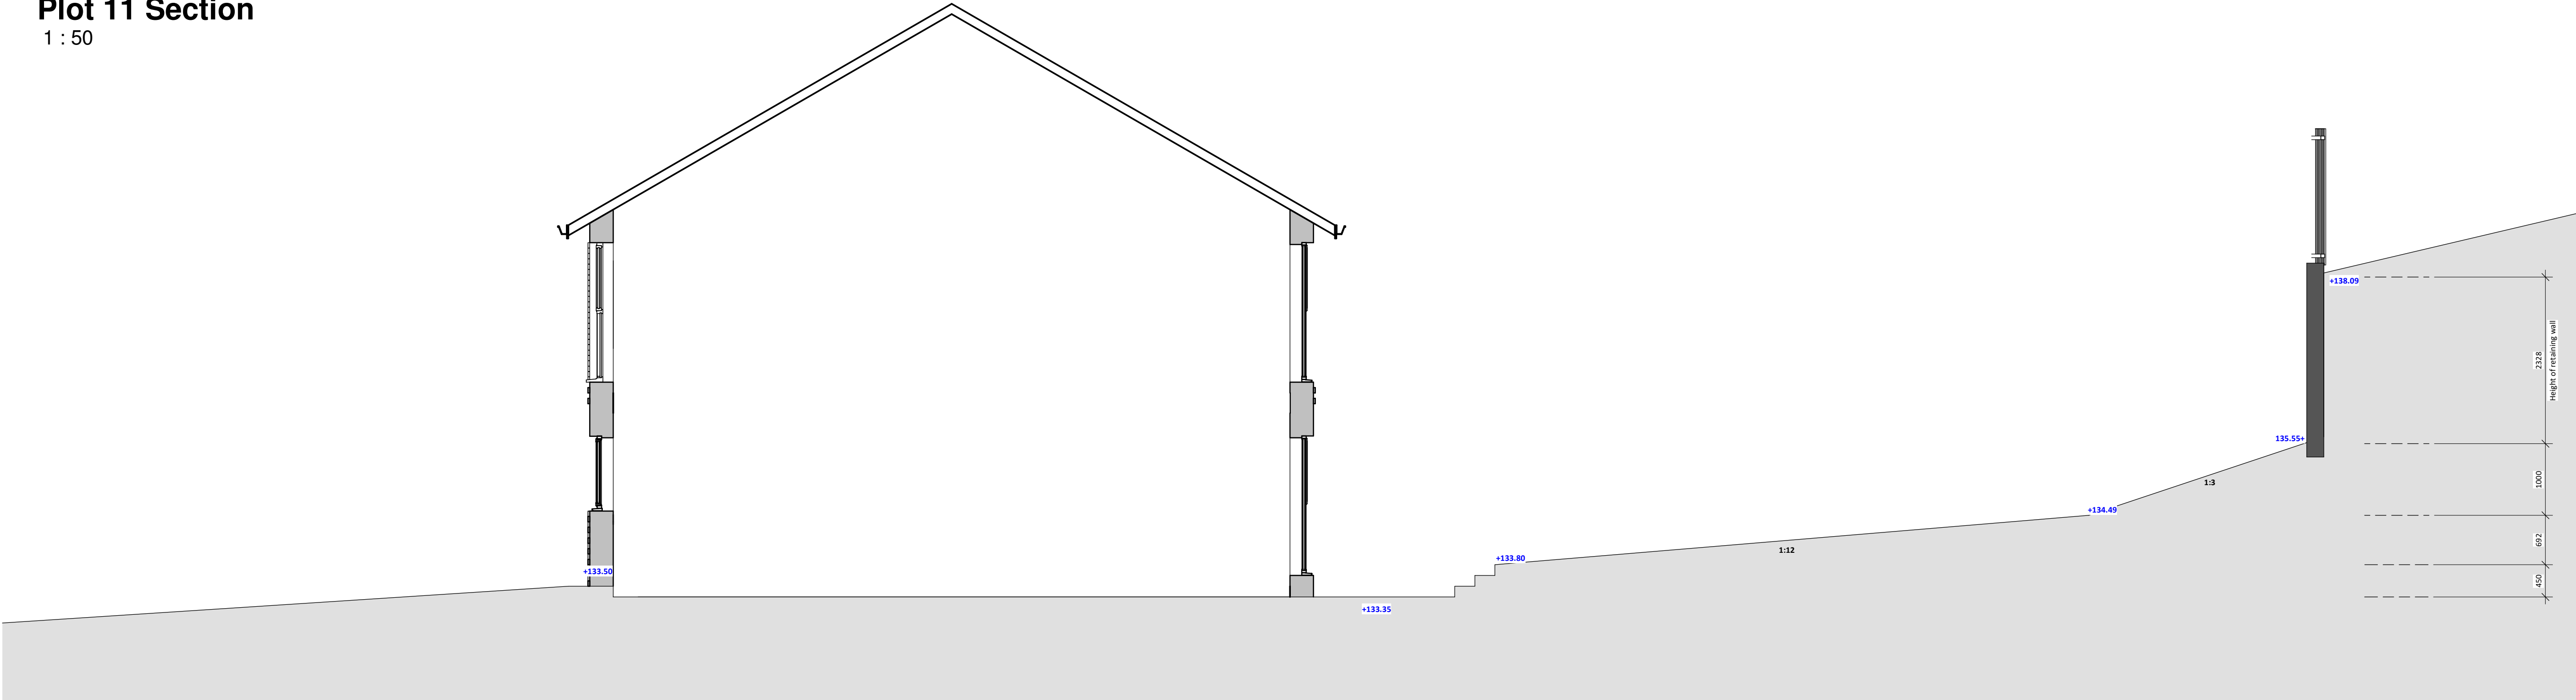

Plot 15 Section
1 : 50

3	11.03.25	ED	Drawing revised to remove plot 16
2	24.02.25	ED	Drawing revised following comments from LPA
1	17.02.25	ED	Drawing revised to add Plot 15 side section as per LPA request
Rev	Date	Int	Description

btp

ARCHITECTS

RIBA

Chartered Practice

CLIENT:
Built Developments Ltd

PROJECT:
Bury Old Road, Heywood

DESCRIPTION:
Site Sections

PURPOSE OF ISSUE:
Planning

DRAWN BY:	CHECKED	DATE:	SCALE @ A1:
OM	ED	21.01.25	1 : 50

JOB NO:	STATUS CODE:	DRAWING NO:	REV
4299	S2	126	3

FILE IDENTIFIER:
BR-BTP-00-S-DR-A-4299_126.3

