
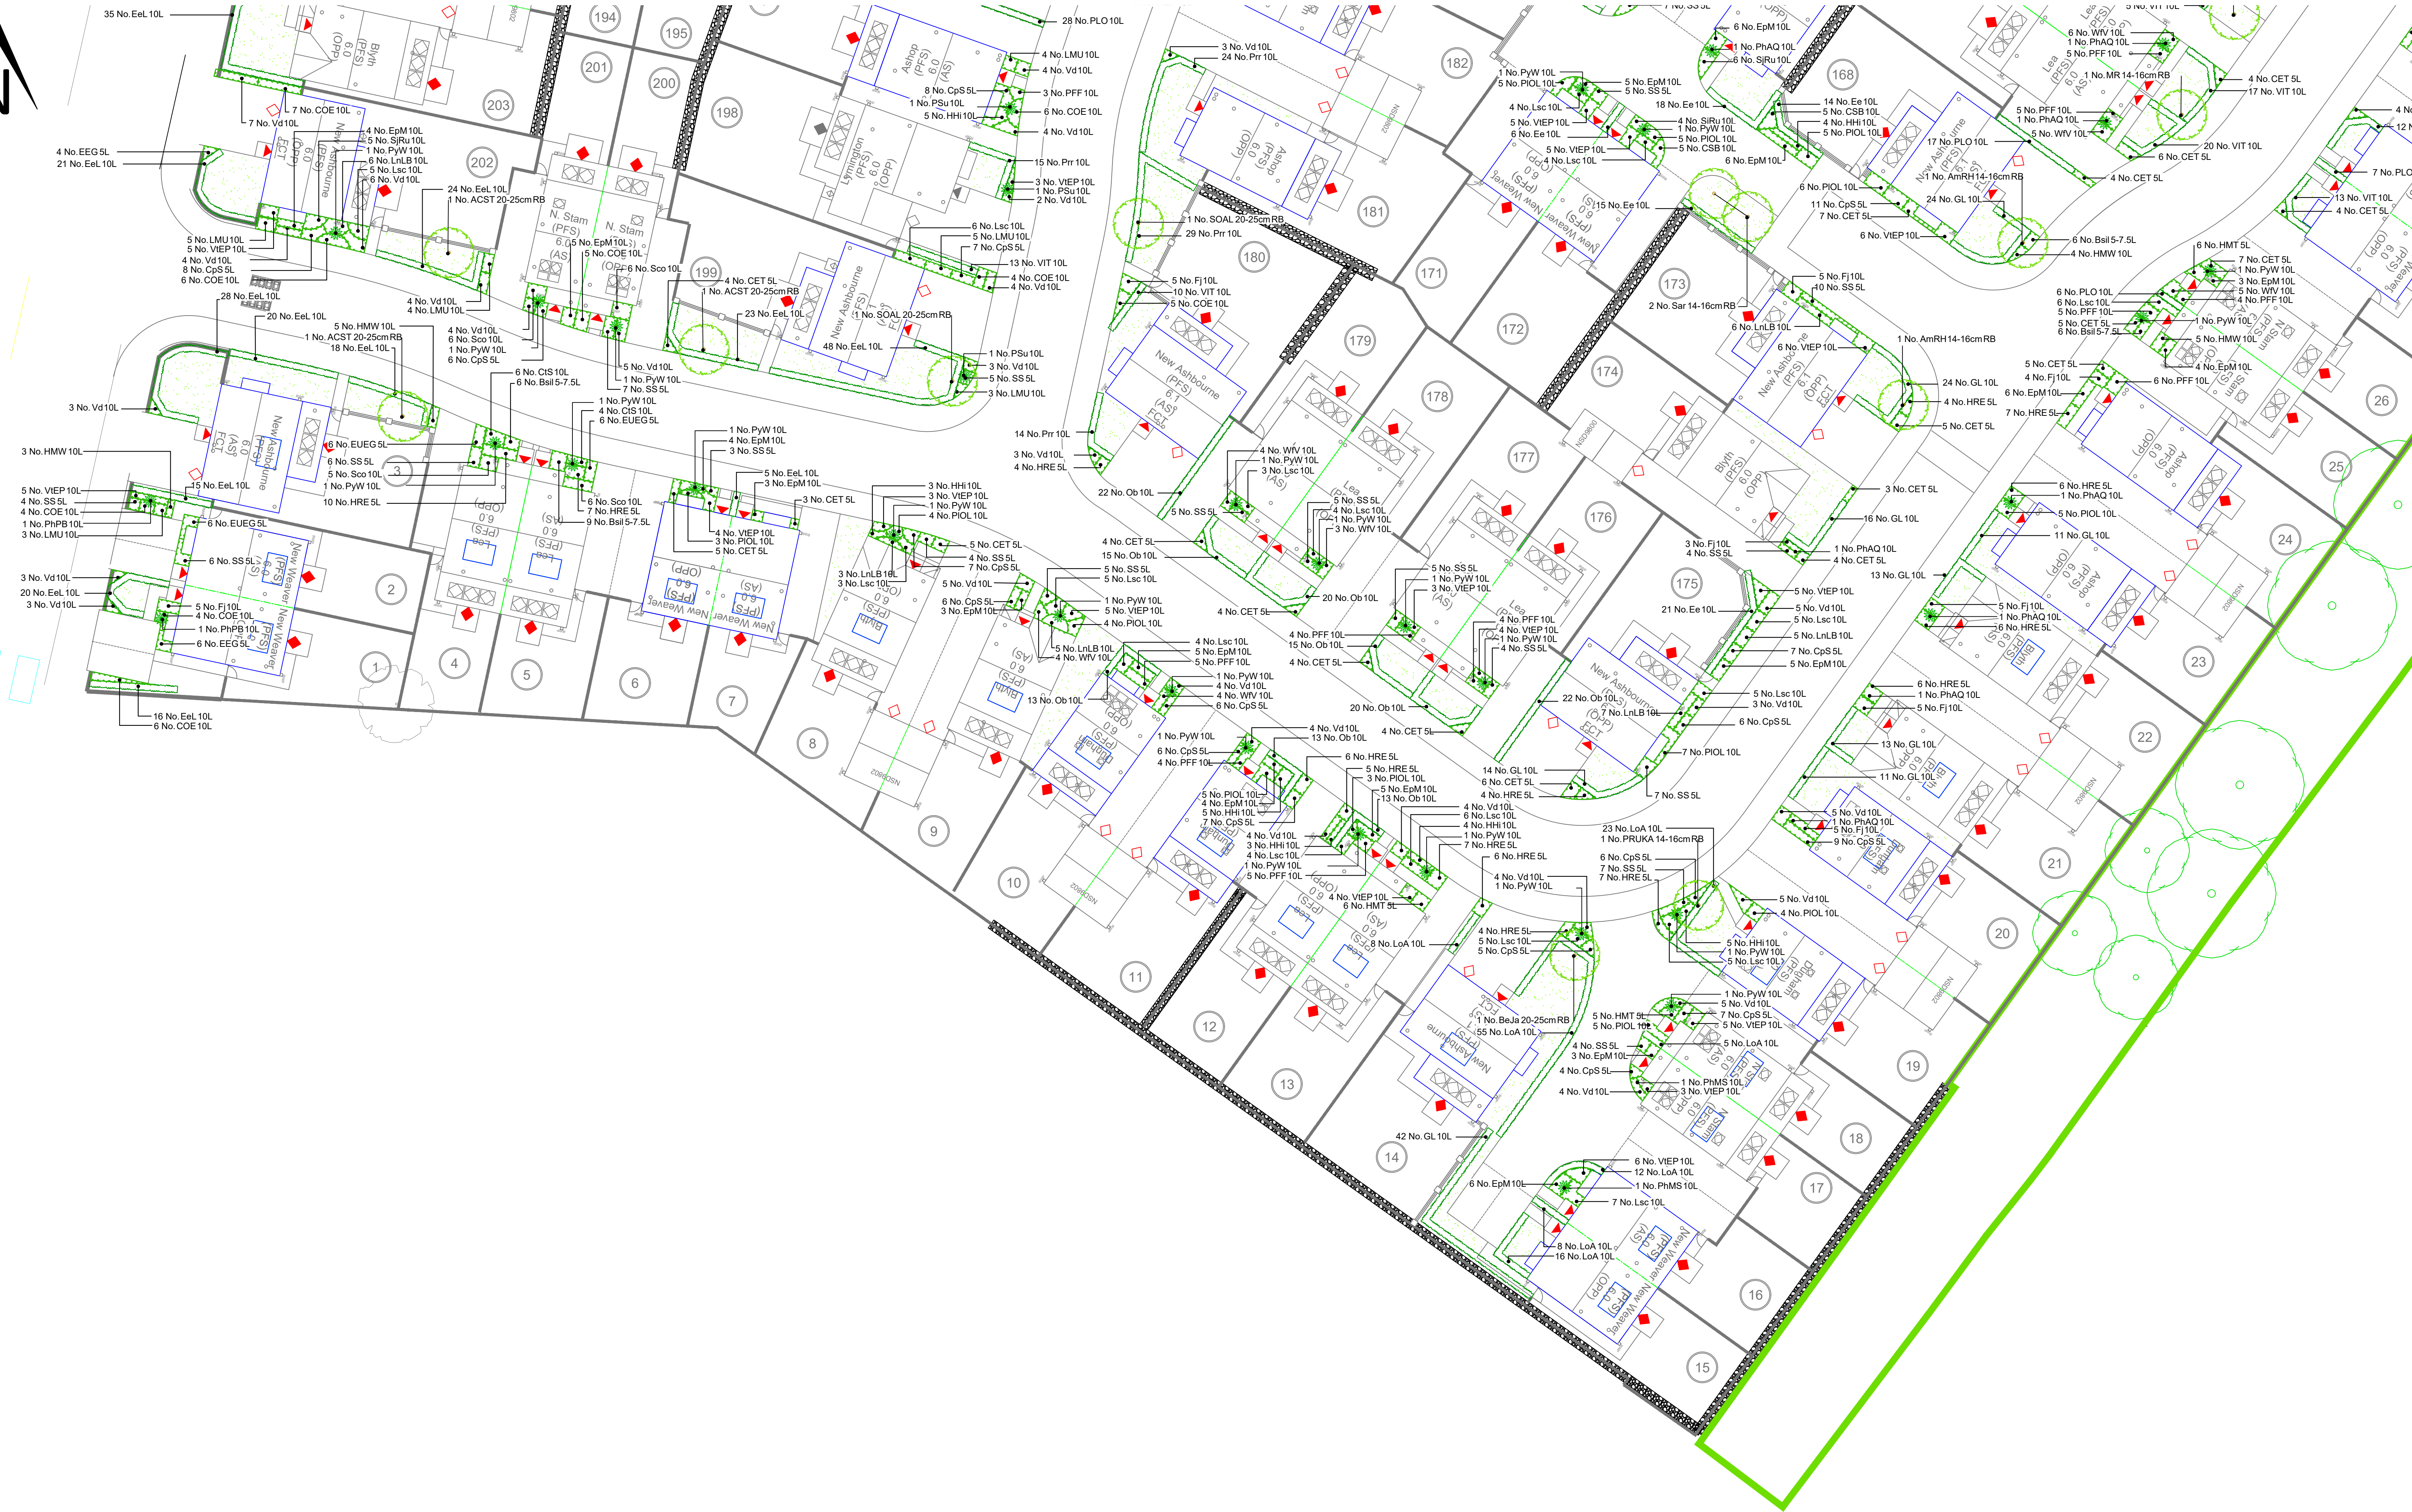


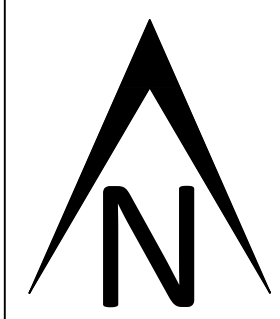


Plant Schedule					
Tree	RB=Rootball	x=times transplanted			
Abbreviation	Species	Girth	Specification	Pot Size	Number of Plants
AmRH	Amelanchier arborea 'Robin Hill'	14-16cm	Extra Heavy Standard 3x Height 4.25-6M Clear Stem min. 200cm Full crown	RB	7 -
Bpe	Betula pendula	14-16cm	Extra Heavy Standard 3x Height 4.25-6M Clear Stem min. 200cm Full crown	RB	13 -
MAGKO	Magnolia kobus	14-16cm	Extra Heavy Standard 3x Height 4.25-6M Clear Stem min. 200cm Full crown	RB	1 -
MR	Malus 'Rudolph'	14-16cm	Extra Heavy Standard 3x Height 4.25-6M Clear Stem min. 200cm Full crown	RB	3 -
PRUKA	Prunus 'Kanzan'	14-16cm	Extra Heavy Standard 3x Height 4.25-6M Clear Stem min. 200cm Full crown	RB	2 -
PCC	Prunus cerasifera 'Chanticleer'	14-16cm	Extra Heavy Standard 3x Height 4.25-6M Clear Stem min. 200cm Full crown	RB	9 -
Sar	Sorbus aria	14-16cm	Extra Heavy Standard 3x Height 4.25-6M Clear Stem min. 200cm Full crown	RB	12 -
Tc	Tilia cordata	14-16cm	Extra Heavy Standard 3x Height 4.25-6M Clear Stem min. 200cm Full crown	RB	10 -
TCG	Tilia cordata 'Greenspire'	14-16cm	Extra Heavy Standard 3x Height 4.25-6M Clear Stem min. 200cm Full crown	RB	18 -
ACE	Acer campestre	20-25cm	Semi Mature Height 4.50-625M Clear Stem min. 200cm Full crown	RB	8 -
ACST	Acer campestre 'Street Wise'	20-25cm	Semi Mature Height 4.50-625M Clear Stem min. 200cm Full crown	RB	3 -
BeLa	Betula utilis jacquemontii	20-25cm	Semi Mature Height 4.50-625M Clear Stem min. 200cm Full crown	RB	10 -
SOAL	Sorbus aria 'Lutescens'	20-25cm	Semi Mature Height 4.50-625M Clear Stem min. 200cm Full crown	RB	9 -
					Total :106 -

Hedges					
Abbreviation	Species	Specification	Height	Pot Size	Density Number of Plants
CAR	Carpinus betulus	double staggered row Full & bushy	100-125cm	10L	0.45Cr 521 -
EAB	Escallonia Apple Blossom	double staggered row Full & bushy	60-80cm	10L	0.45Cr 47 -
Ee	Elaeagnus ebbingei	double staggered row Full & bushy	60-80cm	10L	0.45Cr 265 -
EeL	Elaeagnus ebbingei 'Limelight'	double staggered row Full & bushy	60-80cm	10L	0.45Cr 308 -
GL	Griselinia littoralis	double staggered row Full & bushy	60-80cm	10L	0.45Cr 543 -
LoA	Ligustrum ovalifolium 'Aureum'	double staggered row Full & bushy	60-80cm	10L	0.45Cr 506 -
Ob	Oenanthe lutea	double staggered row Full & bushy	60-80cm	10L	0.45Cr 688 -
PLO	Prunus laurocerasus 'Otto Luyken'	double staggered row Full & bushy	60-80cm	10L	0.45Cr 118 -
Pir	Photinia Fraseri 'Red Robin'	double staggered row Full & bushy	60-80cm	10L	0.45Cr 183 -
VIT	Viburnum tinus	double staggered row Full & bushy	60-80cm	10L	0.45Cr 579 -
					Total :4358 -

Shrubs					
Abbreviation	Species	Height	Pot Size	Density	Number of Plants
Bel	Bergenia 'Silverbird'	5-7 SL	5m ²	205	
CET	Ceanothus thyrsiflorus repens	40-60cm	5L	4m ²	162 -
COE	Carex oshimensis 'Evergold'	40-60cm	10L	3m ²	169 -
Cps	Cistus pulverulentus 'Sunset'	20-30cm	5L	3m ²	268 -
CSB	Cornus alba 'Sibirica'	80-100cm	10L	3m ²	48 -
CIS	Choisya ternata 'Sundance'	40-60cm	10L	3m ²	76 -
EEO	Eucalyptus fortunei 'Emerald 'n' Gold'	30-40cm	5L	4m ²	106 -
ESQ	Eucalyptus fortunei 'Silver Queen'	30-40cm	5L	4m ²	114 -
EpM	Elaeagnus pungens 'Maculata'	60-80cm	10L	3m ²	290 -
EUEG	Eucalyptus fortunei 'Emerald Gaely'	30-40cm	5L	4m ²	84 -
FI	Fatsia japonica	60-80cm	10L	3m ²	319 -
HHI	Hypericum 'Hidcote'	40-60cm	10L	3m ²	79 -
HMT	Hypericum x moseanum 'Tricolor'	40-60cm	5L	4m ²	326 -
HMW	Hebe 'Mrs Winder'	40-60cm	10L	4m ²	445 -
HRE	Hebe albertiana 'Red Edge'	30-40cm	5L	4m ²	129 -
LMU	Lavandula angustifolia 'Munstead'	40-60cm	10L	3m ²	233 -
LNLB	Lonicera nitida 'Lemon Beauty'	40-60cm	10L	3m ²	108 -
Lsc	Leucosiphon 'Scarlett'	40-60cm	10L	3m ²	207 -
PFF	Pieris 'Forest Flame'	40-60cm	10L	3m ²	345 -
PIOL	Prunus laurocerasus 'Otto Luyken'	60-80cm	10L	3m ²	61 -
PR	Potentilla fruticosa 'Red Ace'	40-60cm	10L	3m ²	100 -
Sco	Sarcococca confusa	40-60cm	10L	3m ²	129 -
SIGM	Spiraea japonica 'Gold Mound'	40-60cm	10L	3m ²	38 -
SRu	Sorbus japonica 'Rubella'	40-60cm	10L	3m ²	111 -
SS	Sedum 'Sunshine'	40-60cm	5L	4m ²	103 -
Vd	Viburnum davidii	40-60cm	10L	3m ²	266 -
VEP	Viburnum tinus 'Eve Price'	60-80cm	10L	3m ²	262 -
WVY	Weigela florida 'Vandegast'	60-80cm	10L	3m ²	214 -
					Total :5055 -

Specimens					
Abbreviation	Species	Specification	Height	Pot Size	Density Number of Plants
PhAQ	Phormium 'Apricot Queen'	Double Crown	60-80cm	10L	Counted 18 -
PhJ	Phormium 'Jester'	Double Crown	60-80cm	10L	Counted 24 -
PhMS	Phormium 'Maori Sunrise'	Double Crown	60-80cm	10L	Counted 26 -
PhPB	Phormium 'Platt's Black'	Double Crown	60-80cm	10L	Counted 21 -
PSu	Phormium 'Sun-downer'	Double Crown	60-80cm	10L	Counted 19 -
PYW	Phormium 'Yellow Wave'	Double Crown	60-80cm	10L	Counted 28 -
					Total :135 -

Rev	Date	By	Description	CHKD
E	14.01.26	CS	Amends to client comment	NC
D	10.01.25	CS	Amends to new layout	NC
C	16.12.22	NC	Replacement POS trees - 1m added	DG
B	10.11.22	NC	New layout added, existing trees omitted, new trees re-located from Royle Road	DG
A	21.10.22	NC	Amends to sub-station position	DG

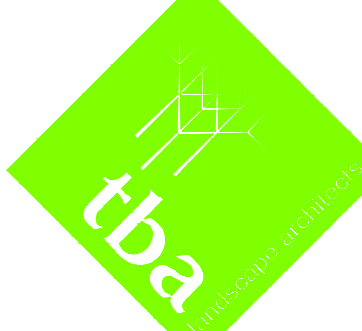

Landscape Architecture
Arbiculture
Trevor Bridge Associates Ltd
Aston Old Batts
Stamford Street West
Aldershot, Hampshire
GU11 1JW
Tel: 0161-804 2099
E-mail: info@trevorbridge.co.uk



COUNTRYSIDE
Places People Love
Countryside Properties (UK) Limited
Penny Lane, Bury
961 Bridgewater Place,
Warrington, Cheshire, WA9 6EX
Tel: 01902 360001 Fax: 01902 360002
www.countryside-properties.com

Site:
Royle Road
Rochdale
Site:
Landscape Detail

Scale:
1:200
Date:
April 2022
Drawing No:
5904.02
Sheet No:
1 of 5
Drawn by:
NC
Checked by:
DG
Project:
E

KEY

 Shrub / Specimen / Hedge planting (Min. 450mm deep, prepared topsoil to BS 3882:2015).

 All hedging to be evened up / clipped on planting (apart from Lavender if due to flower).

 Area to be turfed (Min. 150mm deep, prepared topsoil to BS 3882:2015).

 Area to be turfed/seeded (Rear gardens / POS) (Min. 150mm deep, prepared topsoil to BS 3882:2015).

 Proposed standard tree type in soft landscape.

NOTES:

For details of species refer to Plant Schedule, on sheet 02.

All soft landscaping to strictly conform to Countryside Properties Plc Performance Specification for Soft Landscape Works.

All Street Trees to be minimum 2m clear stems.

No species, centre, size etc.... is to be amended without the prior approval of the landscape architect.

Shrub Bed Topsoil:
The level of shrub bed topsoil is to be finished 50mm below the adjacent paving and grass so that when bark mulch is applied it does not spill over.

The use of pesticides and other non-organic garden chemicals are to be kept a minimum to prevent any cumulative effects within the food chain.

Good horticultural practices shall be implemented within the planting scheme e.g. use of peat-free composts and mulches and application of non-residual pesticides.

All trees / shrubs to be checked by a structural engineer in compliance of NHBC requirements for design of foundations.

For tree planting details refer to final sheet Typical Tree Pit Detail Semi Mature Tree In Soft Landscape Areas and Typical Tree Pit Detail Extra Heavy Standard Tree In Soft Landscape Areas.

Do not scale.

