


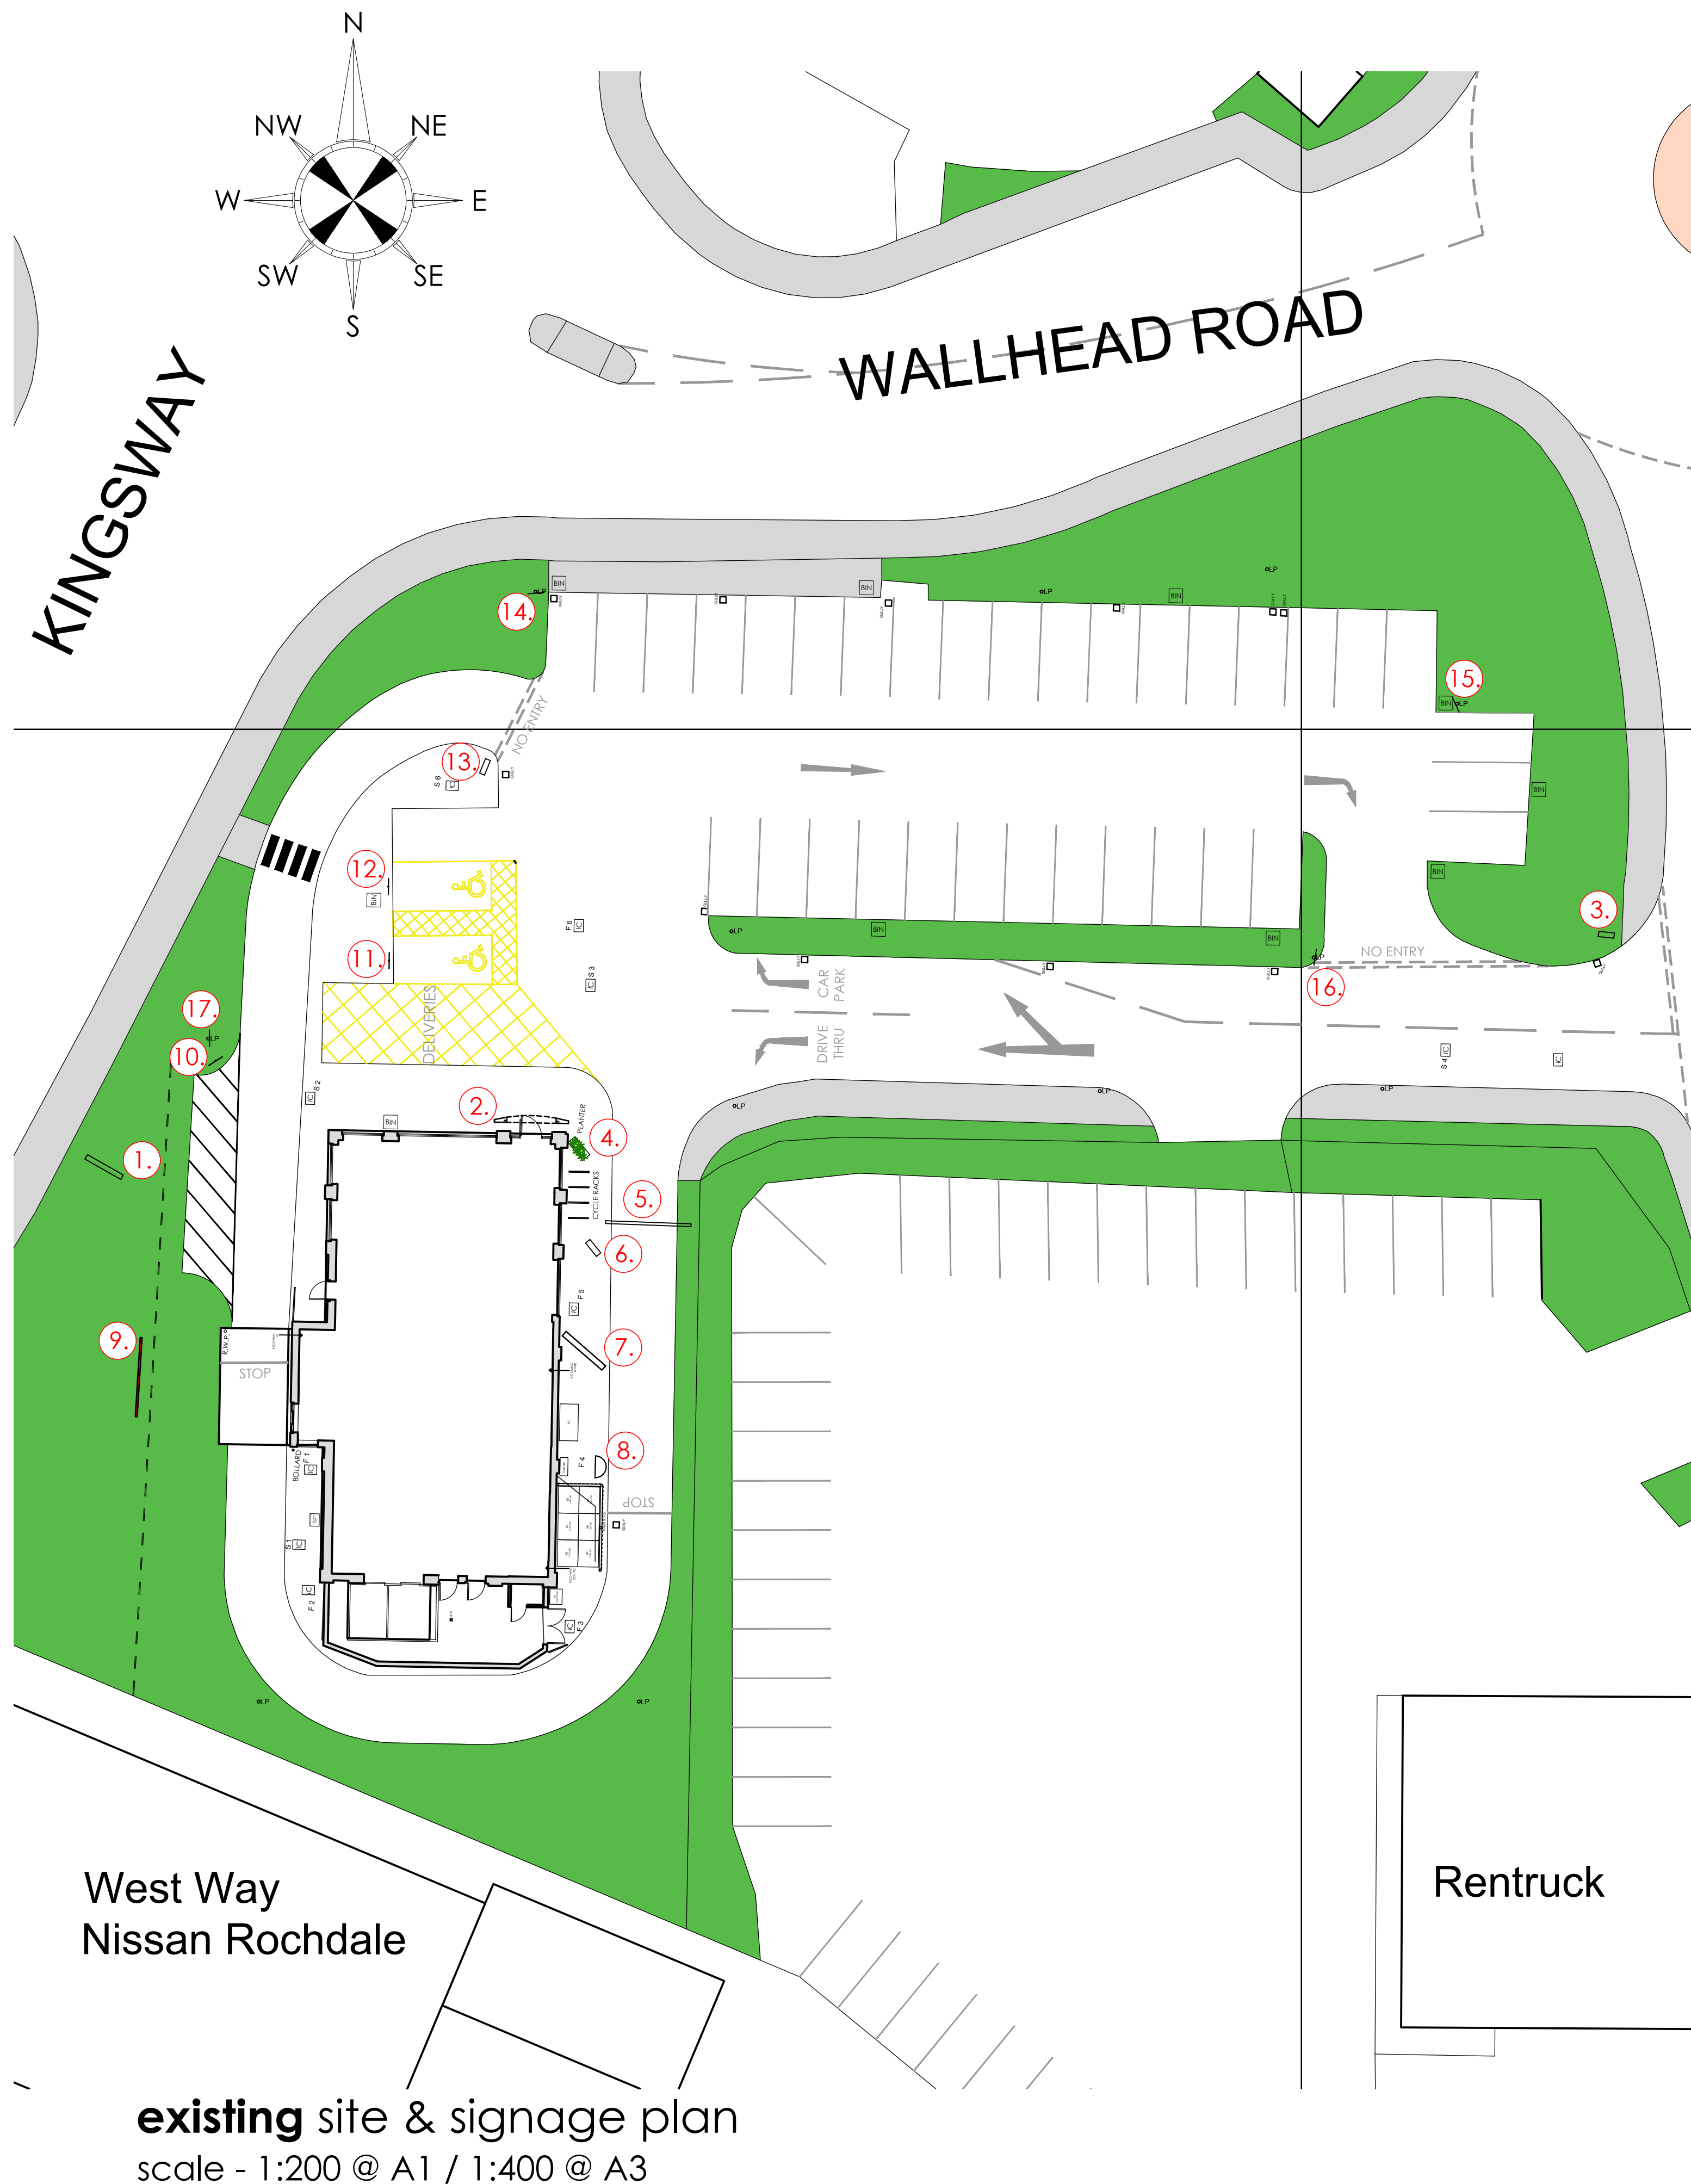

EXISTING EXTERNAL SIGNAGE SCHEDULE


sign no.	signage image	description
1.		Existing red internally illuminated pylon sign
2.		Existing internally illuminated entrance portal .
3.		Existing non-illuminated traffic directional sign
4.		Existing car park disclaimer sign affixed to building
5.		Existing non-illuminated goal post height restrictor
6.		Existing grey internally illuminated leader board
7.		Existing grey internally illuminated menu board
8.		Existing grey internally illuminated speaker post
9.		Existing grey non-illuminated banner frame
10.		Existing non-illuminated order bay sign
11 & 12.		Existing non-illuminated disabled parking signs
13.		Existing non-illuminated traffic directional sign
14, 15, 16 & 17.		4no. existing non-illuminated parking limit signs fixed to various poles and lampposts

© copyright 2022

This drawing and the copyrights and patents therein
are the designer's property and may not be used or
reproduced - only under contract.

ALL DIMENSIONS TO BE CHECKED ON SITE.

DO NOT SCALE FROM THIS DRAWING EXCEPT FOR THE
PURPOSES OF LOCAL AUTHORITY PLANNING

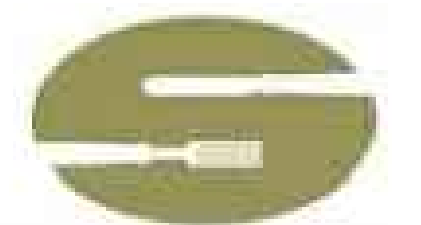[illegible]

Soul Foods Group

Frank Belshaw
Building Surveyors Limited



wheatley springs barn, wheatley lane road,
barrowford, nelson, lancashire. BB9 6QS.
tel no. (01282) 699668. fax no. (01282) 602447.



IMAGE ENHANCEMENT

store address

KFC ROCHDALE

Kingsway Retail Park,
Kingsway,

Rochdale,

CLIENT: SASA

drawing title

EXISTING SITE & SIGNAGE PLAN

drawn by

RCH

checked

date
11/10/22

store no.

scale

026/16

1:200 @ A1

KFC drawing no.

FB ref.

revision

2616/2022/G120	2
----------------	---

2022/93

—