

Chadwell

All dimensions are to be checked on site prior to construction, manufacture, any components and entering of materials and equipment.


All proprietary products are to be used strictly in accordance with the manufacturer's printed instructions. The Contractor is to refer to the specifications and recommendations.

This drawing is to be used in conjunction with all relevant Architectural, Structural Engineers, Mechanical Engineers, Electrical Engineers and Specialists drawings and specifications.

All details are to be in accordance with the DTL's "Uniting Thermal Insulation and Air Leakage: Robust construction details for dwellings and similar buildings".

All Separating Floor and Separating Wall details are to be strictly in accordance with Product details Part E: Resistance to the passage of sound publication and procedure.

DO NOT SCALE FROM THIS DRAWING

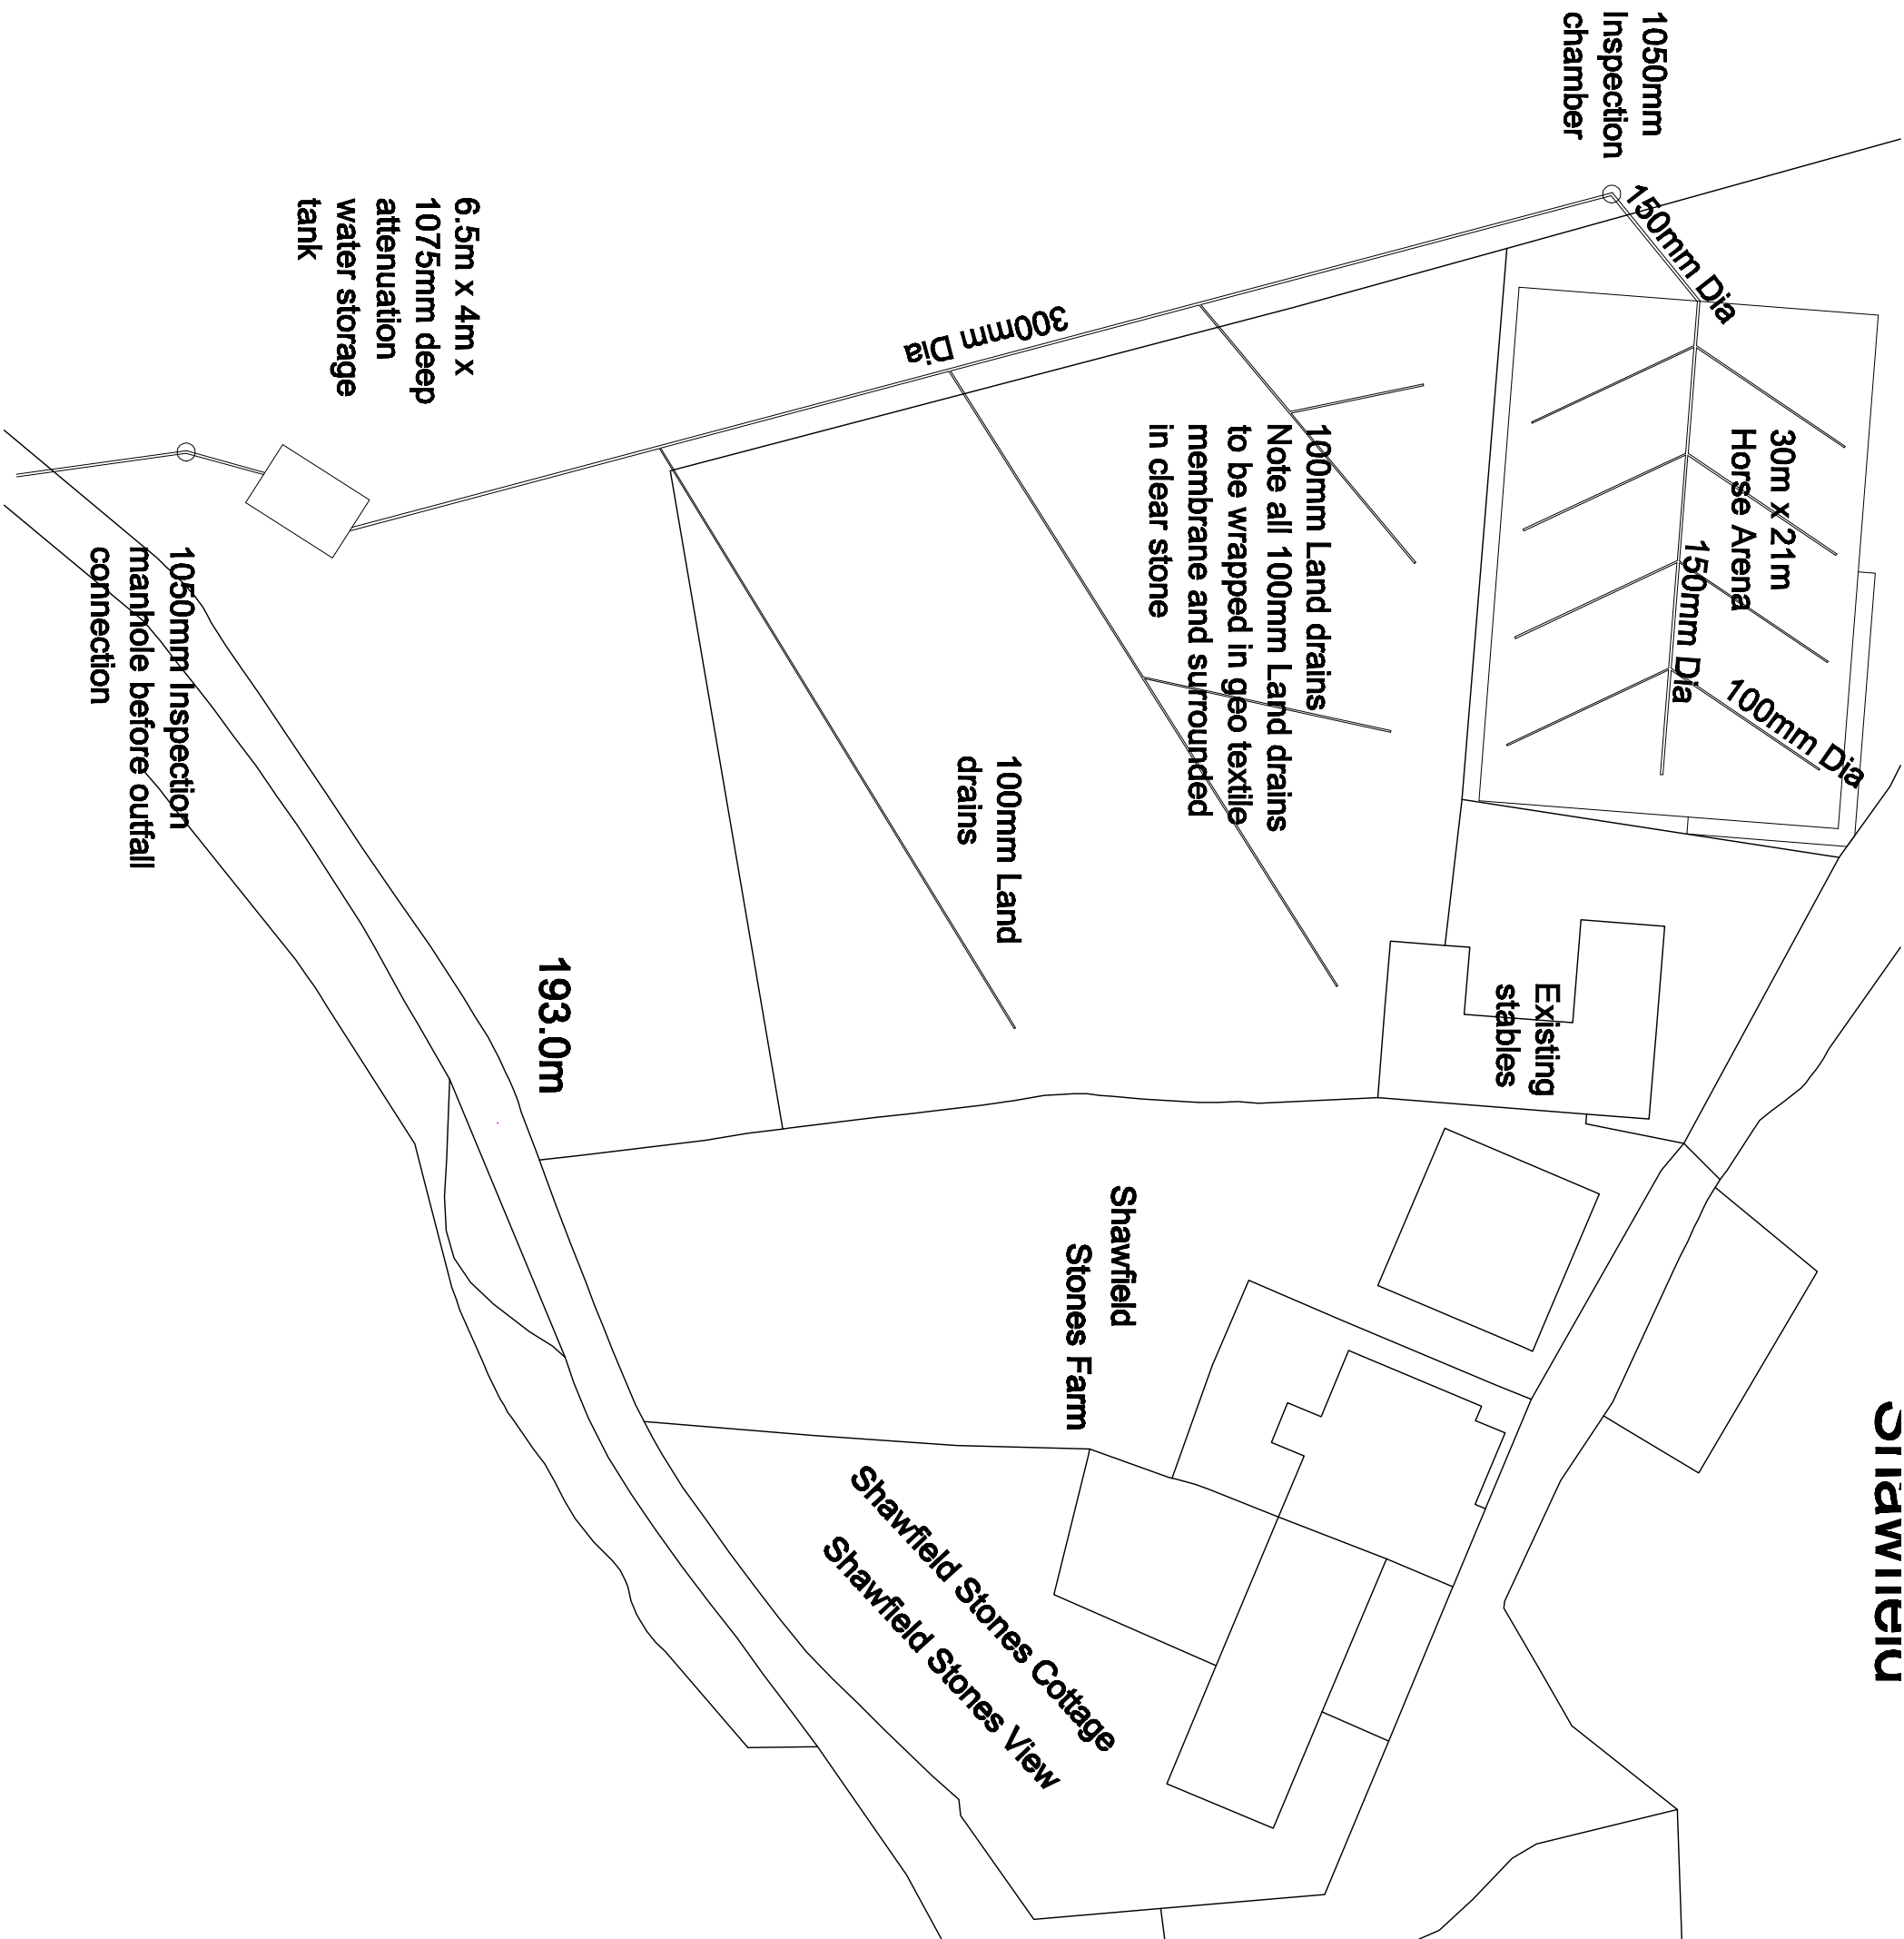

client	
Mr & Mrs Bessley	
project	
Drawing	
Manager Drawings details	
drawing number	Scale
2023-004-008	1:200 at A3
revision	
-	
date	
Drawn By	