


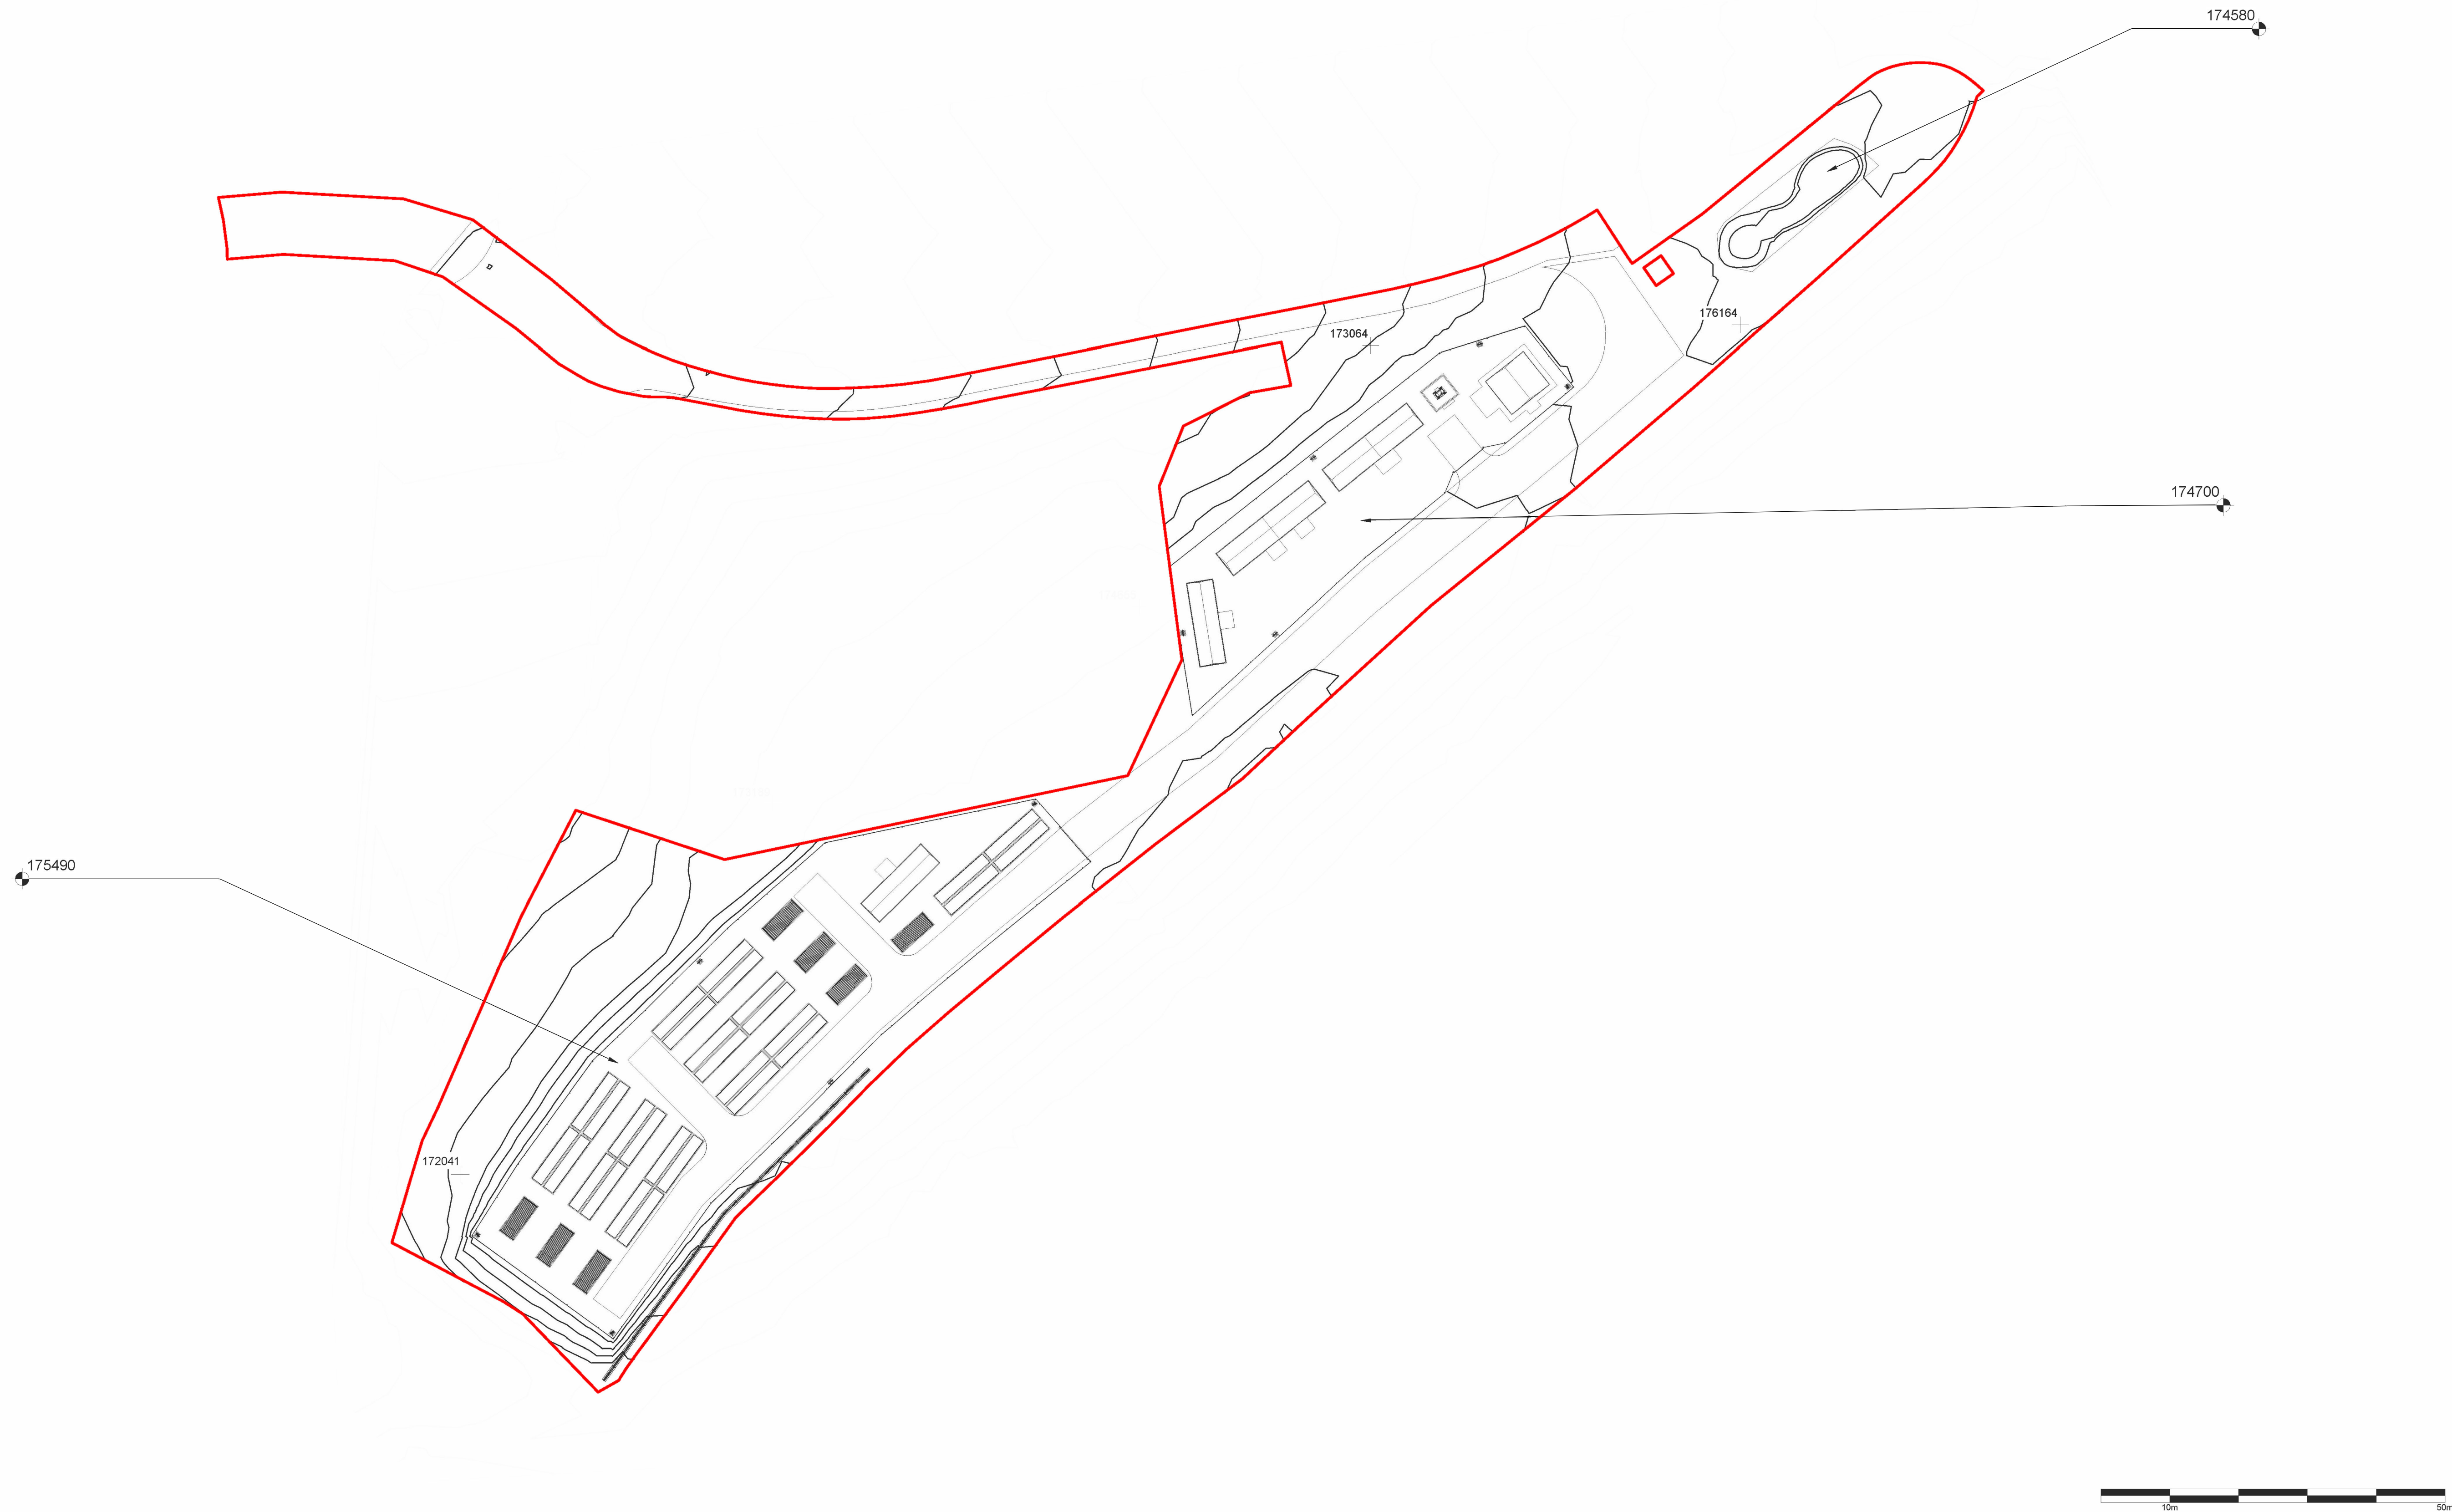

DRAWING PURPOSE
PLANNING

GENERAL

THIS DRAWING IS THE COPYRIGHT OF BALANCE POWER PROJECTS LIMITED
ALL DIMENSIONS ARE IN MILLIMETERS UNLESS OTHERWISE SPECIFIED
THIS DRAWING DOES NOT DEFINE THE SCOPE OF SUPPLY

NOTES

PROJECT NUMBER

058 - PL - OL164NR - 201

PROJECT TITLE

ROCHDALE

PROJECT ADDRESS

ROCHDALE - OL164NR

PROJECT TYPE

ENERGY DEVELOPMENT

DRAWING TYPE

PROPOSED TOPOGRAPHY

DATE

08/02/2024

REVISION

REV D

SCALE

1:500

PAPER SIZE

A1

DESIGNER

C. VICK

CHECKED &
APPROVED BY

R. MACINDOE

