



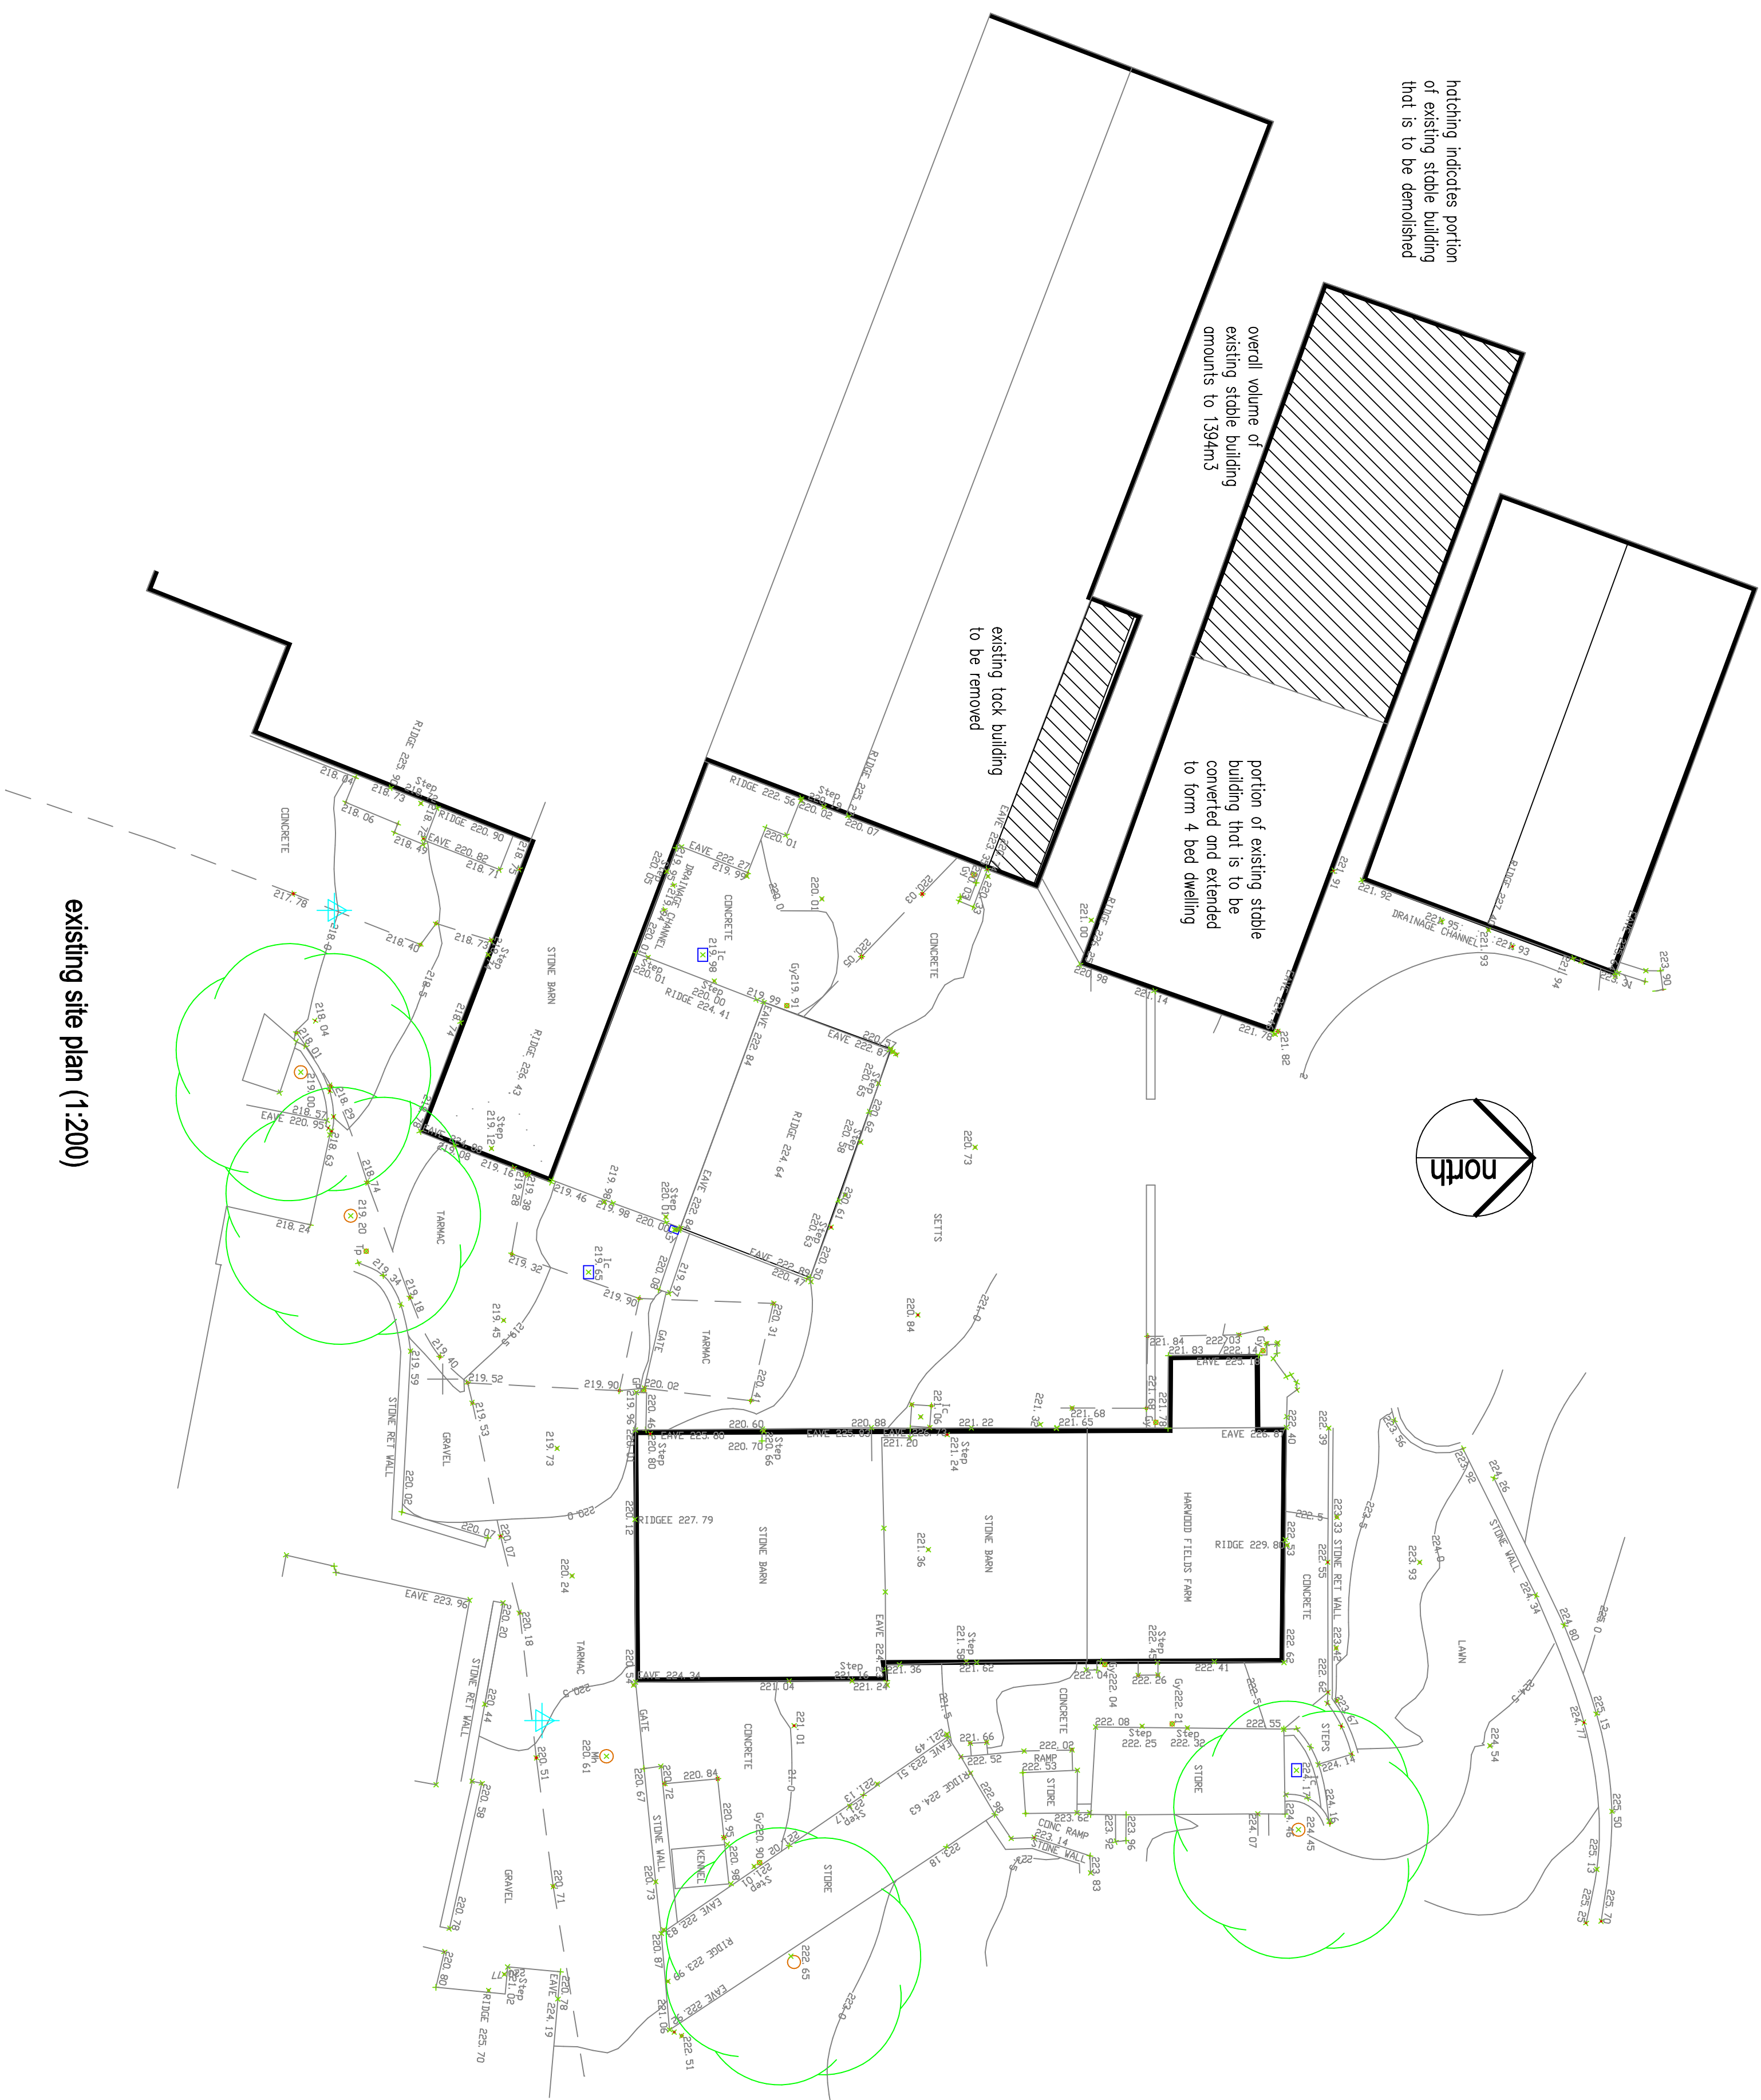

proposed conversion of existing equestrian building
to form 4 bed dwelling

Robinsons Equestrian Harwood Fields Farm Birtle

scale 1:200 @ A1

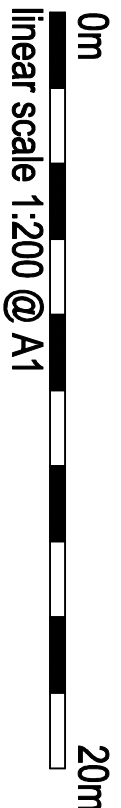

linear scale 1:200 @ A1

drawing number SR-24-09-23-A