


REVISIONS


P01 Issued for Planning

04/07/24
DTP BG

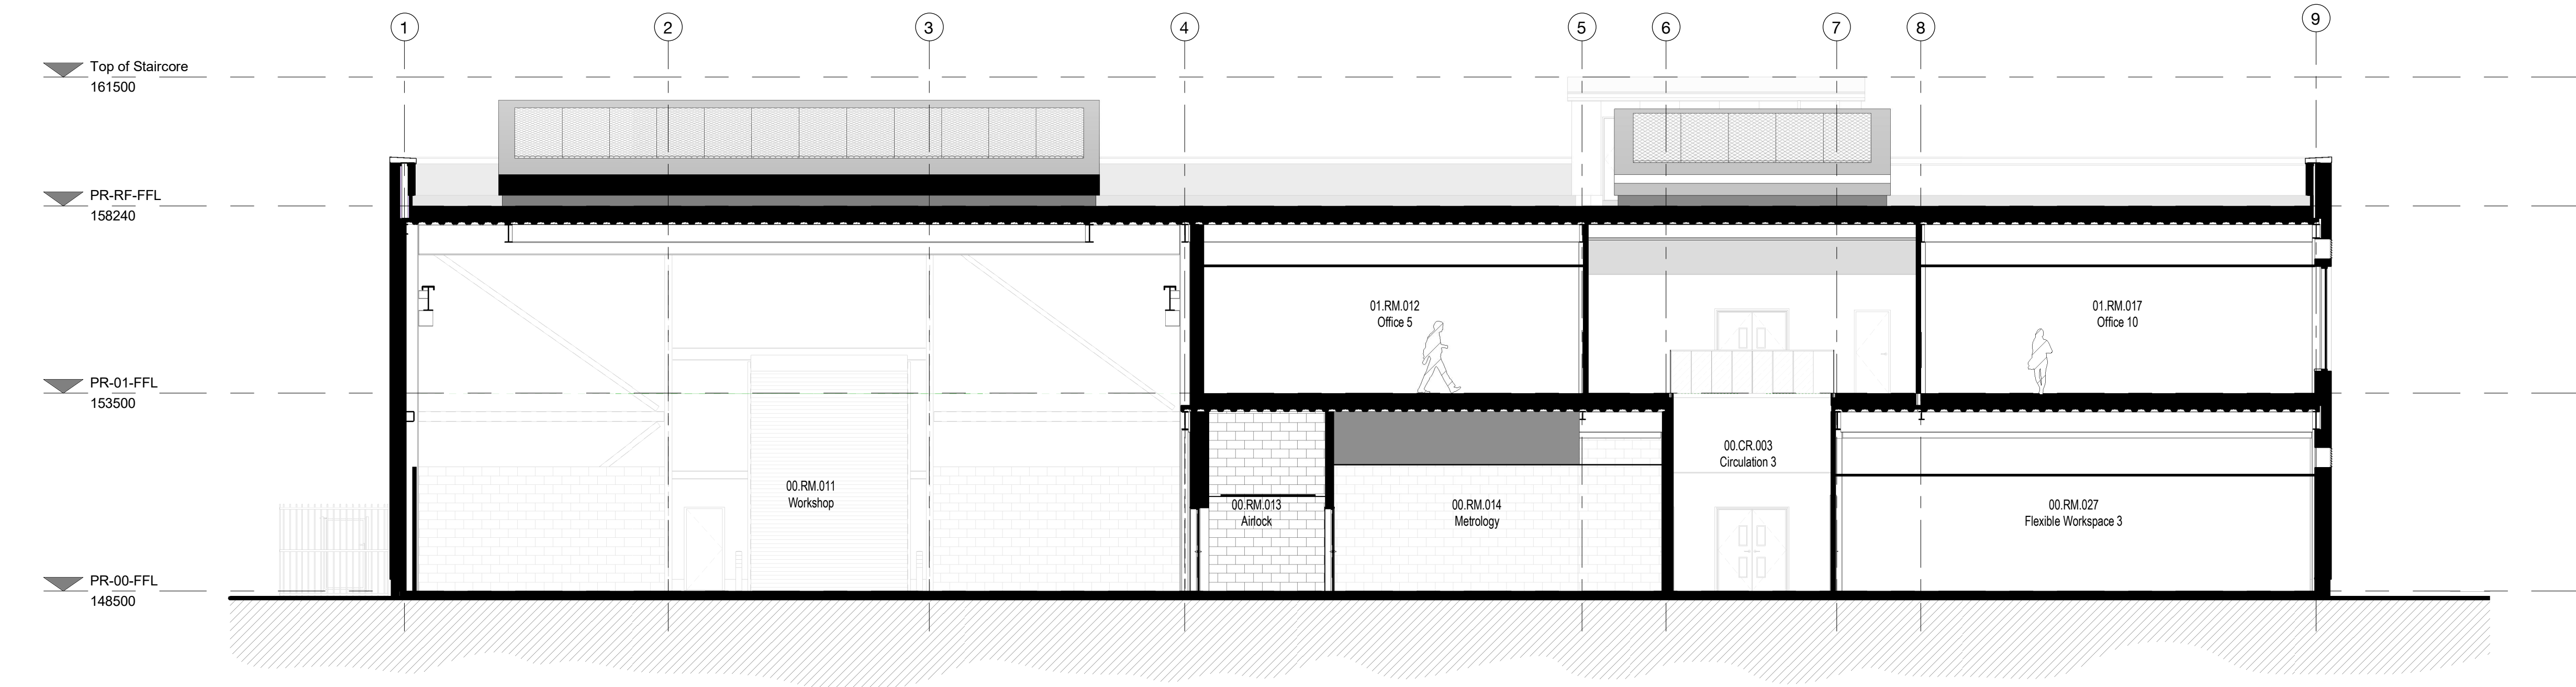


GA Section 1

1 : 100

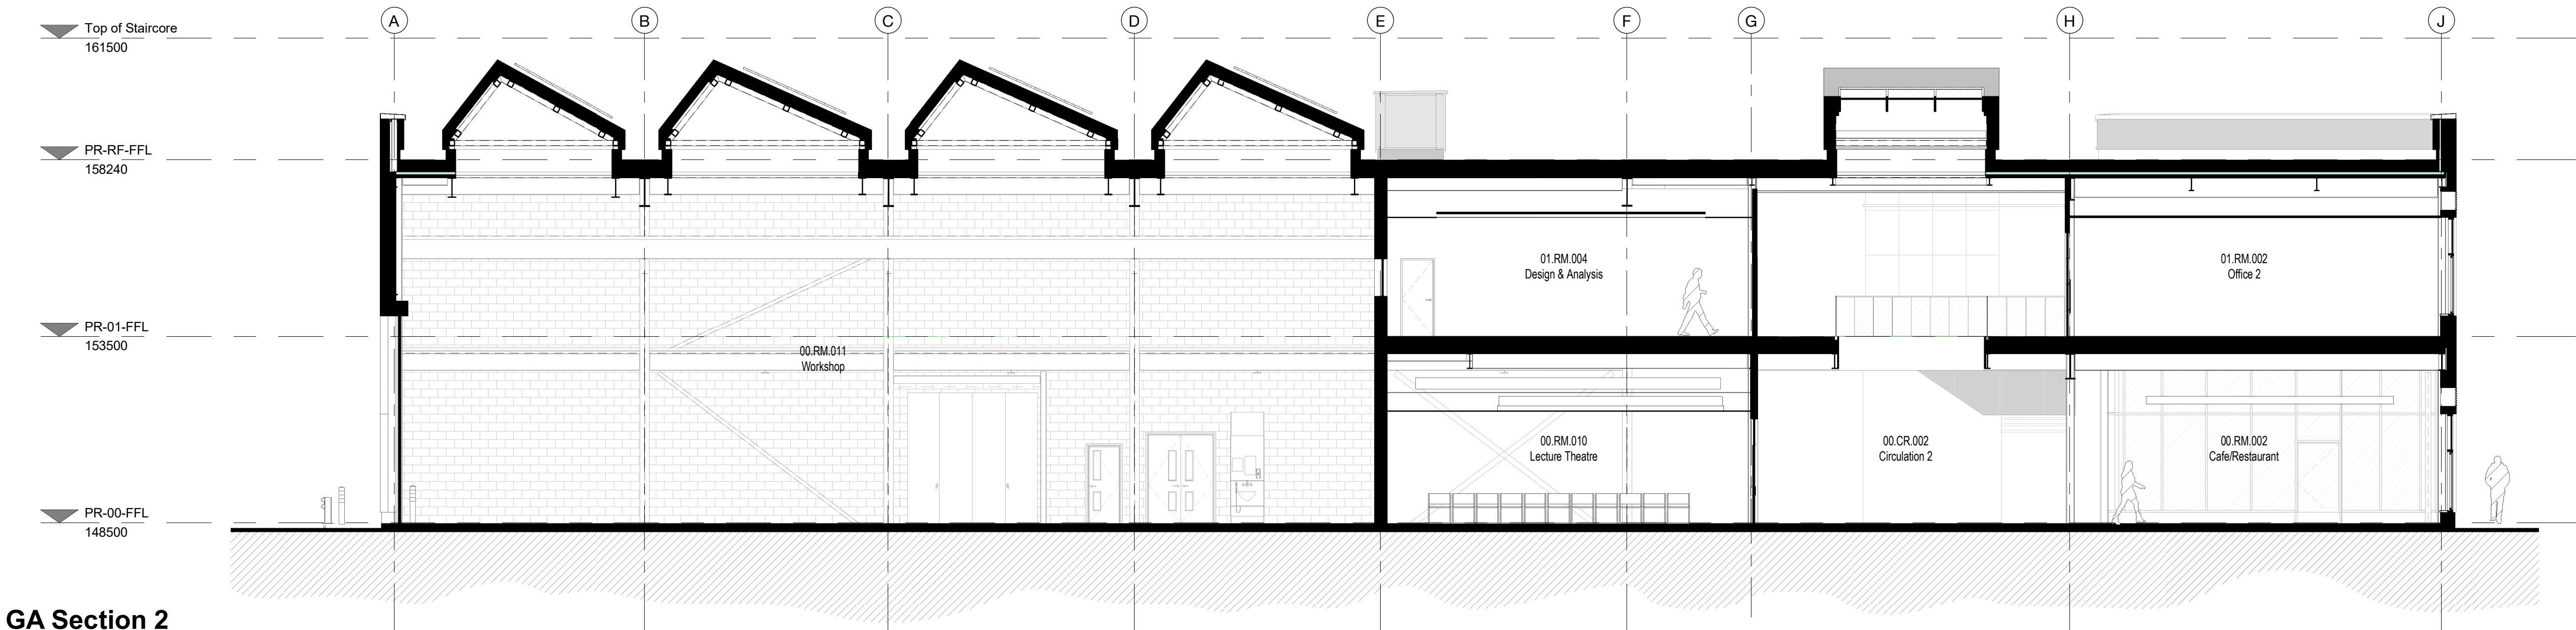

GA Section 2

1 : 100

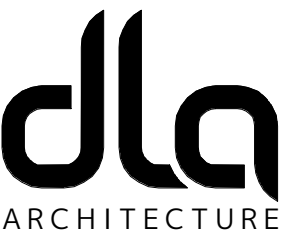

6 East Parade | Leeds | LS1 2AD
0113 887 3100
www.dla-architecture.co.uk

PROJECT
KINGSWAY BUSINESS PARK
PLOT R2

TITLE
GA SECTIONS 1 OF 2

SCALE
1 : 100 @ A1

DATE
21/09/23

DLA REF
2022-040

DRAWN
PW

REVIEWED
BG

DOCUMENT NUMBER
AVIC-DLA-ZZ-XX-DR-A- 20110

DOCUMENT PURPOSE
PLANNING

REVISION
P01