


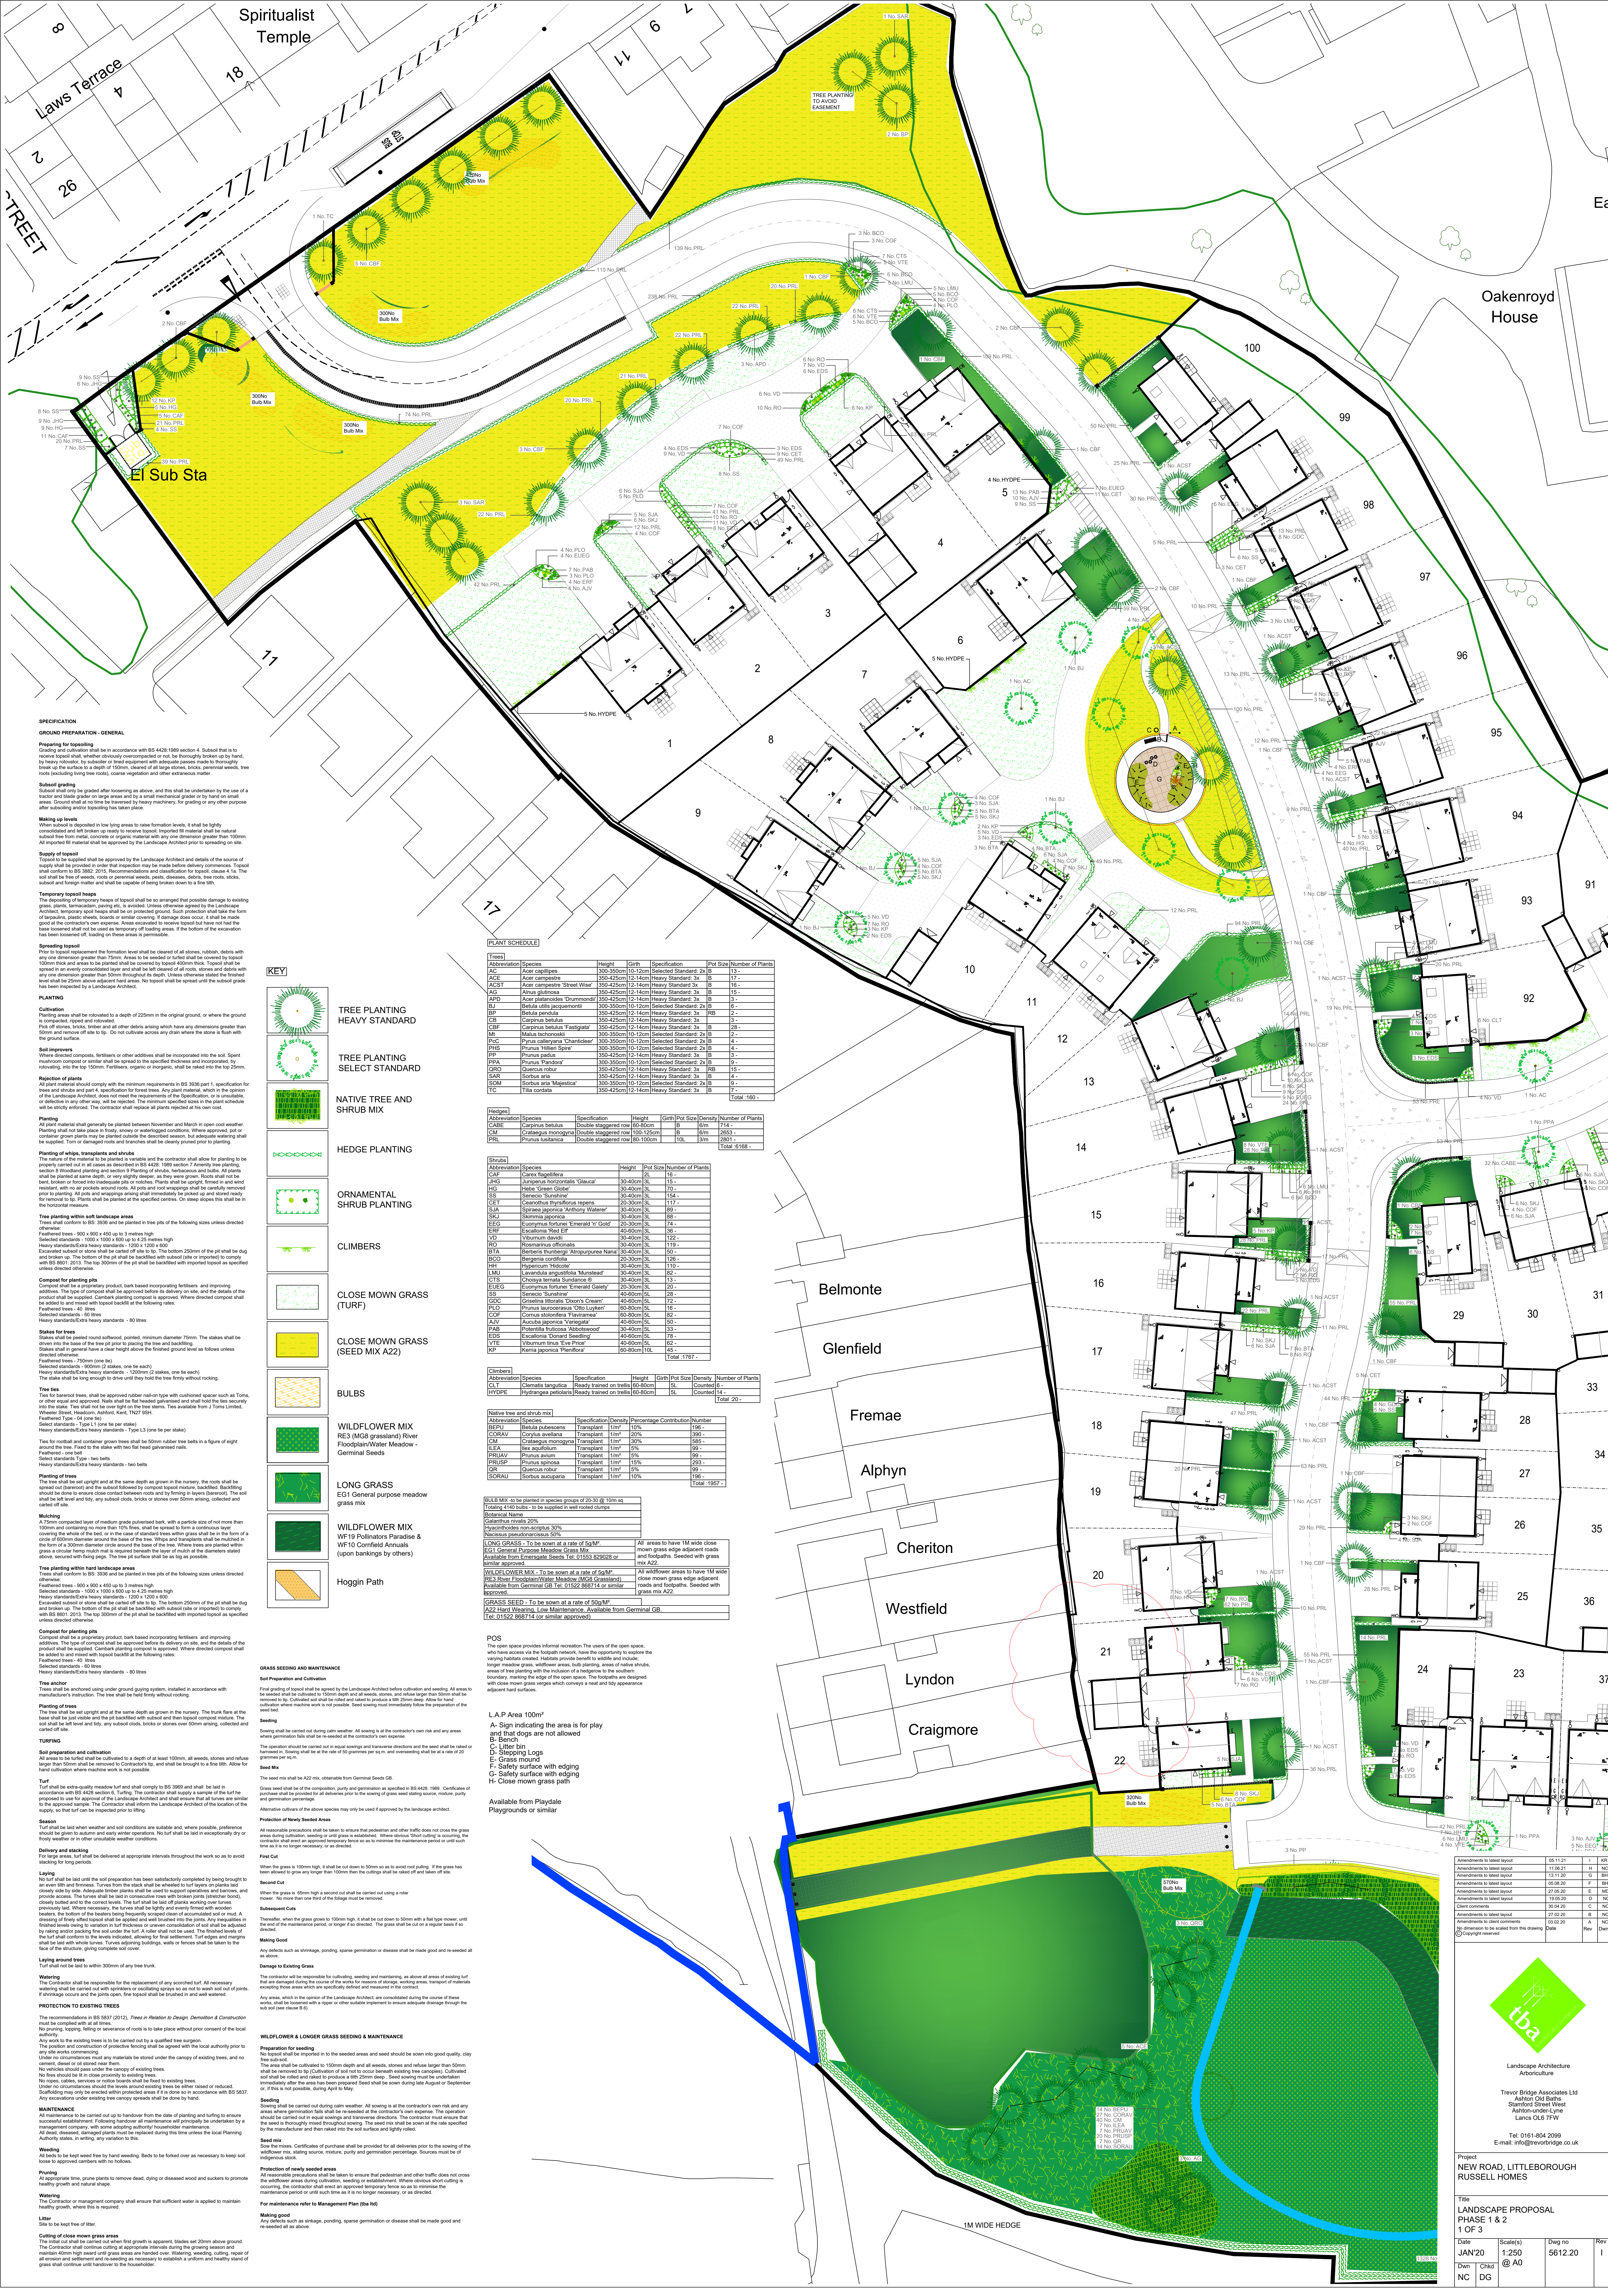

SPECIFICATION
GROUND PREPARATION - GENERAL

Preparing for topsoil
Grading and topsoil shall be in accordance with BS 4285:1989 section 4. Subsoil that is to receive topsoil shall, whether obviously overcompacted or not, be thoroughly broken up by hand, by heavy machinery, by subsoiler or by deep vibration with suitable vibrator heads for thoroughly breaking up the surface to a depth of 150mm, cleared of all large stones, bricks, general weeds, tree roots (including living tree roots), coarse vegetation and other extraneous matter.

Subsoil grading
Subsoil shall be graded after loosening as above, and this shall be undertaken by the use of a motor and blade grader on large areas and by a small mechanical grader or by hand on small areas. Ground shall not be reworked by heavy machinery, for grading or any other purpose after subsoiling and/or topsoiling has been placed.

Making up levels
Where a level is to be raised in the lying areas to the formation levels, it shall be lightly consolidated and left broken up ready to receive topsoil. Imported fill material shall be natural subsoil from the main, consisting of organic material with one or more layers not more than 100mm. All imported fill material shall be approved by the Landscape Architect prior to spreading on site.

Supply of topsoil
Topsoil to be specified shall be approved by the Landscape Architect and details of the source of supply shall be provided in order that inspection may be made before delivery commences. Topsoil shall conform to BS 3082:2015. Recommendations and classification for topsoil, clause 4. The soil shall be free of weeds, roots or perennial weeds, pests, diseases, debris, tree roots, sticks, animal and foreign matter and shall be capable of being broken down to a fine silts.

Temporary topsoil heaps
Where a large area of temporary heaps of topsoil shall be arranged that possible damage to existing grass, plants, topsoil, drainage, etc. is avoided. Unless otherwise agreed by the Landscape Architect, temporary topsoil heaps shall be contained ground. Such protection shall be the form of terracing, plastic sheaths, boards or similar covering. If damage does occur, it shall be made good at the contractor's own expense. Areas excavated to receive topsoil that have not had the base loosened shall not be used as temporary off loading areas. If the bottom of the excavation has been loosened off, loading on these areas is permissible.

Spreading topsoil
Prior to topsoil replacement the formation level shall be cleared of all stones, rubbish, debris with any one dimension greater than 75mm. Areas to be seeded or turfed shall be covered by topsoil 100mm thick and areas to be planted shall be covered by topsoil 400mm thick. 

PLANTING

Cultivation
Planting areas shall be cultivated to a depth of 225mm in the original ground, or where the ground is compacted, topsoil and subsoil.

Planting

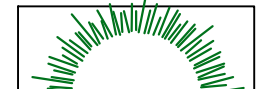

**TREE PLANTING
HEAVY STANDARD**




**TREE PLANTING
SELECT STANDARD**



**NATIVE TREE AND
SHRUB MIX**



HEDGE PLANTING

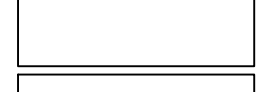


**ORNAMENTAL
SHRUB PLANTING**



CLIMBERS




**CLOSE MOWN GRASS
(TURF)**

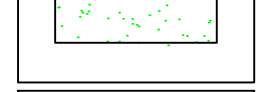

**CLOSE MOWN GRASS
(SEED MIX A22)**



**WILDFLOWER MIX
RED (MGR grassland) River
Floodplain Water Meadow -
Germinal Seeds**

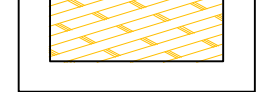

**LONG GRASS
EOT General purpose meadow
grass mix**



**WILDFLOWER MIX
(on bankings by others)**



Hoggin Path



(PLANT SCHEDULE)

Times	Abbreviation	Species	Height	Girth	Specification	Pot Size	Number of Plants

Times	Abbreviation	Species	Specification	Height	Girth	Pot Size	Density	Number of Plants

