


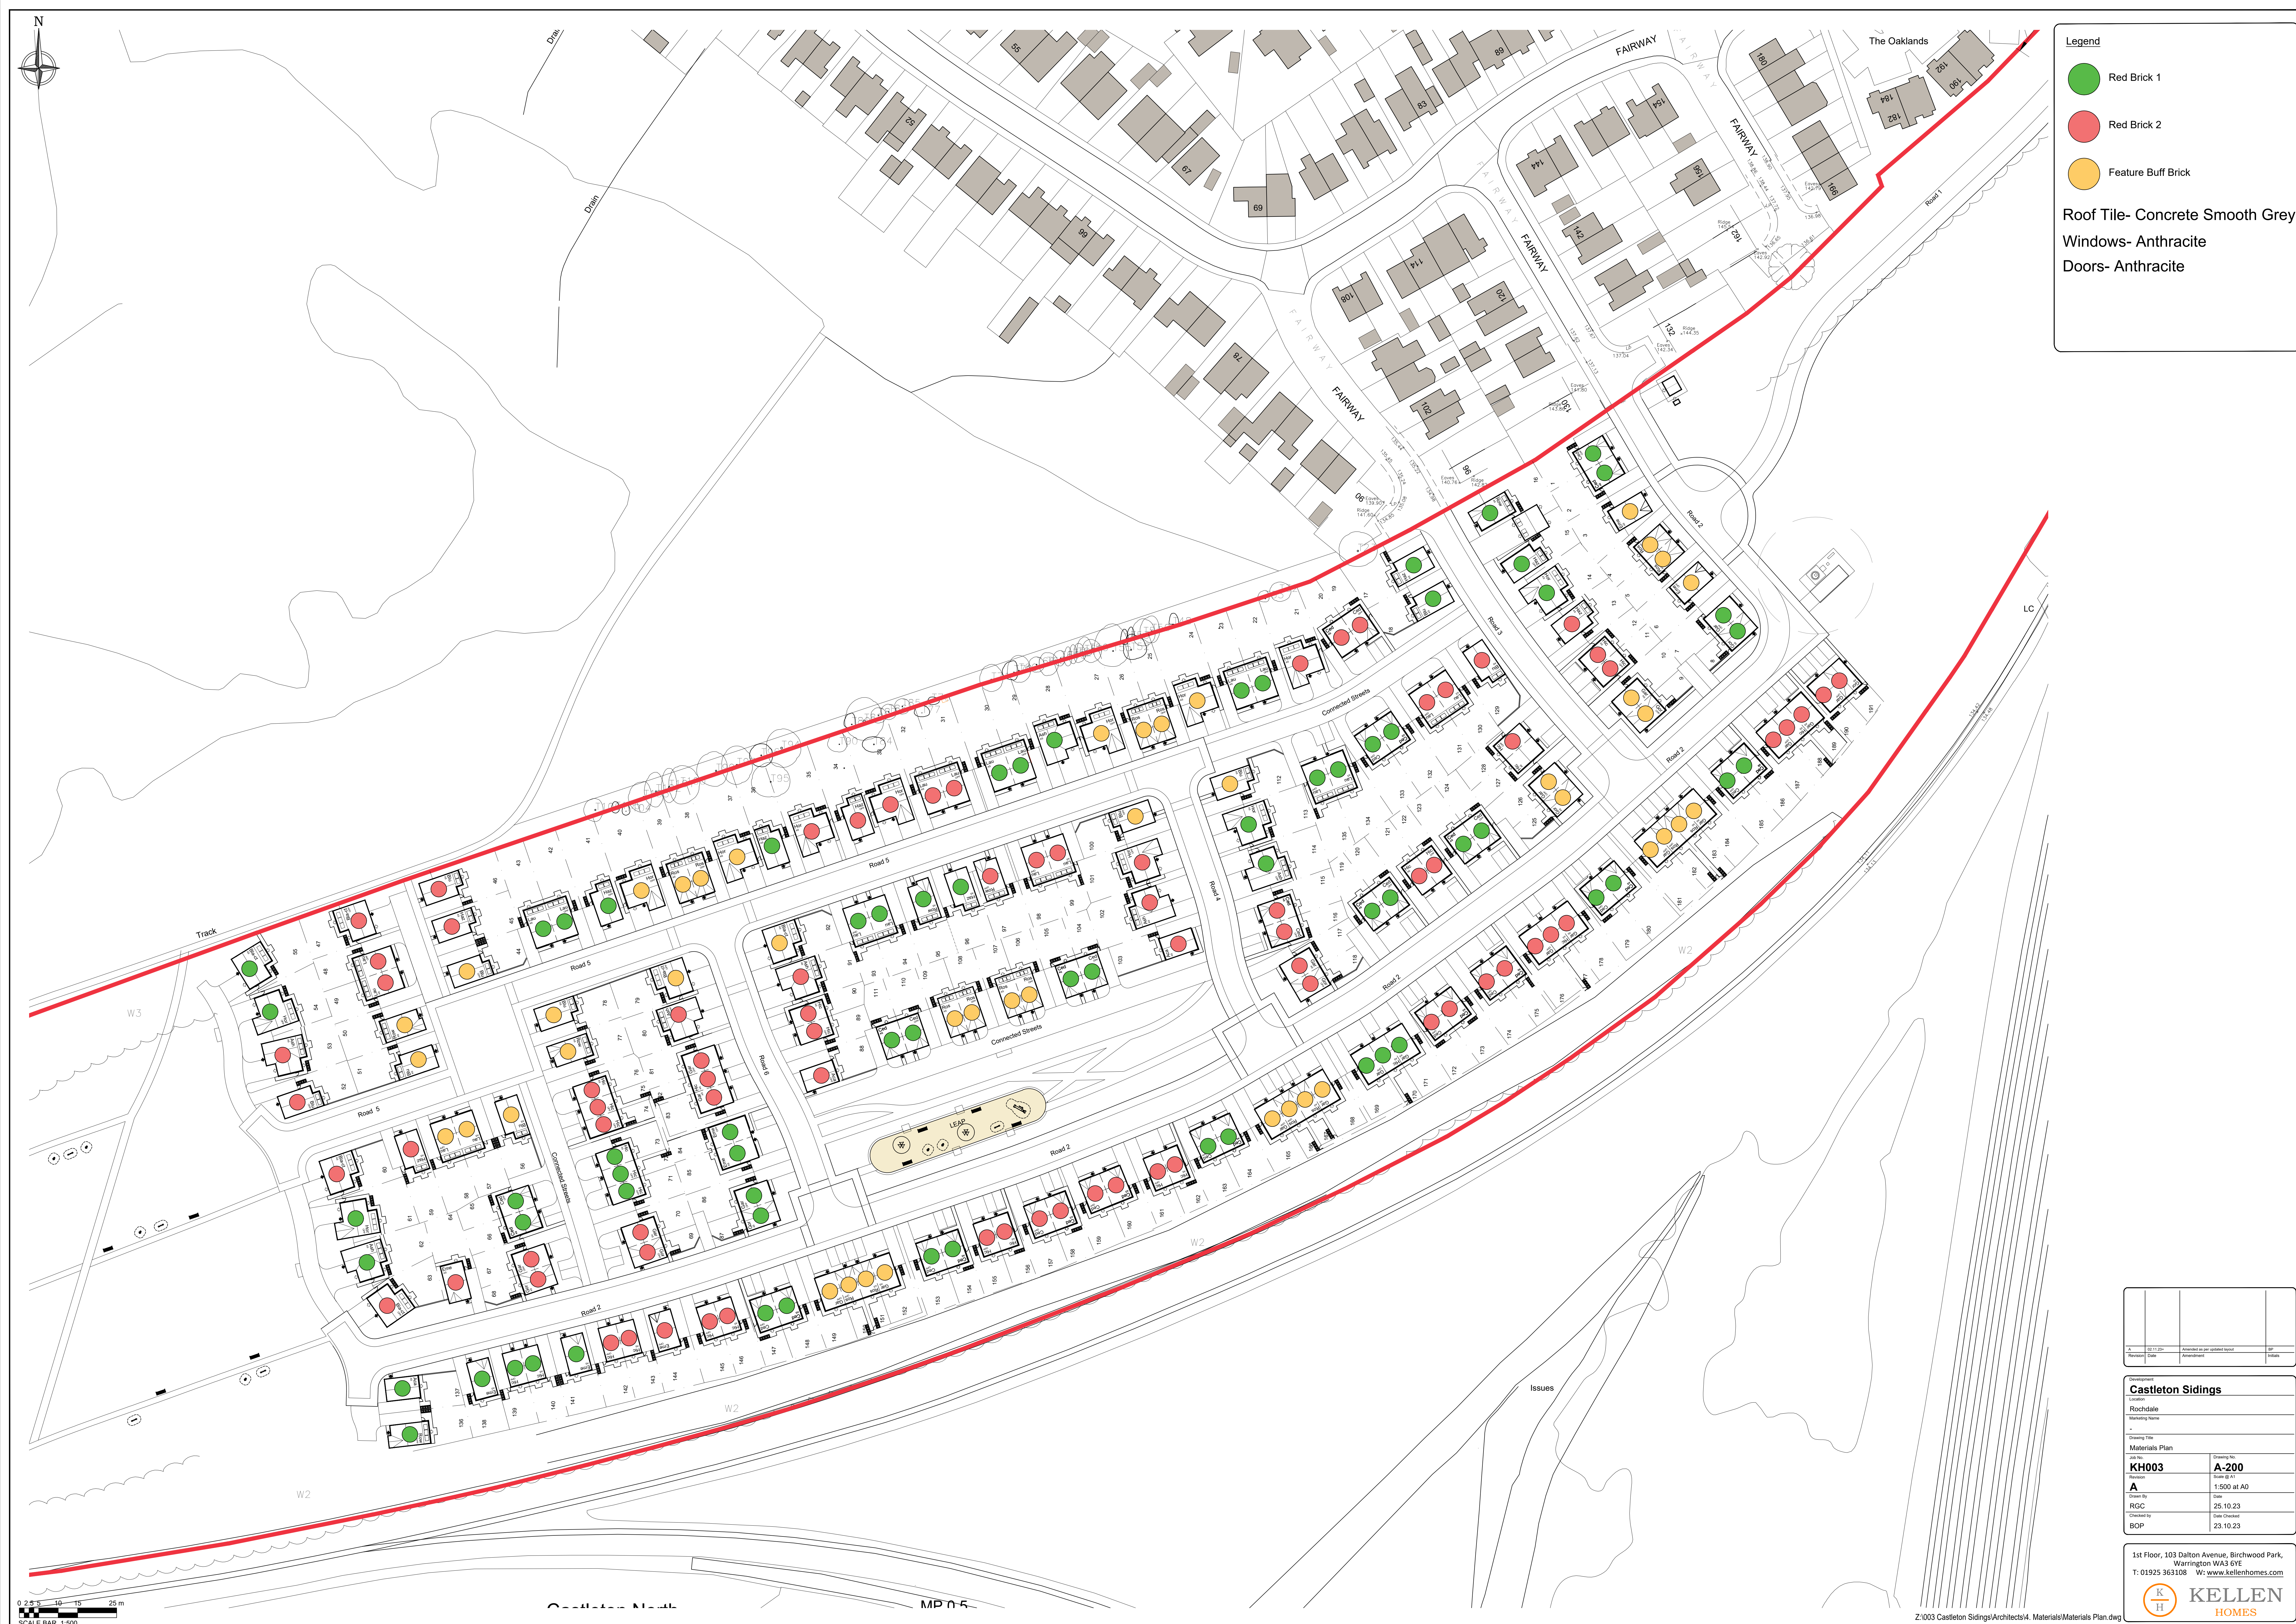

|         |          |                                 |        |
|---------|----------|---------------------------------|--------|
|         |          |                                 |        |
| A       | 02.11.23 | Amended as per architect layout | BT     |
| Revised | Date     | Amendment                       | Issues |

|                                      |                             |
|--------------------------------------|-----------------------------|
| Drawn by<br><b>Castleton Sidings</b> |                             |
| Location<br>Rochdale                 |                             |
| Marketing Name<br>-                  |                             |
| Drawing Title<br>Materials Plan      |                             |
| Job No.<br><b>KH003</b>              | Drawing No.<br><b>A-200</b> |
| Revision<br><b>A</b>                 | Scale<br>1:500 at A0        |
| Drawn By<br>RGC                      | Date<br>25.10.23            |
| Checked by<br>BOP                    | Date Checked<br>23.10.23    |

1st Floor, 103 Dalton Avenue, Birchwood Park,  
Warrington WA3 6YE  
T: 01925 363108 W: www.kellenhomes.com

