



PLEASE NOTE DIMENSIONS ARE APPROXIMATE AND CANNOT
BE CONFIRMED UNTIL A MEASURED SITE SURVEY TAKES
PLACE

DIMENSIONS TO BE CONFIRMED ON SITE PRIOR TO ANY
MANUFACTURE

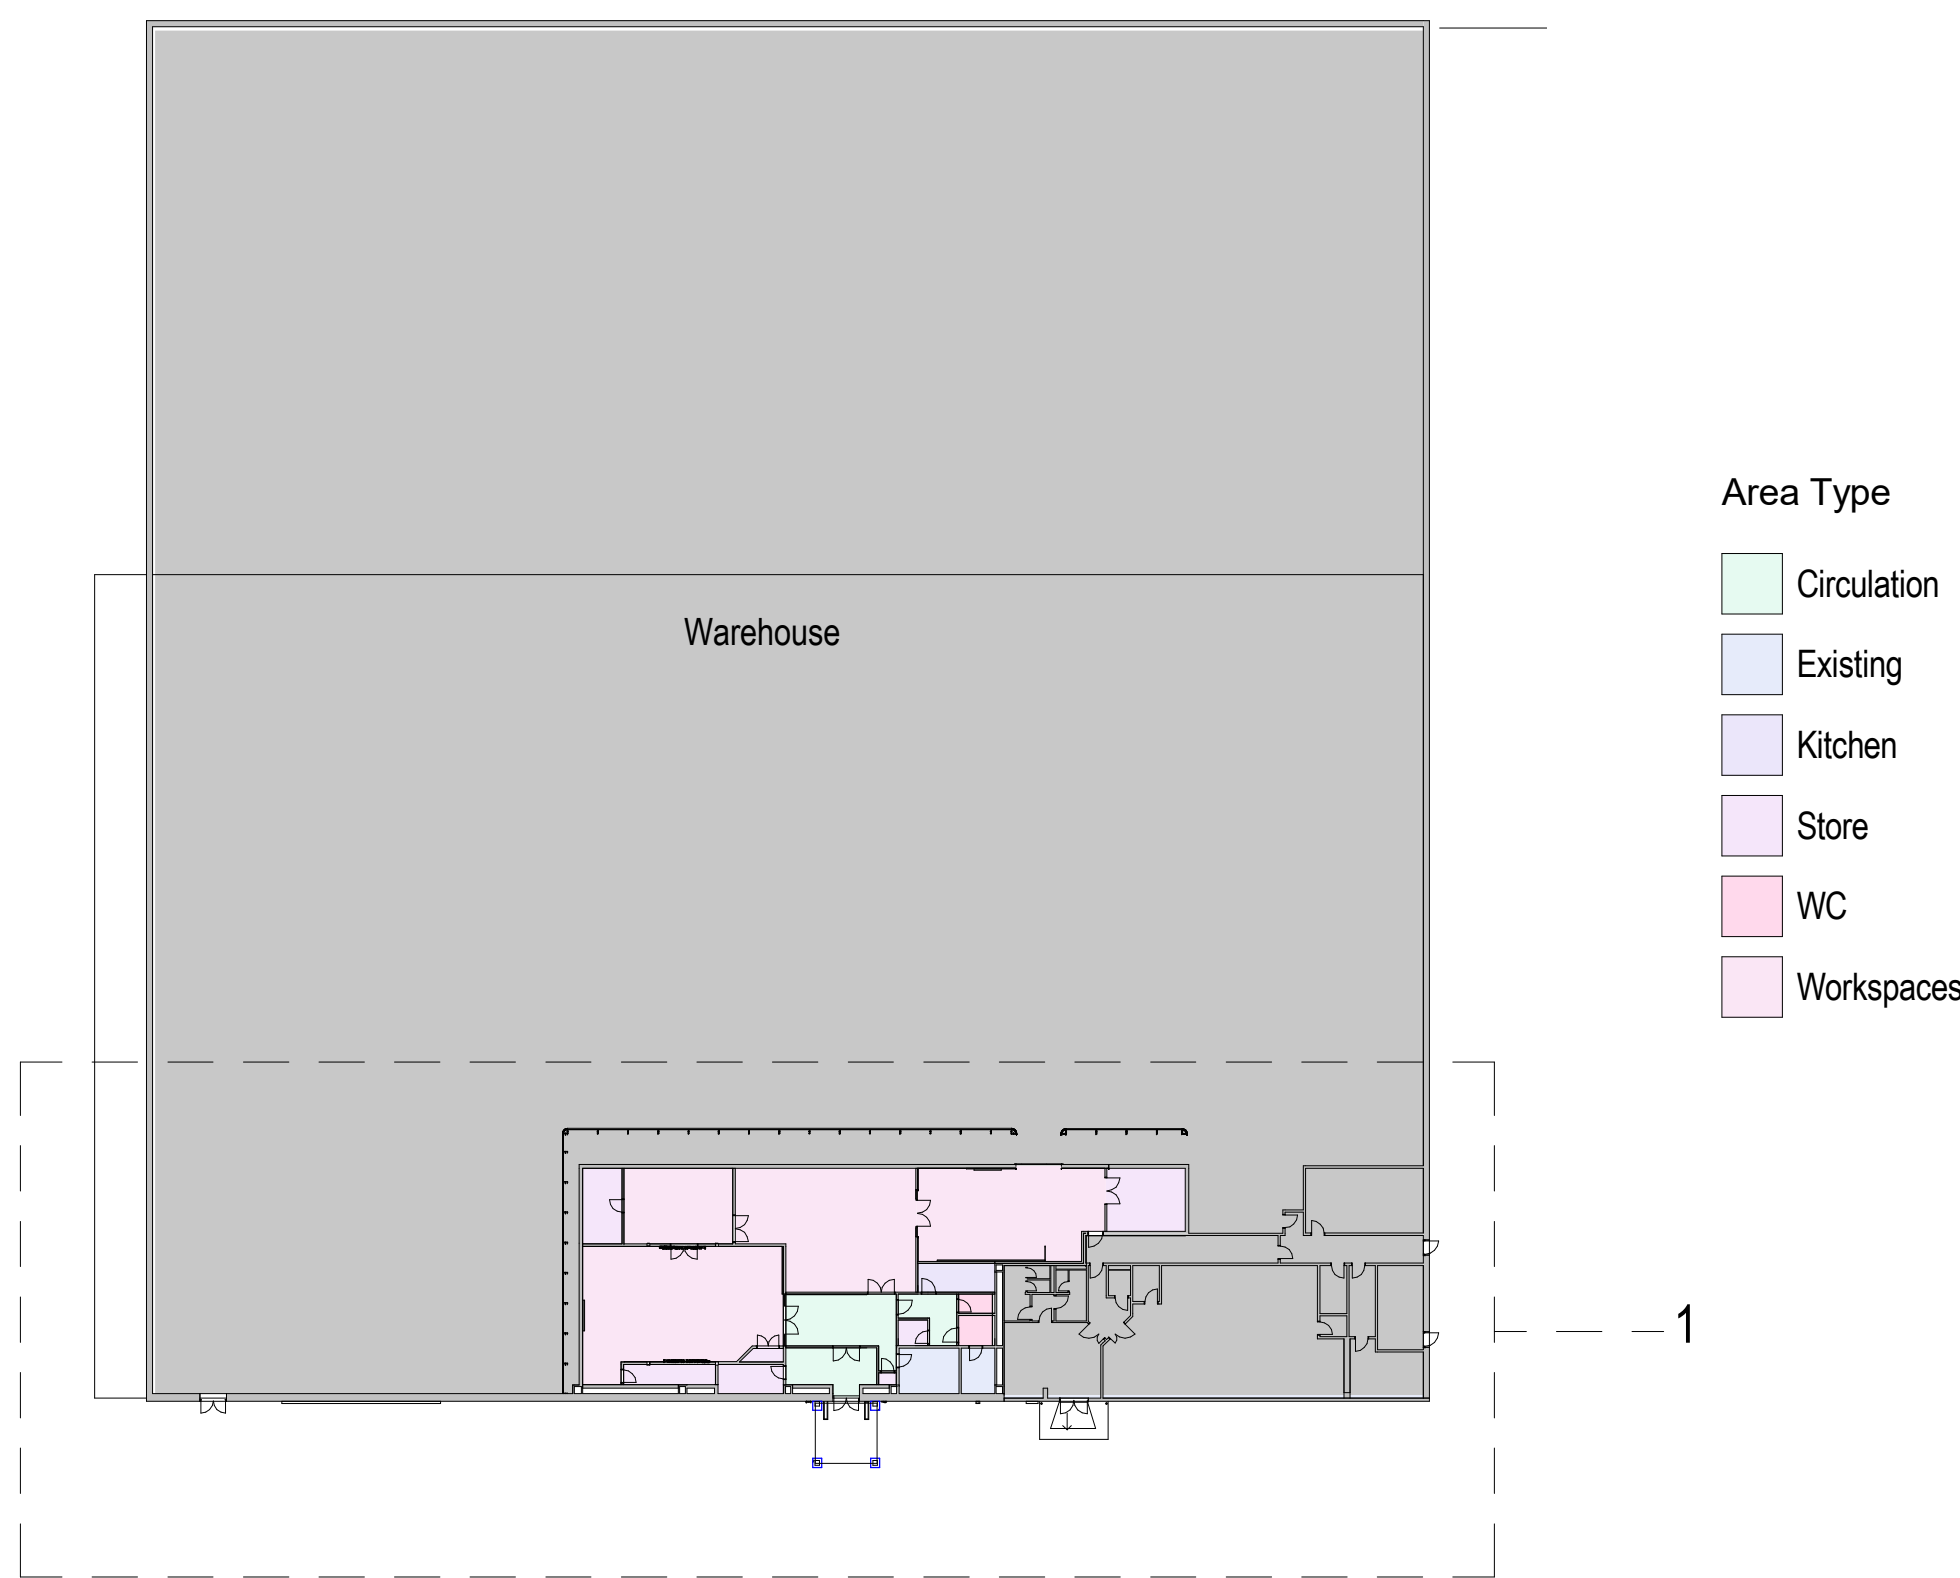

Level 0 (Ground Floor) Warehouse Proposed Plan

1 : 500 @ A1

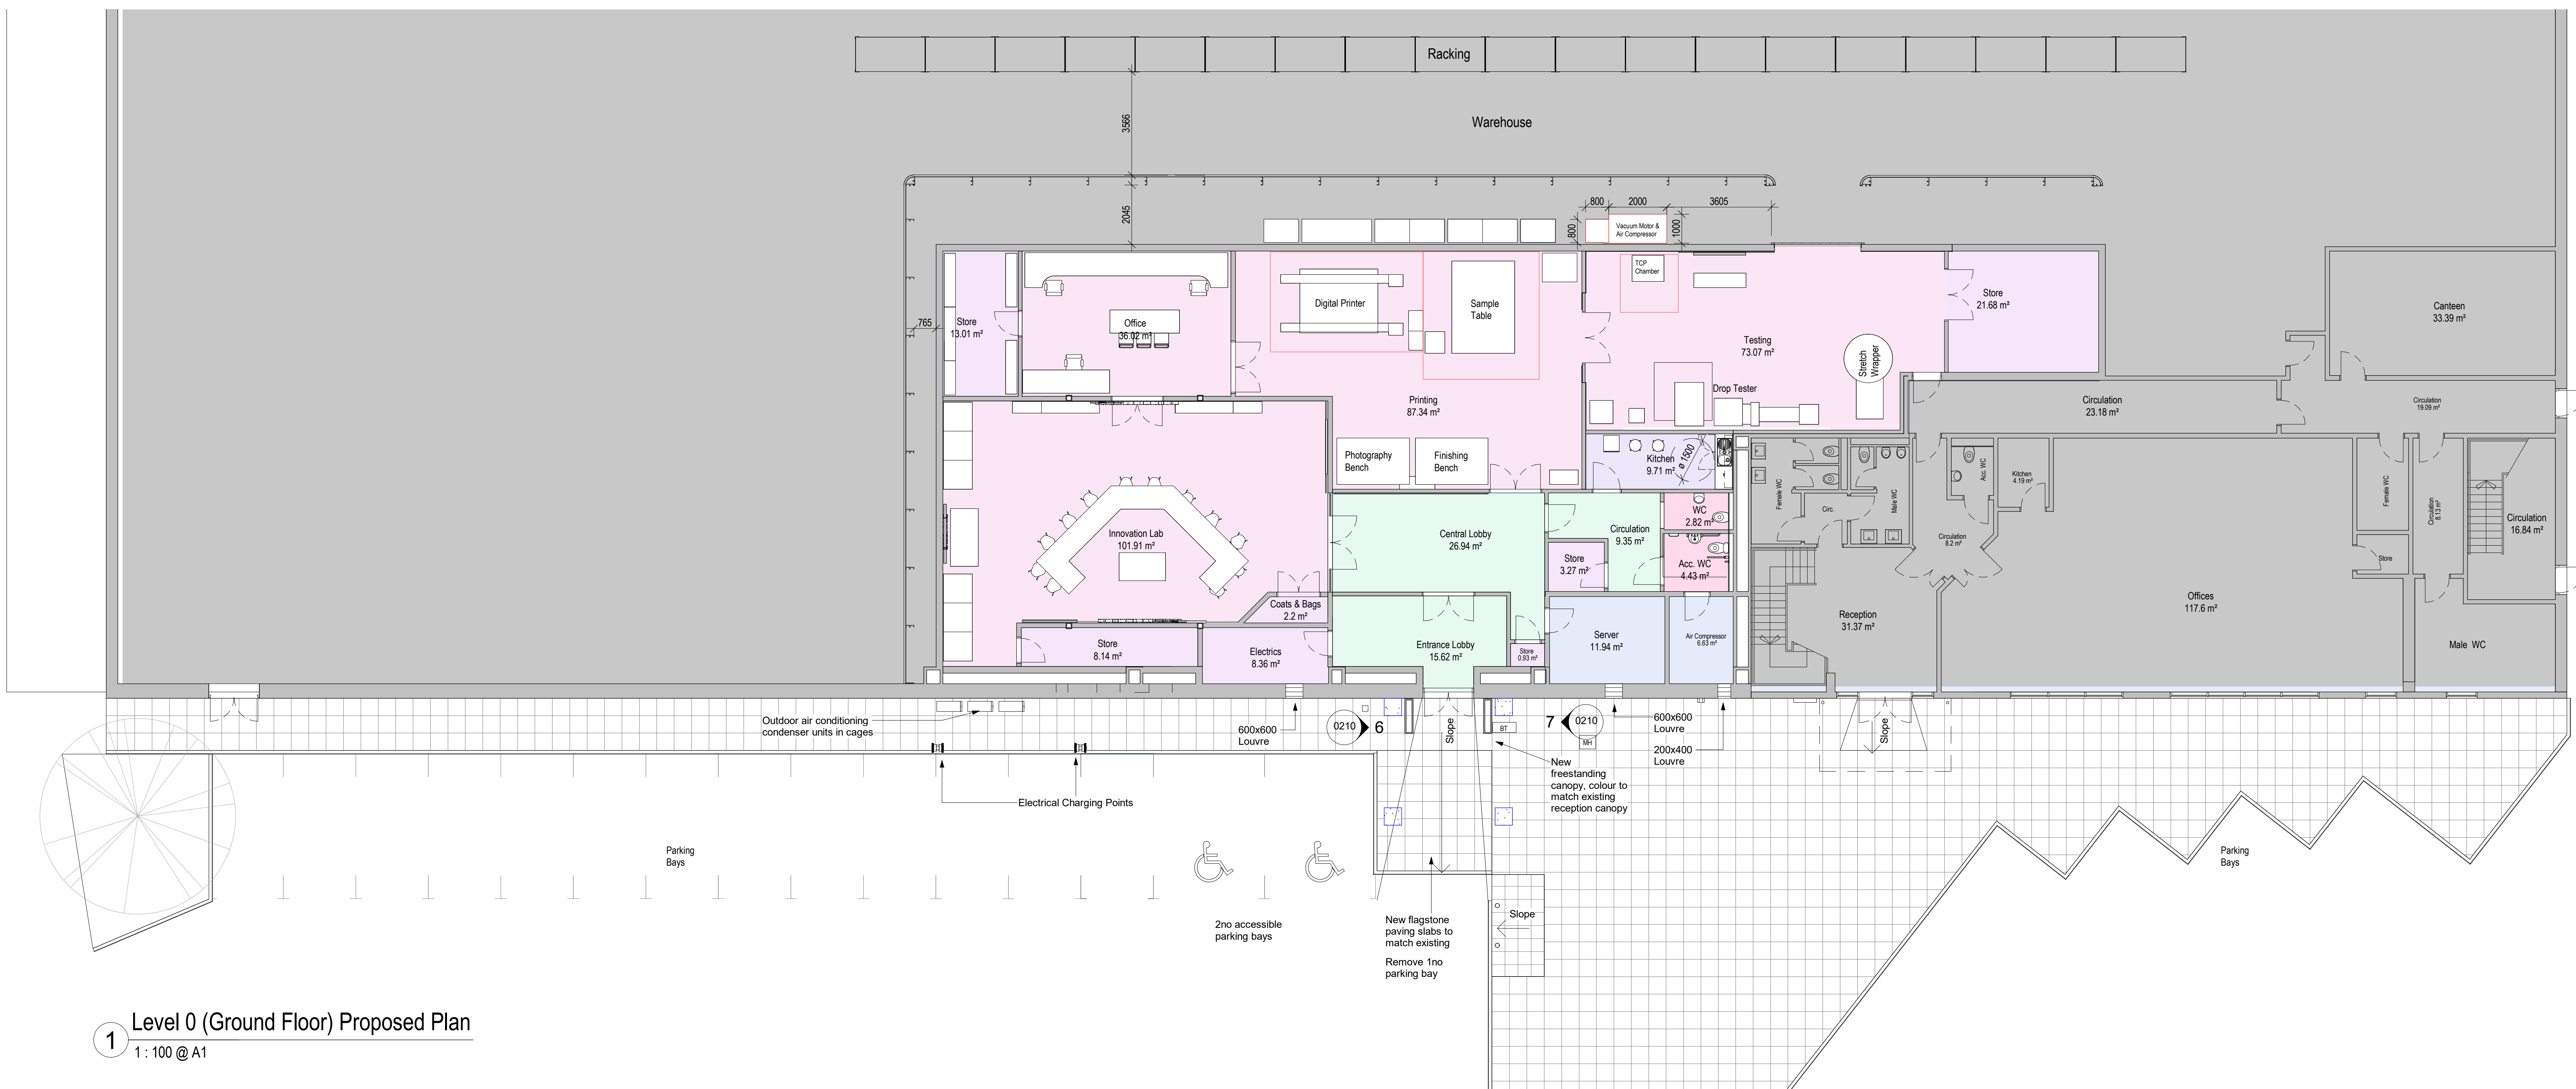

Level 0 (Ground Floor) Proposed Plan

1 : 100 @ A1

C1	For Construction - Setting out to Armo Barrier area	30-08-22	SHB	TF
P4	Re-issued for planning to include all external works	26-06-22	SHB	TF
P3	Full Set of drawings issued	16-06-22	SHB	TF
P2	Wall to Tilt Test moved, Roller Shutter Door to Testing room changed to Timber Double Door.	10-06-22	SHB	TF

P1	Issued for planning.	13-05-22	ZM	TF
PRELIMINARY				
Revision	Description	Date	Drawn	Checked

Halliday Meecham Architects Limited

111 Piccadilly Manchester M1 2HY
+44 (0)161 661 5566

4 Devonshire Street London W1W 5DT
+44 (0)203 440 5175

hma@hallidaymeecham.com
www.hallidaymeecham.com



Client:	Macfarlane Packaging
Project:	Macfarlane Packaging Heywood
Phase/Location:	Heywood, OL10 2TS
Drawing:	L0 Proposed

Scale (to 10)	Scale (to 10)	Date:	09-05-22	Drawn:	SHB	Checked:	TF	Job No:	5507	Drawing No.	0201
---------------	---------------	-------	----------	--------	-----	----------	----	---------	------	-------------	------

Drawing Ref.	5507-HMA-MP-ZZ-DR-A-0201	Revision	C1
--------------	--------------------------	----------	----