



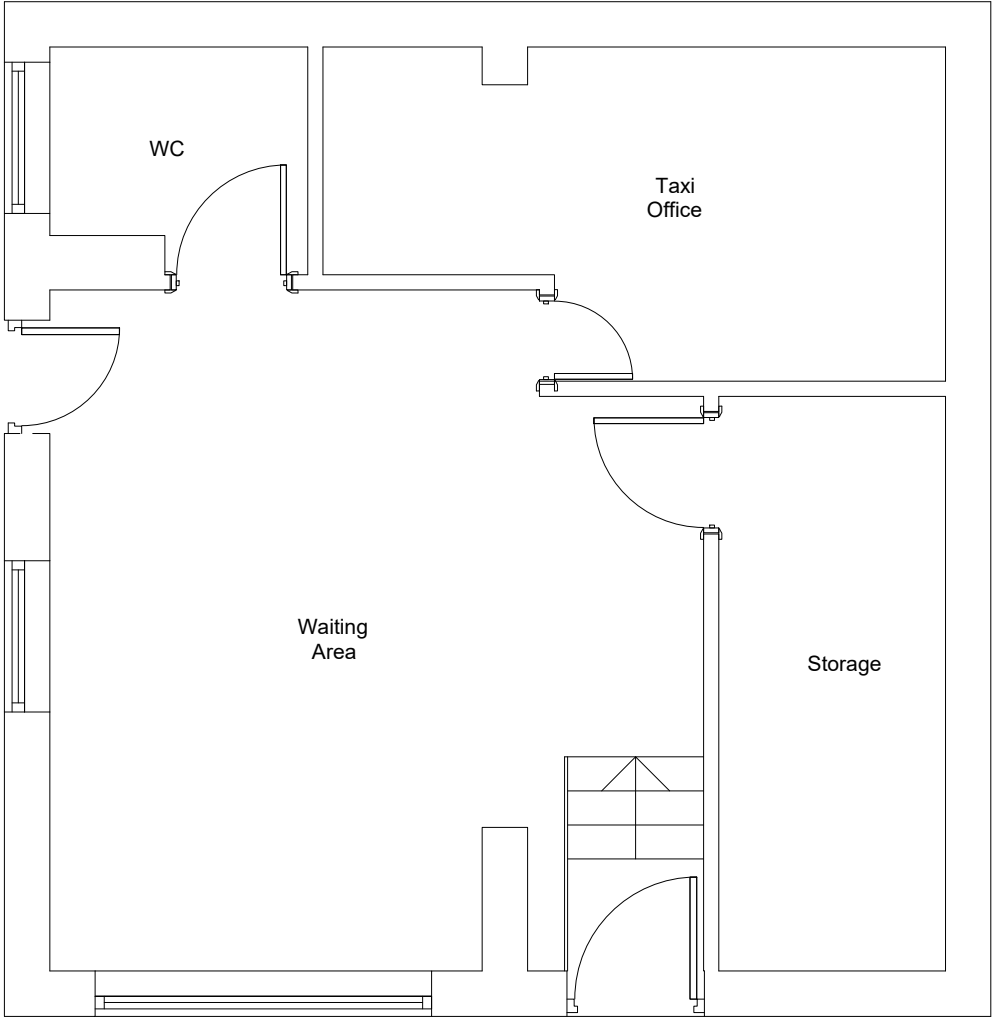


GROUND FLOOR PLAN
(EXISTING)




SITE PLAN
(EXISTING)

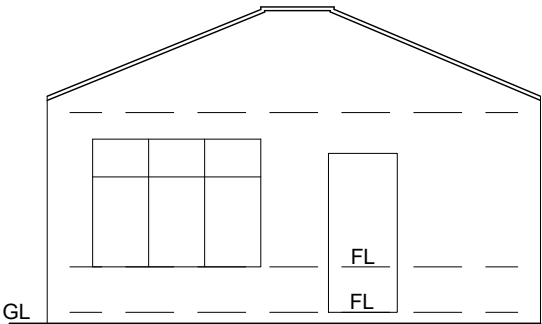

FRONT ELEVATION
(EXISTING)

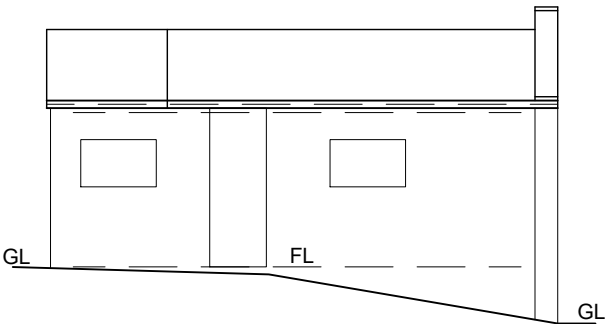

SIDE ELEVATION
(EXISTING)

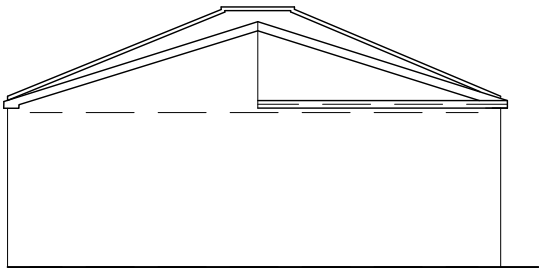

REAR ELEVATION
(EXISTING)

GL - Ground level
FL - Floor level

Building Design Services

M.FAROOQ
418 Bury Road
Rochdale
OL11 5EU
01706 712231
0796 7605 763

bds

For:

MR MOHAMMED NABEEL
ERECTION OF TWO STOREY
BUILDING COMPRISING OF
GROUND FLOOR SHOP AND
TAXI BOOKING OFFICE WITH
2 SELF CONTAINED FLATS
ABOVE

615 Edenfield Road
Nodren, Rochdale
OL11 5XE


Scale:

(Plan)
1:50 @ A3
(Elevation)
1:100 @ A3


(Site Plan)
1:500 @ A3

Job No. & Sheet


2008/1

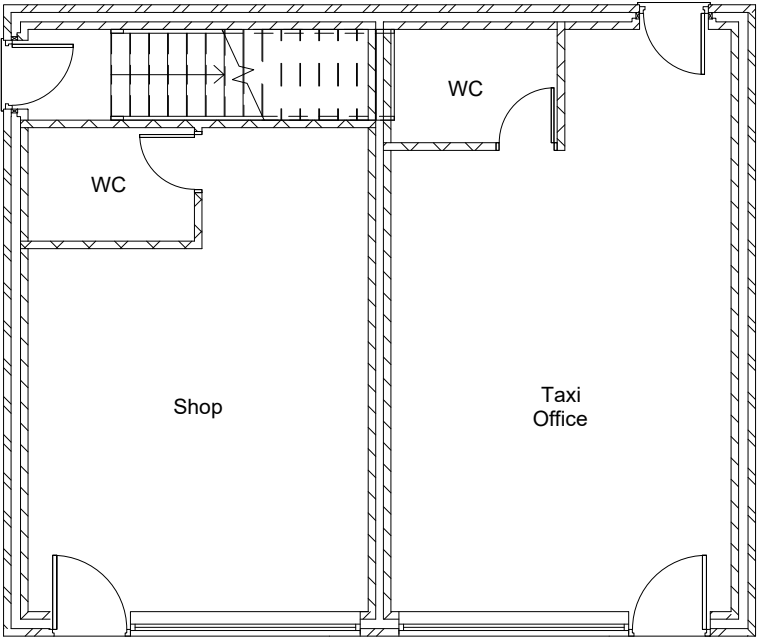

GROUND FLOOR PLAN
(PROPOSED)

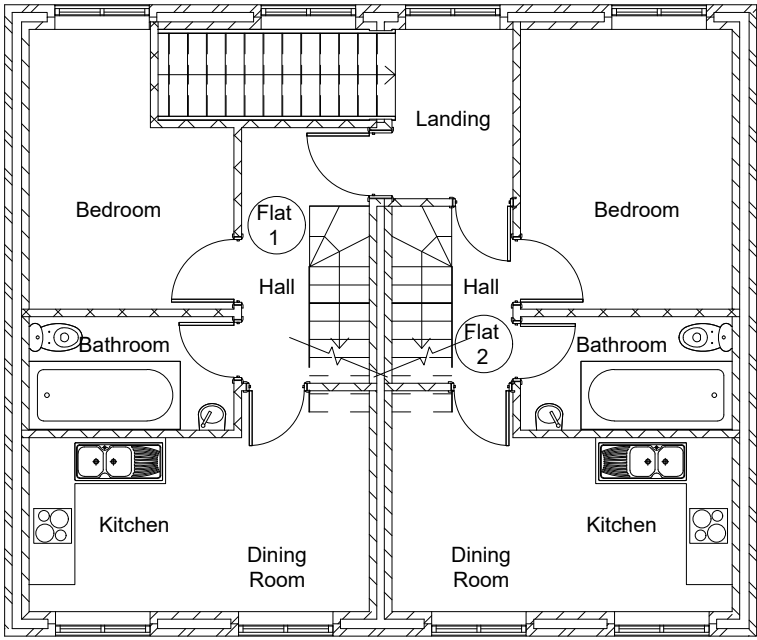

FIRST FLOOR PLAN
(PROPOSED)

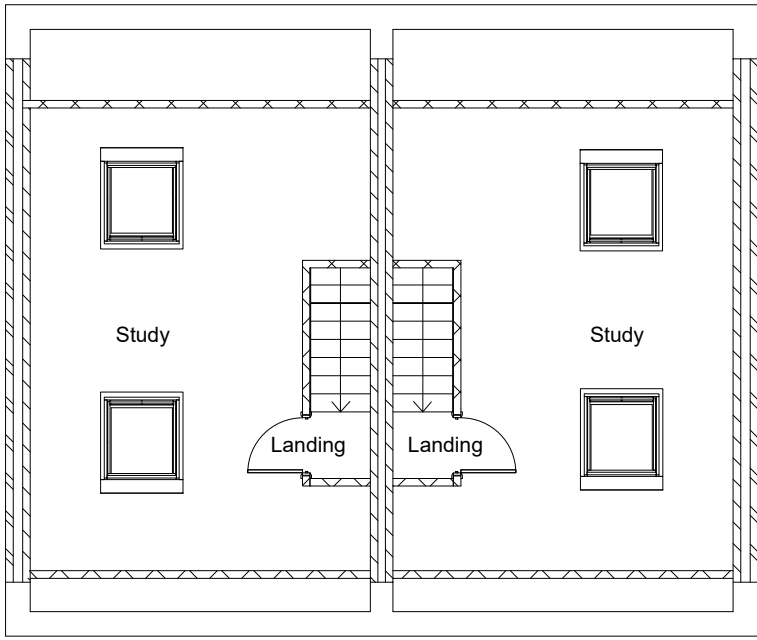

SECOND FLOOR PLAN
(PROPOSED)

Building Design Services

M.FAROOQ
418 Bury Road
Rochdale
OL11 5EU
01706 712231
0796 7605 763

bds

For:


MR MOHAMMED NABEEL
ERECTION OF TWO STOREY
BUILDING COMPRISING OF
GROUND FLOOR SHOP AND
TAXI BOOKING OFFICE WITH
2 SELF CONTAINED FLATS
ABOVE

615 Edenfield Road
Nodren, Rochdale
OL11 5XE


Scale:
(Plan)
1:100 @ A3

Job No. & Sheet


2008/2

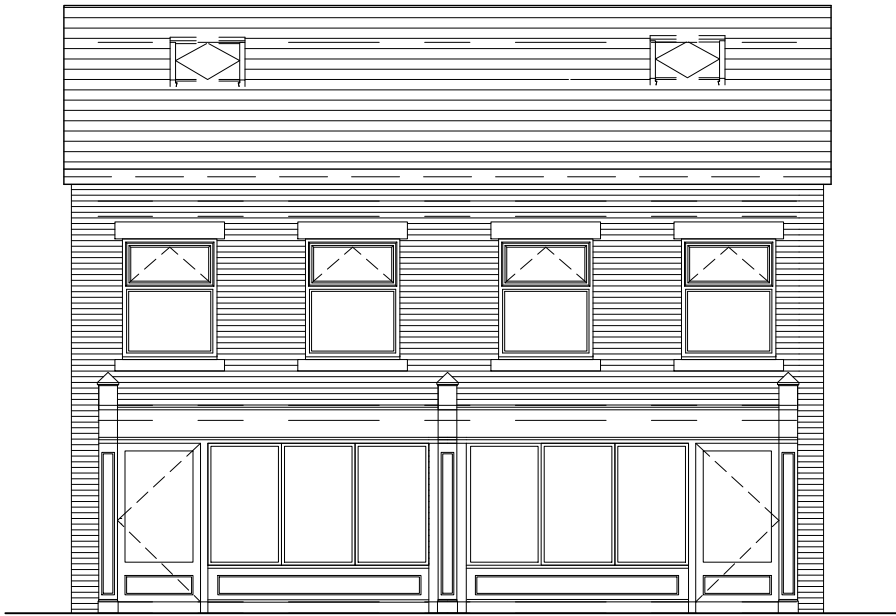


FRONT ELEVATION
(PROPOSED)

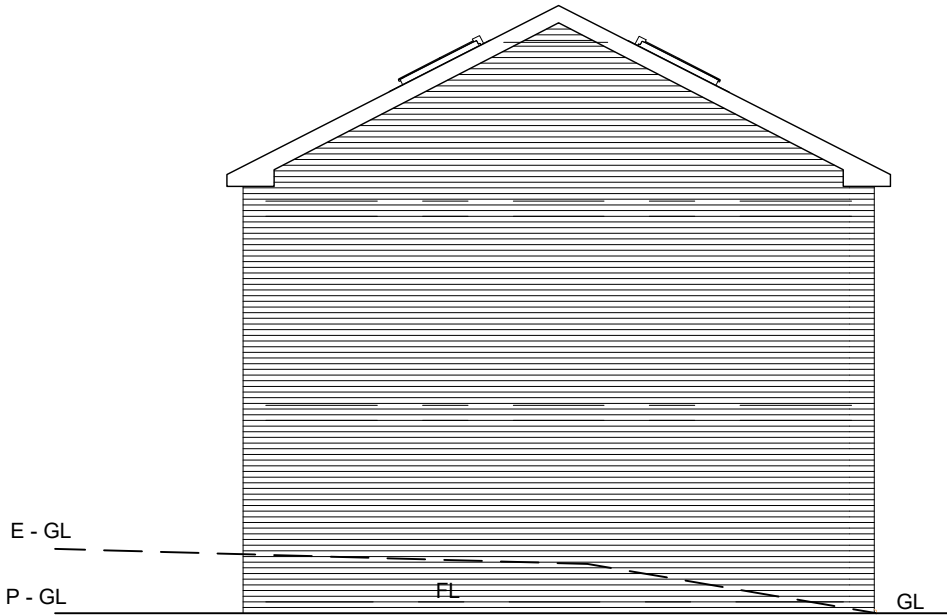

SIDE ELEVATION
(PROPOSED)

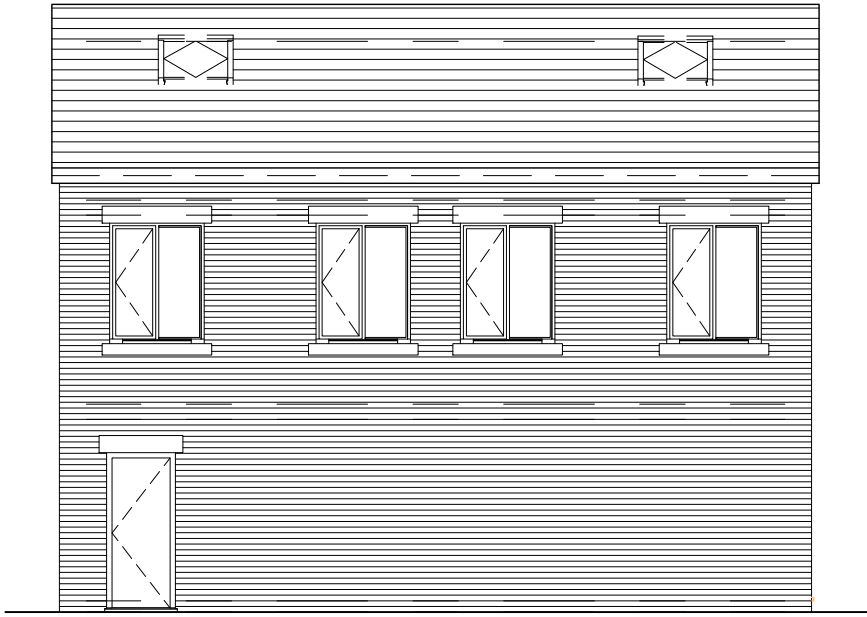

REAR ELEVATION
(PROPOSED)

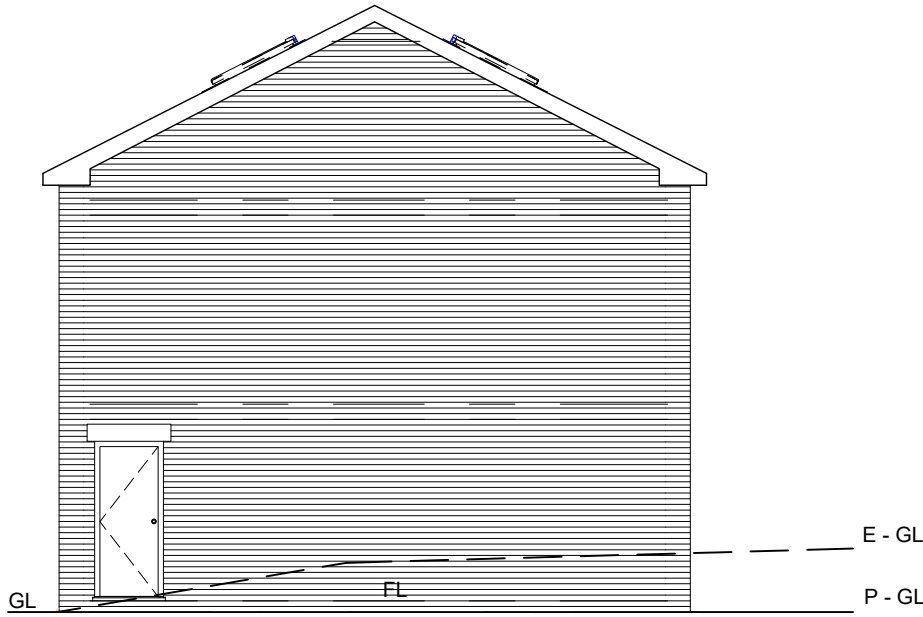

SIDE ELEVATION
(PROPOSED)

E - GL - Existing Ground level
P - GL - Proposed Ground level
FL - Floor level

Building Design Services

M.FAROOQ
418 Bury Road
Rochdale
OL11 5EU
01706 712231
0796 7605 763

For:

MR MOHAMMED NABEEL
ERECTION OF TWO STOREY
BUILDING COMPRISING OF
GROUND FLOOR SHOP AND
TAXI BOOKING OFFICE WITH
2 SELF CONTAINED FLATS
ABOVE


Scale:
(Elevation)
1:100 @ A3

Job No. & Sheet

2008/3

615 Edenfield Road
Nodren, Rochdale
OL11 5XE

bds

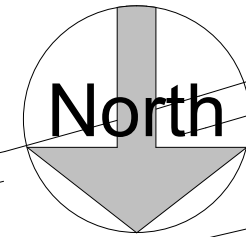

SITE PLAN
(PROPOSED) 1:200

Building Design Services

For:

Scale:

M.FAROOQ
418 Bury Road
Rochdale
OL11 5EU
01706 712231
0796 7605 763

MR MOHAMMED NABEEL
ERECTION OF TWO STOREY
BUILDING COMPRISING OF
GROUND FLOOR SHOP AND
TAXI BOOKING OFFICE WITH 2
SELF CONTAINED FLATS
ABOVE

1 : 200

bds


615 Edenfield Road
Nodren, Rochdale
OL11 5XE

Job No. & Sheet

2008/ 4



Street Elevation
(Existing)

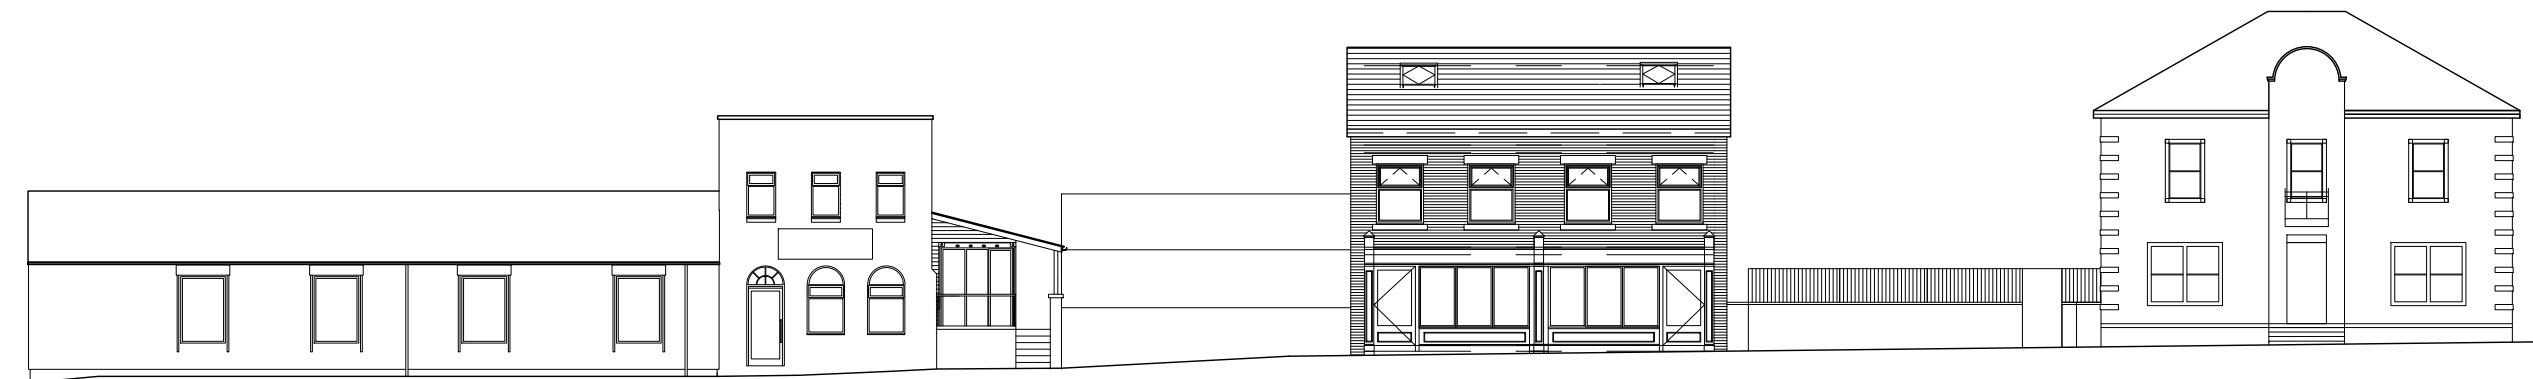

Street Elevation
(Proposed)

Building Design Services

M.FAROOQ
418 Bury Road
Rochdale
OL11 5EU
01706 712231
0796 7605 763

bds

For:

**MR MOHAMMED NABEEL
ERECTION OF TWO STOREY
BUILDING COMPRISING OF
GROUND FLOOR SHOP AND
TAXI BOOKING OFFICE WITH
2 SELF CONTAINED FLATS
ABOVE**

615 Edenfield Road
Nodren, Rochdale
OL11 5XE

Scale:
(Elevation)
1:200 @ A3

Job No. & Sheet

2008/5