



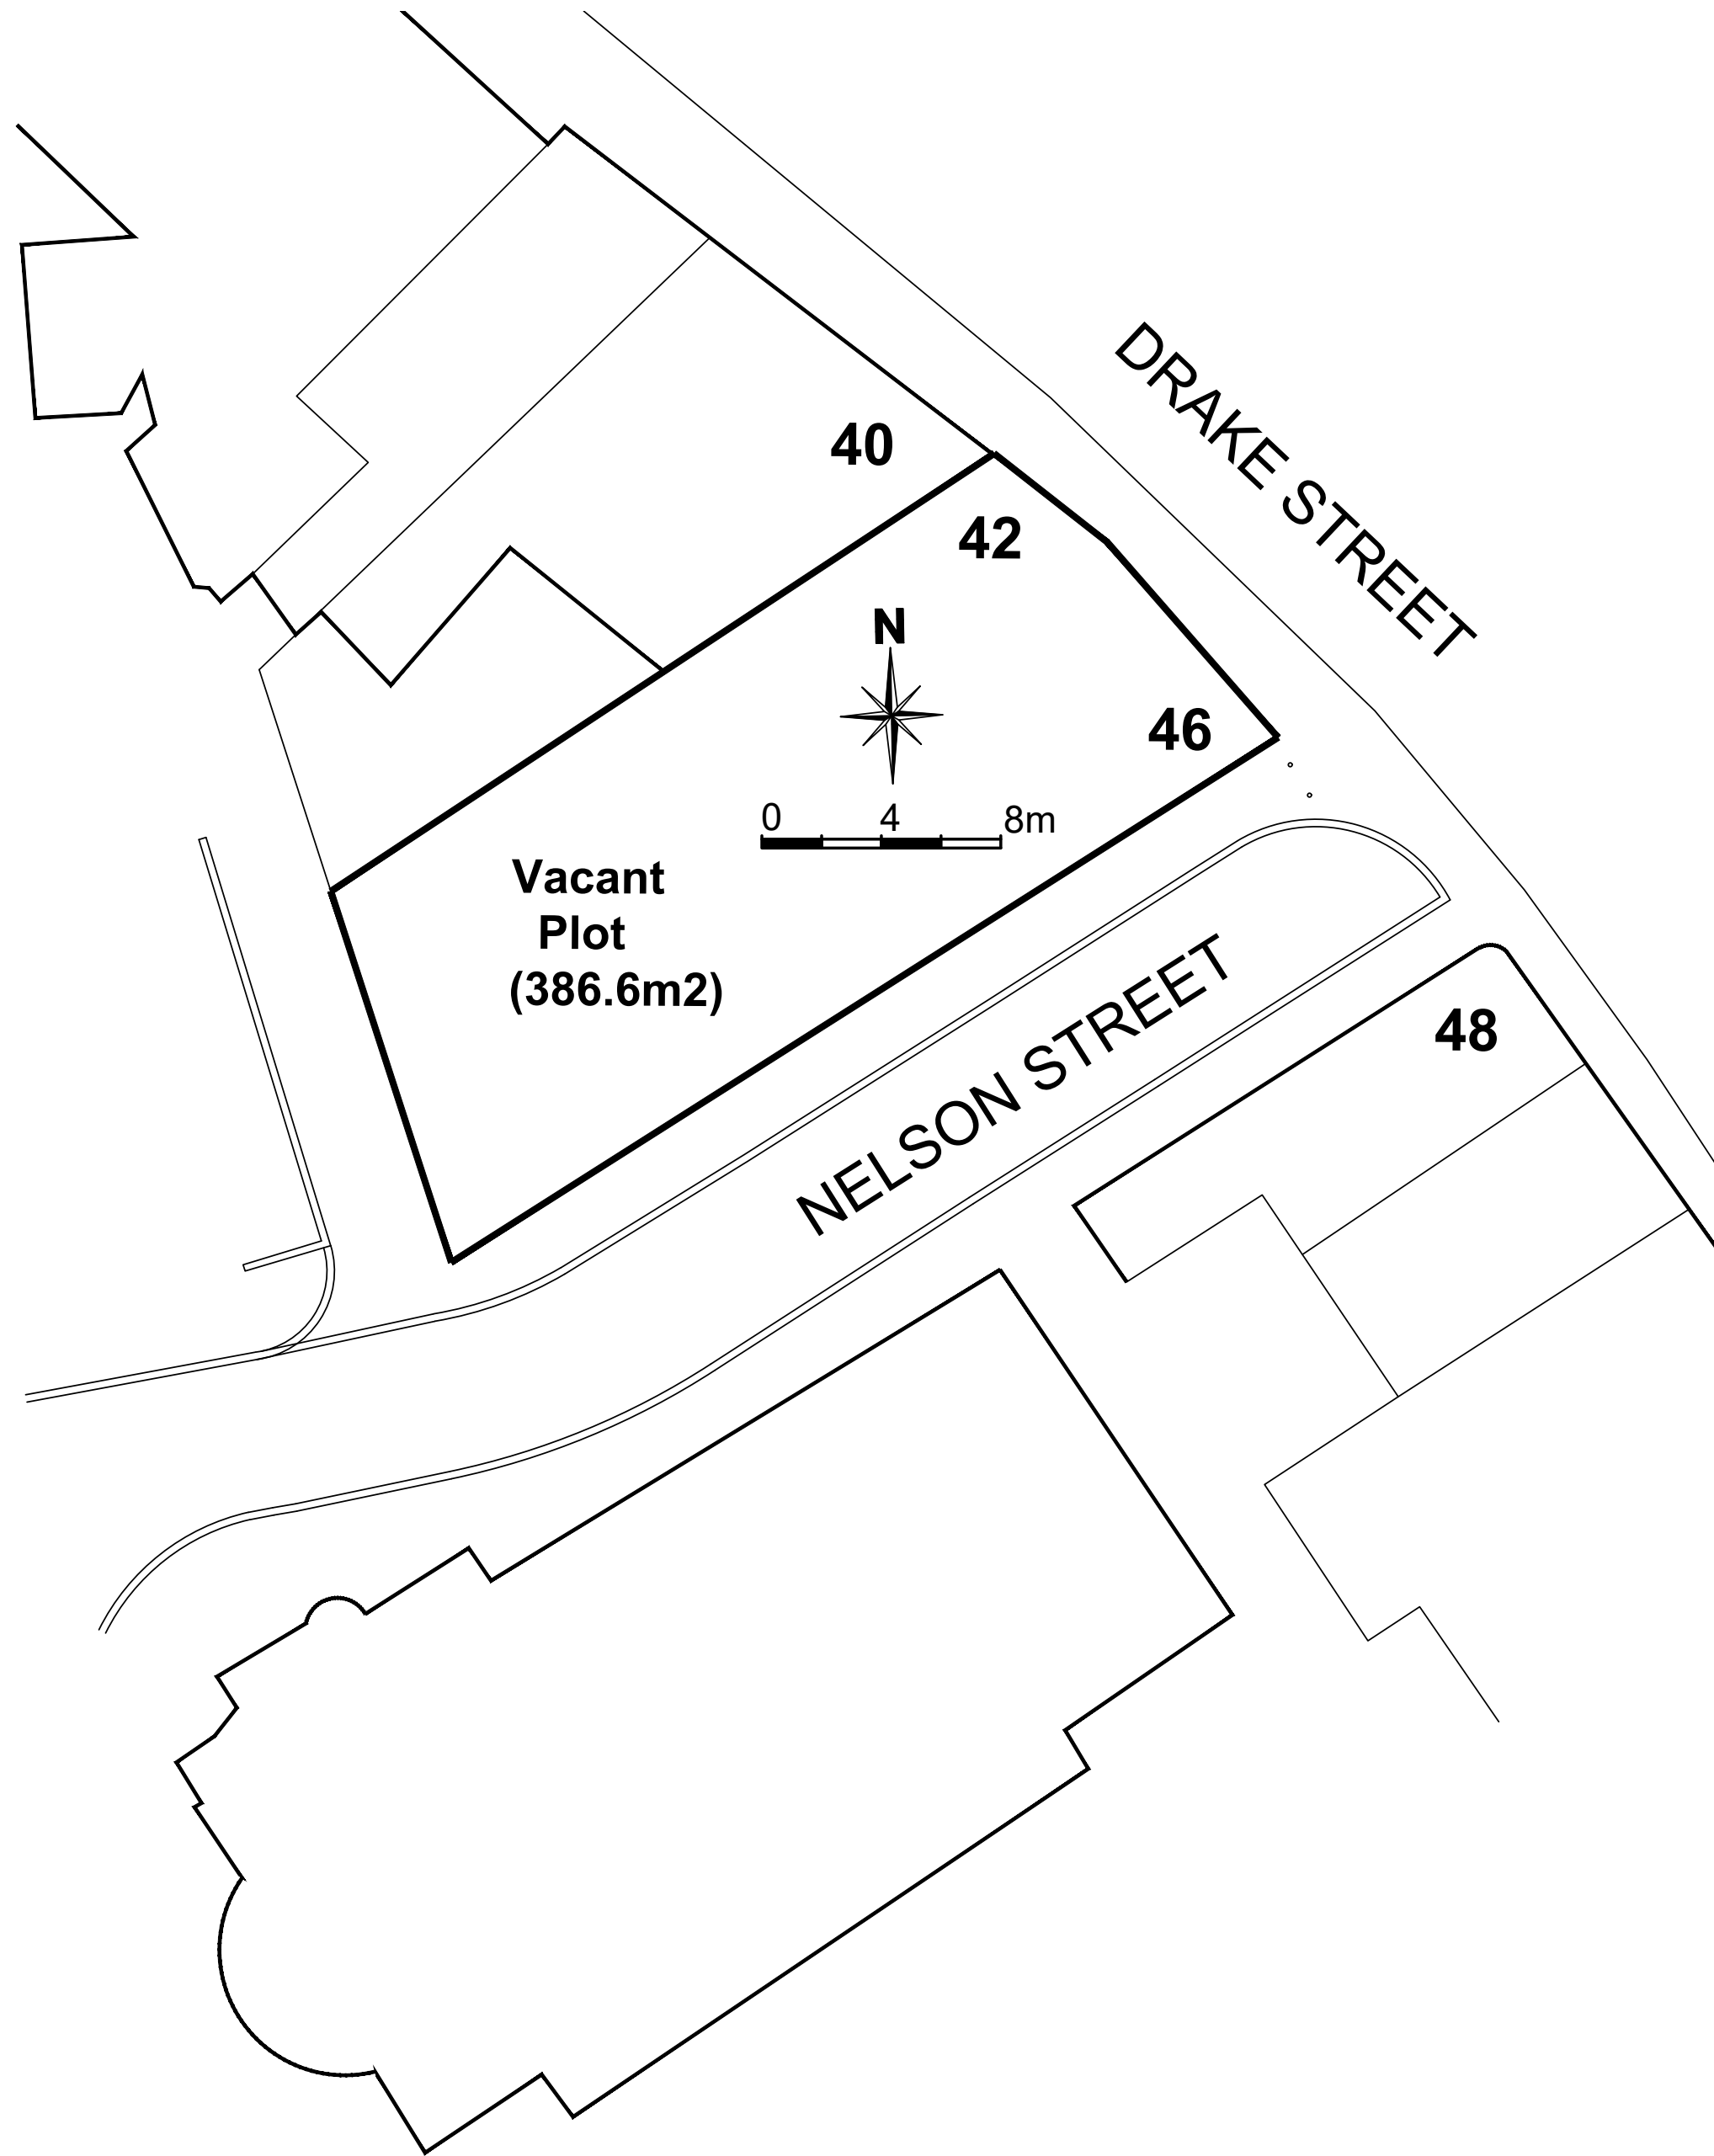

SITE PLAN EXISTING

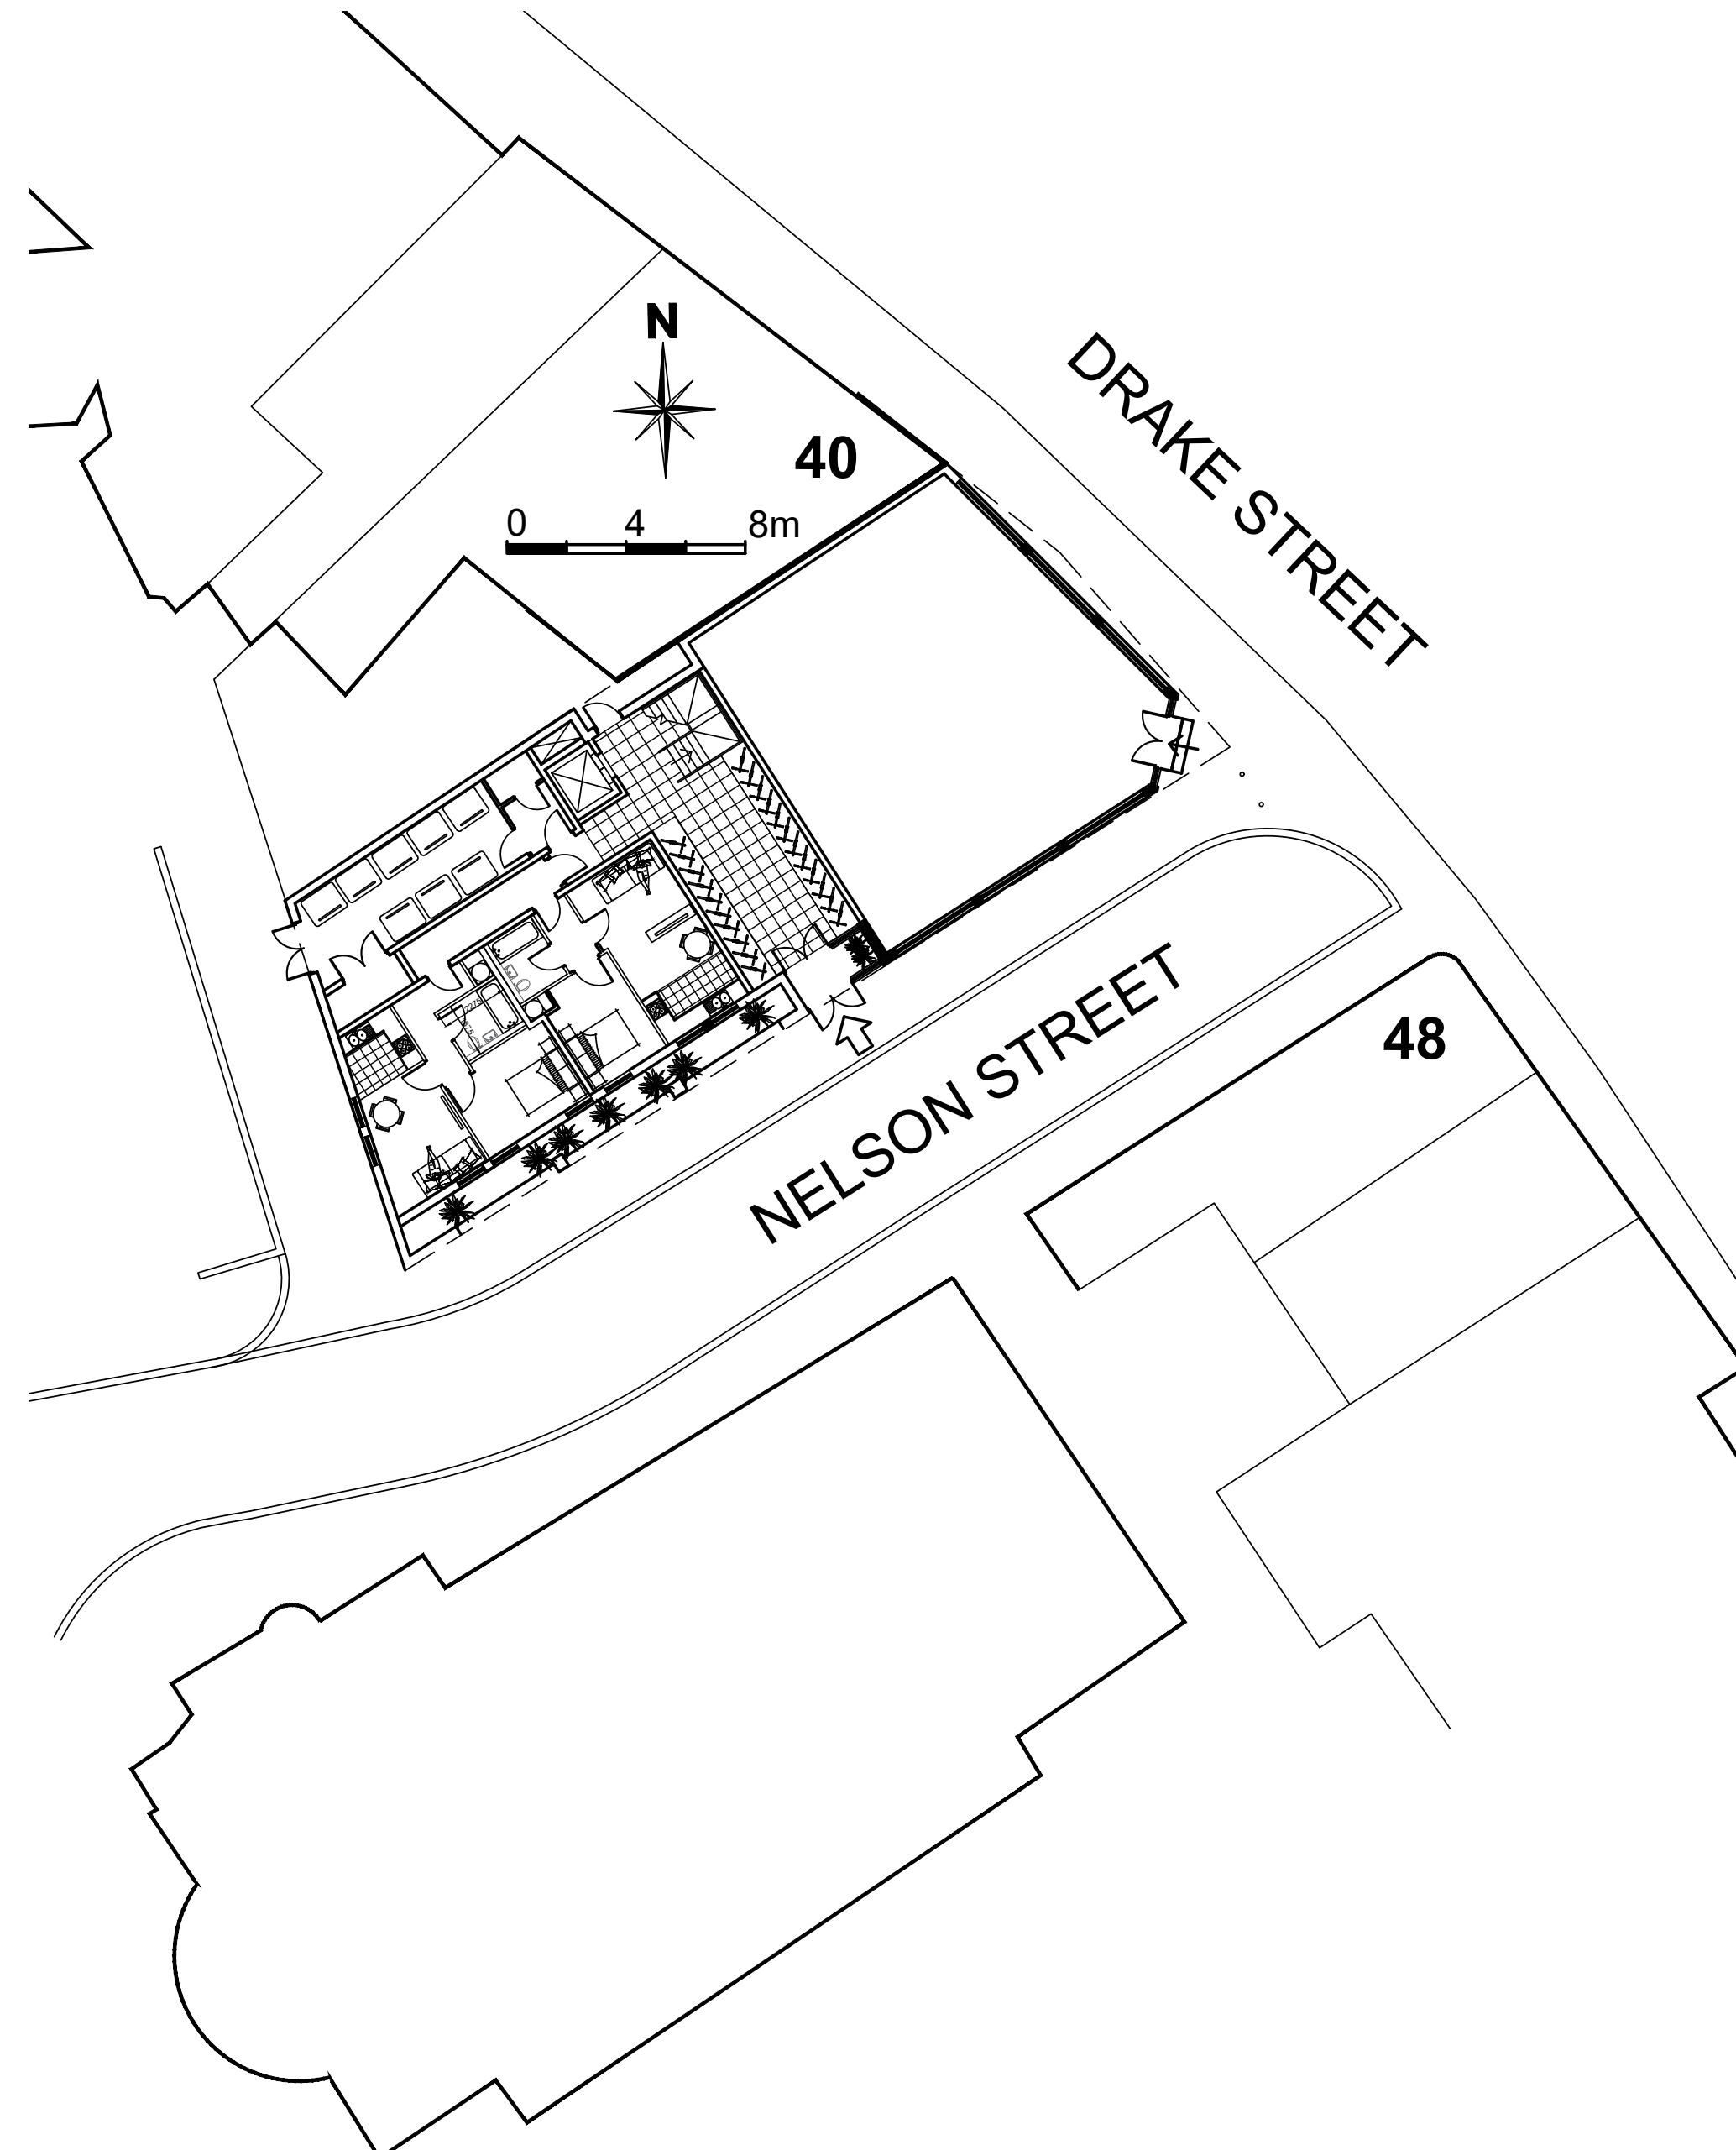

SITE PLAN PROPOSED